

NORTHWEST ELEVATION

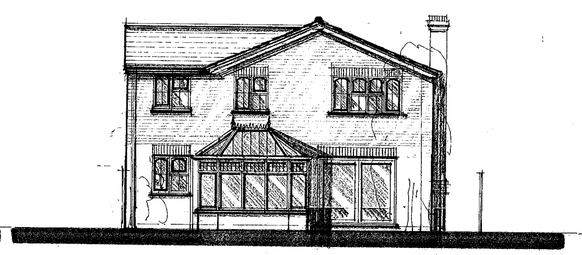

SOUTHEAST ELEVATION

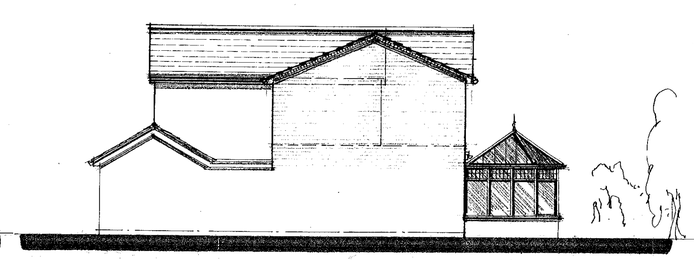

SOUTHWEST ELEVATION

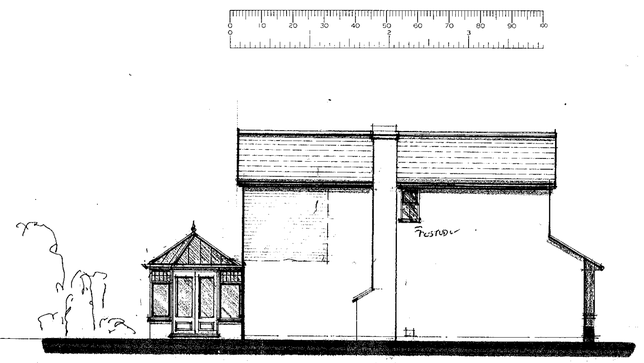

NORTHEAST ELEVATION

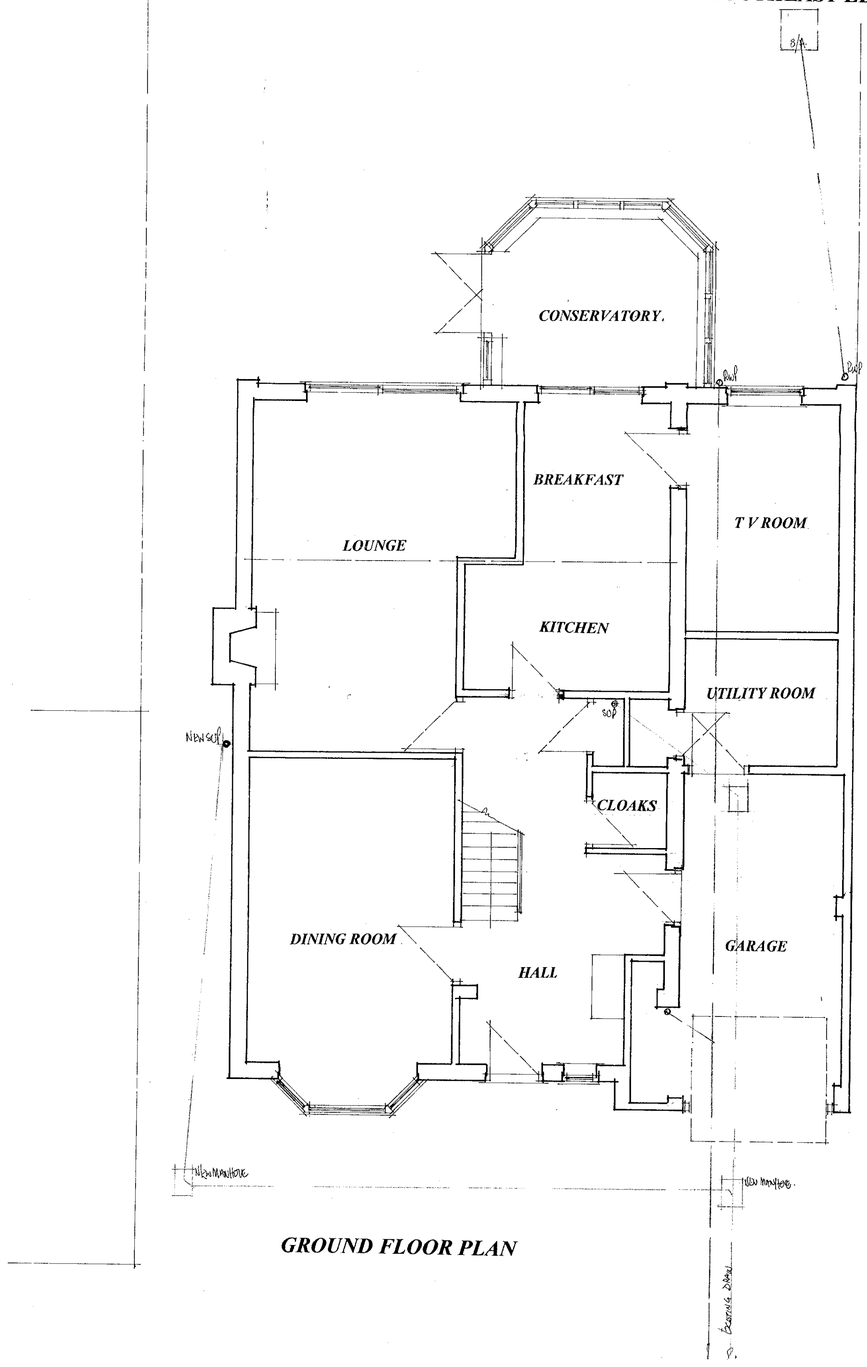

GROUND FLOOR PLAN

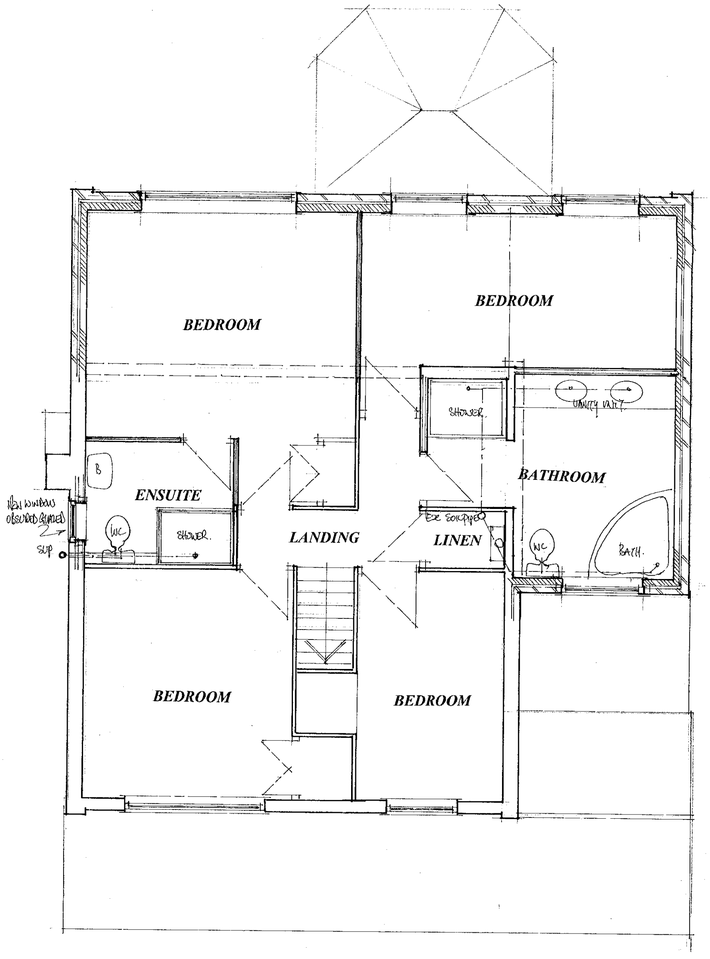

FIRST FLOOR PLAN

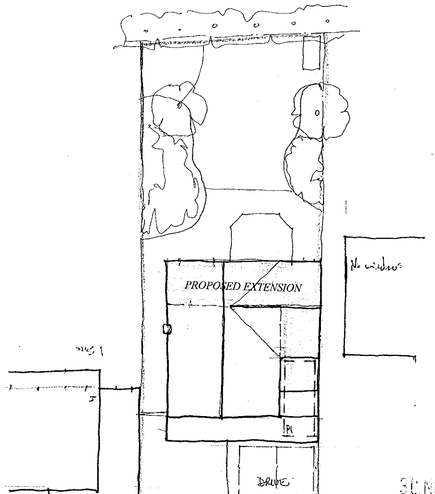

SITE PLAN

Scale 1:200

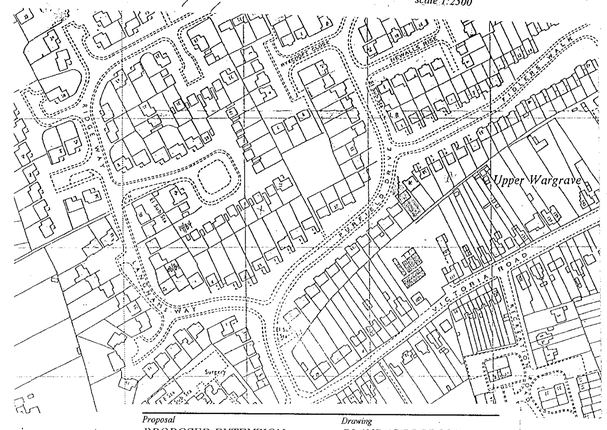

LOCATION PLAN

scale 1:2500

Proposal: PROPOSED EXTENSION.

Drawing: PLANS AS PROPOSED

Site: 24 PURFIELD DRIVE, WARGRAVE, BERKSHIRE.

Date: June 00 Scale 1:50 & 1:100 Drawing No D 542-01

COLIN DAWSON & ASSOCIATES
Architectural Design & Building Surveying.
MALVERN HOUSE
1 MALVERN WAY
TWYFORD
READING, BERKSHIRE. RG10 9PY.
Tel: (0118) 9343322 Fax: (0118) 9343322.