DRAWING PREPARED WITHOUT SITE SURVEY OR PUBLIC UTILITY SEARCH

site plan

NORTH BURY LANE

19 20B 21B
18B 19B
17D
16D
13C 14C 15C
22C
23B
24B
25B
26B
27B 28B
29C
30C
31C
OPEN SPACE
OPEN SPACE
10A 11A 12A
9B
8B
7B
6B
5B
4B
3B
37B
38B
36B 35B 34B 33B 32B
2 m margin
5·5 road other roads
4·8 with margin
narrowed road
3·0
demolish 116
demolish 124
132
126
122
1A
2A
new drive
close drive
6.0
90·0 x 2·4 vision line
LONDON RD

28.NOV.2000* 2865

5	A	5 bed house double garage
24	B	3 " " integ garage
7	C	3 " "
2	D	2 " "
38		

revision	date	dra

GEORGE H. HODGETTS

THE GALLERY
ASHLYNS HALL
CHESHAM ROAD
BERKHAMSTED HERTS HP4 2ST
Tel: 01442 862236 Fax: 01442 872264

LOCATION	LONDON RD		
TITLE	SCHEME A		
DATE 8·8·00	DRAWN CMH	DRG No 1217/	
SCALE 1/500	REV		

revision		date	drawn

GEORGE H. HODGETTS

THE GALLERY
ASHLYNS HALL
CHESHAM ROAD
BERKHAMSTED HERTS HP4 2ST
Tel: 01442 862236 Fax: 01442 872264

LOCATION: 124/126 LONDON ROAD		
TITLE: SITE PLAN		
DATE: 19 NOV00	DRAWN: CH	DRG No: 1217/2
SCALE: 1/500	REV:	

0 10 20 30 40 50 60 70 80 90 100

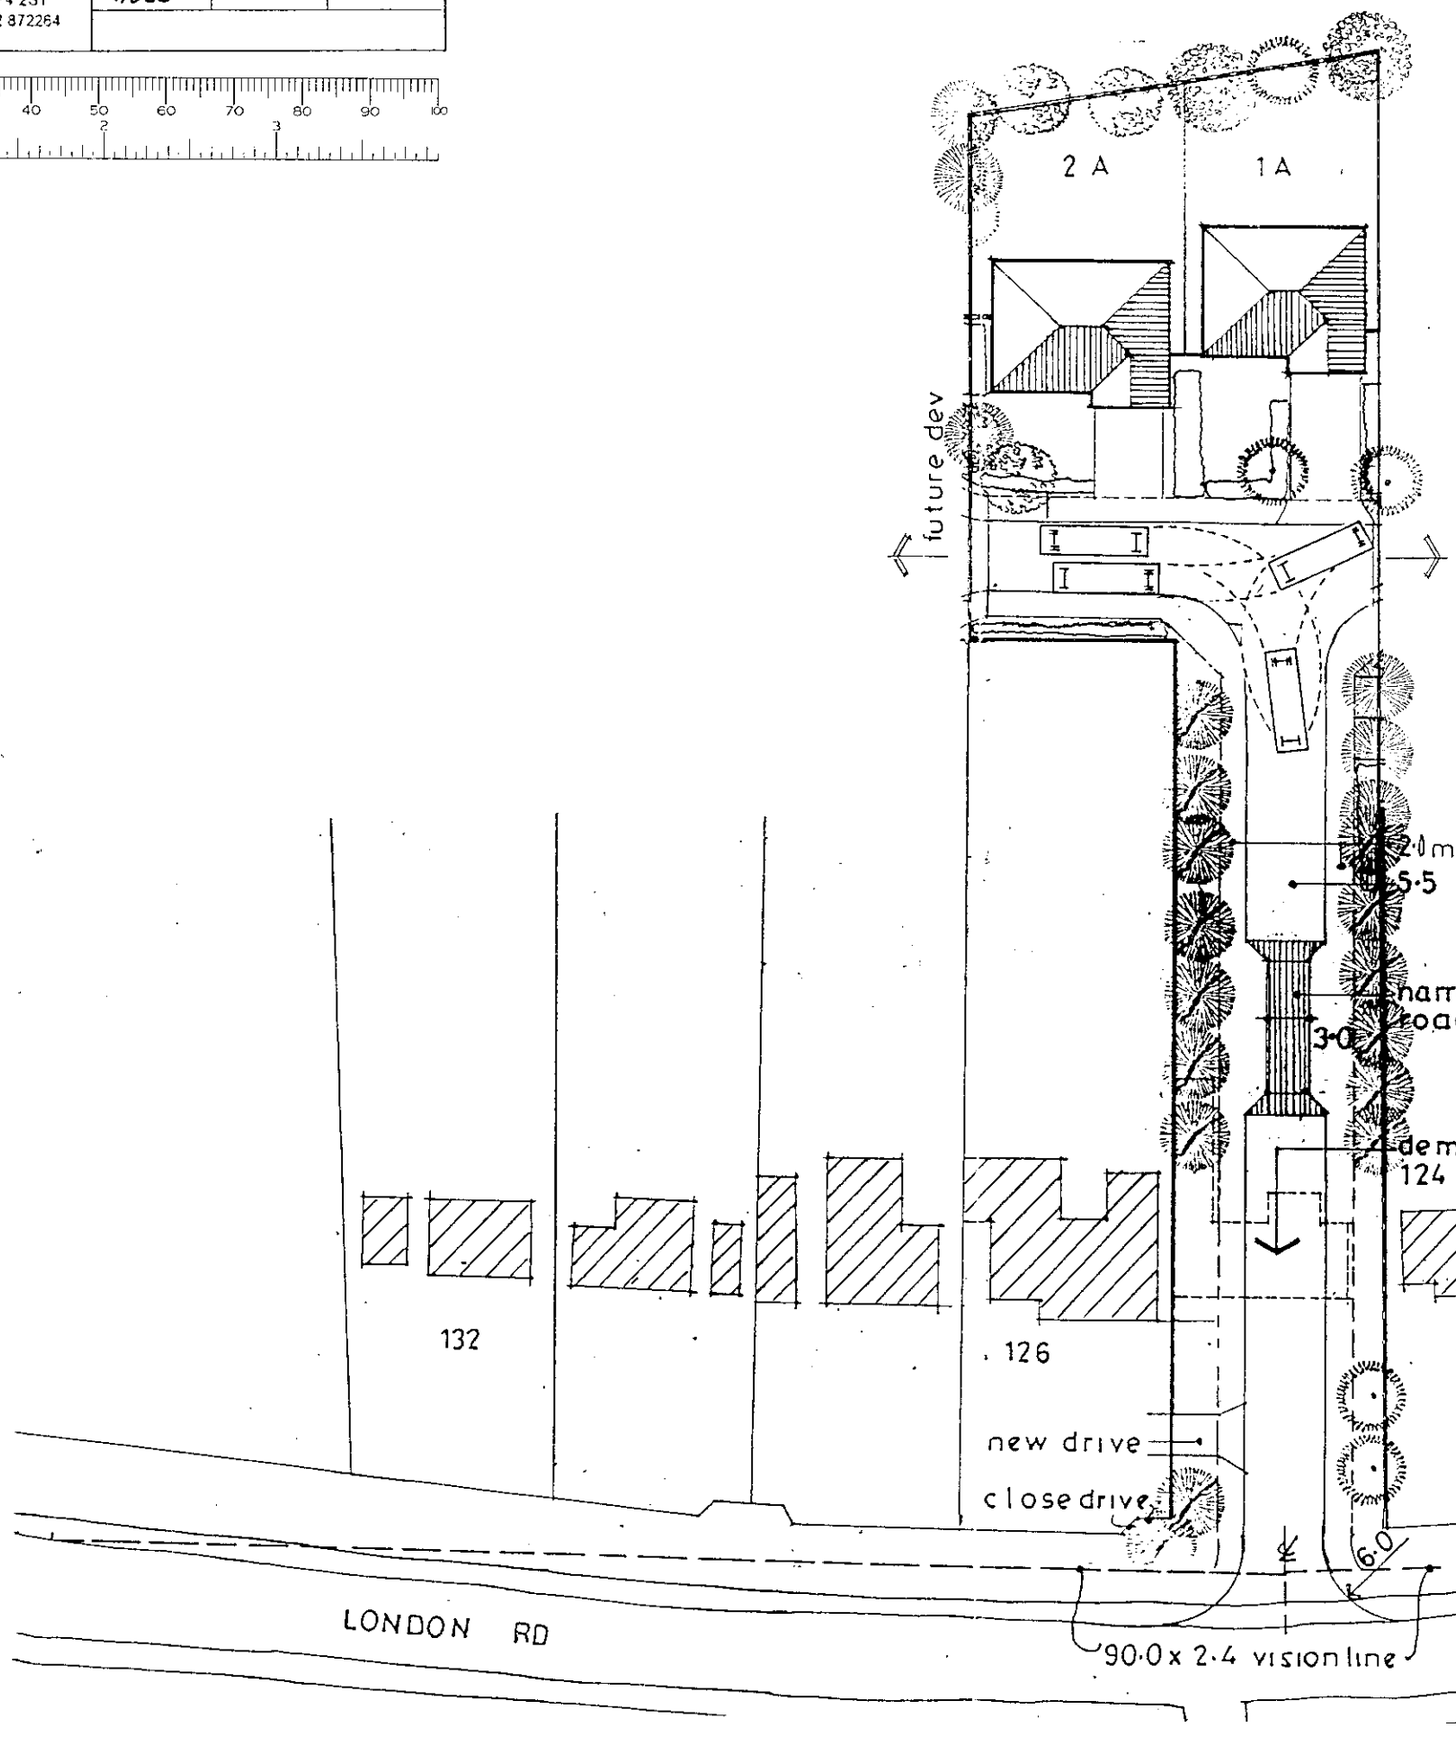

28.NOV.2000* 2366

site plan

APPROVED



WALNUTTREE CLOSE
NORTHBURY LANE
NORTHBURY AVENUE
Track
Pond
Middlefields Court
Maple Bank
BM 42.33m
BM 42.06m
42.4m
42.1m
41.8m
1 to 8
El Sub Sta
1:1250

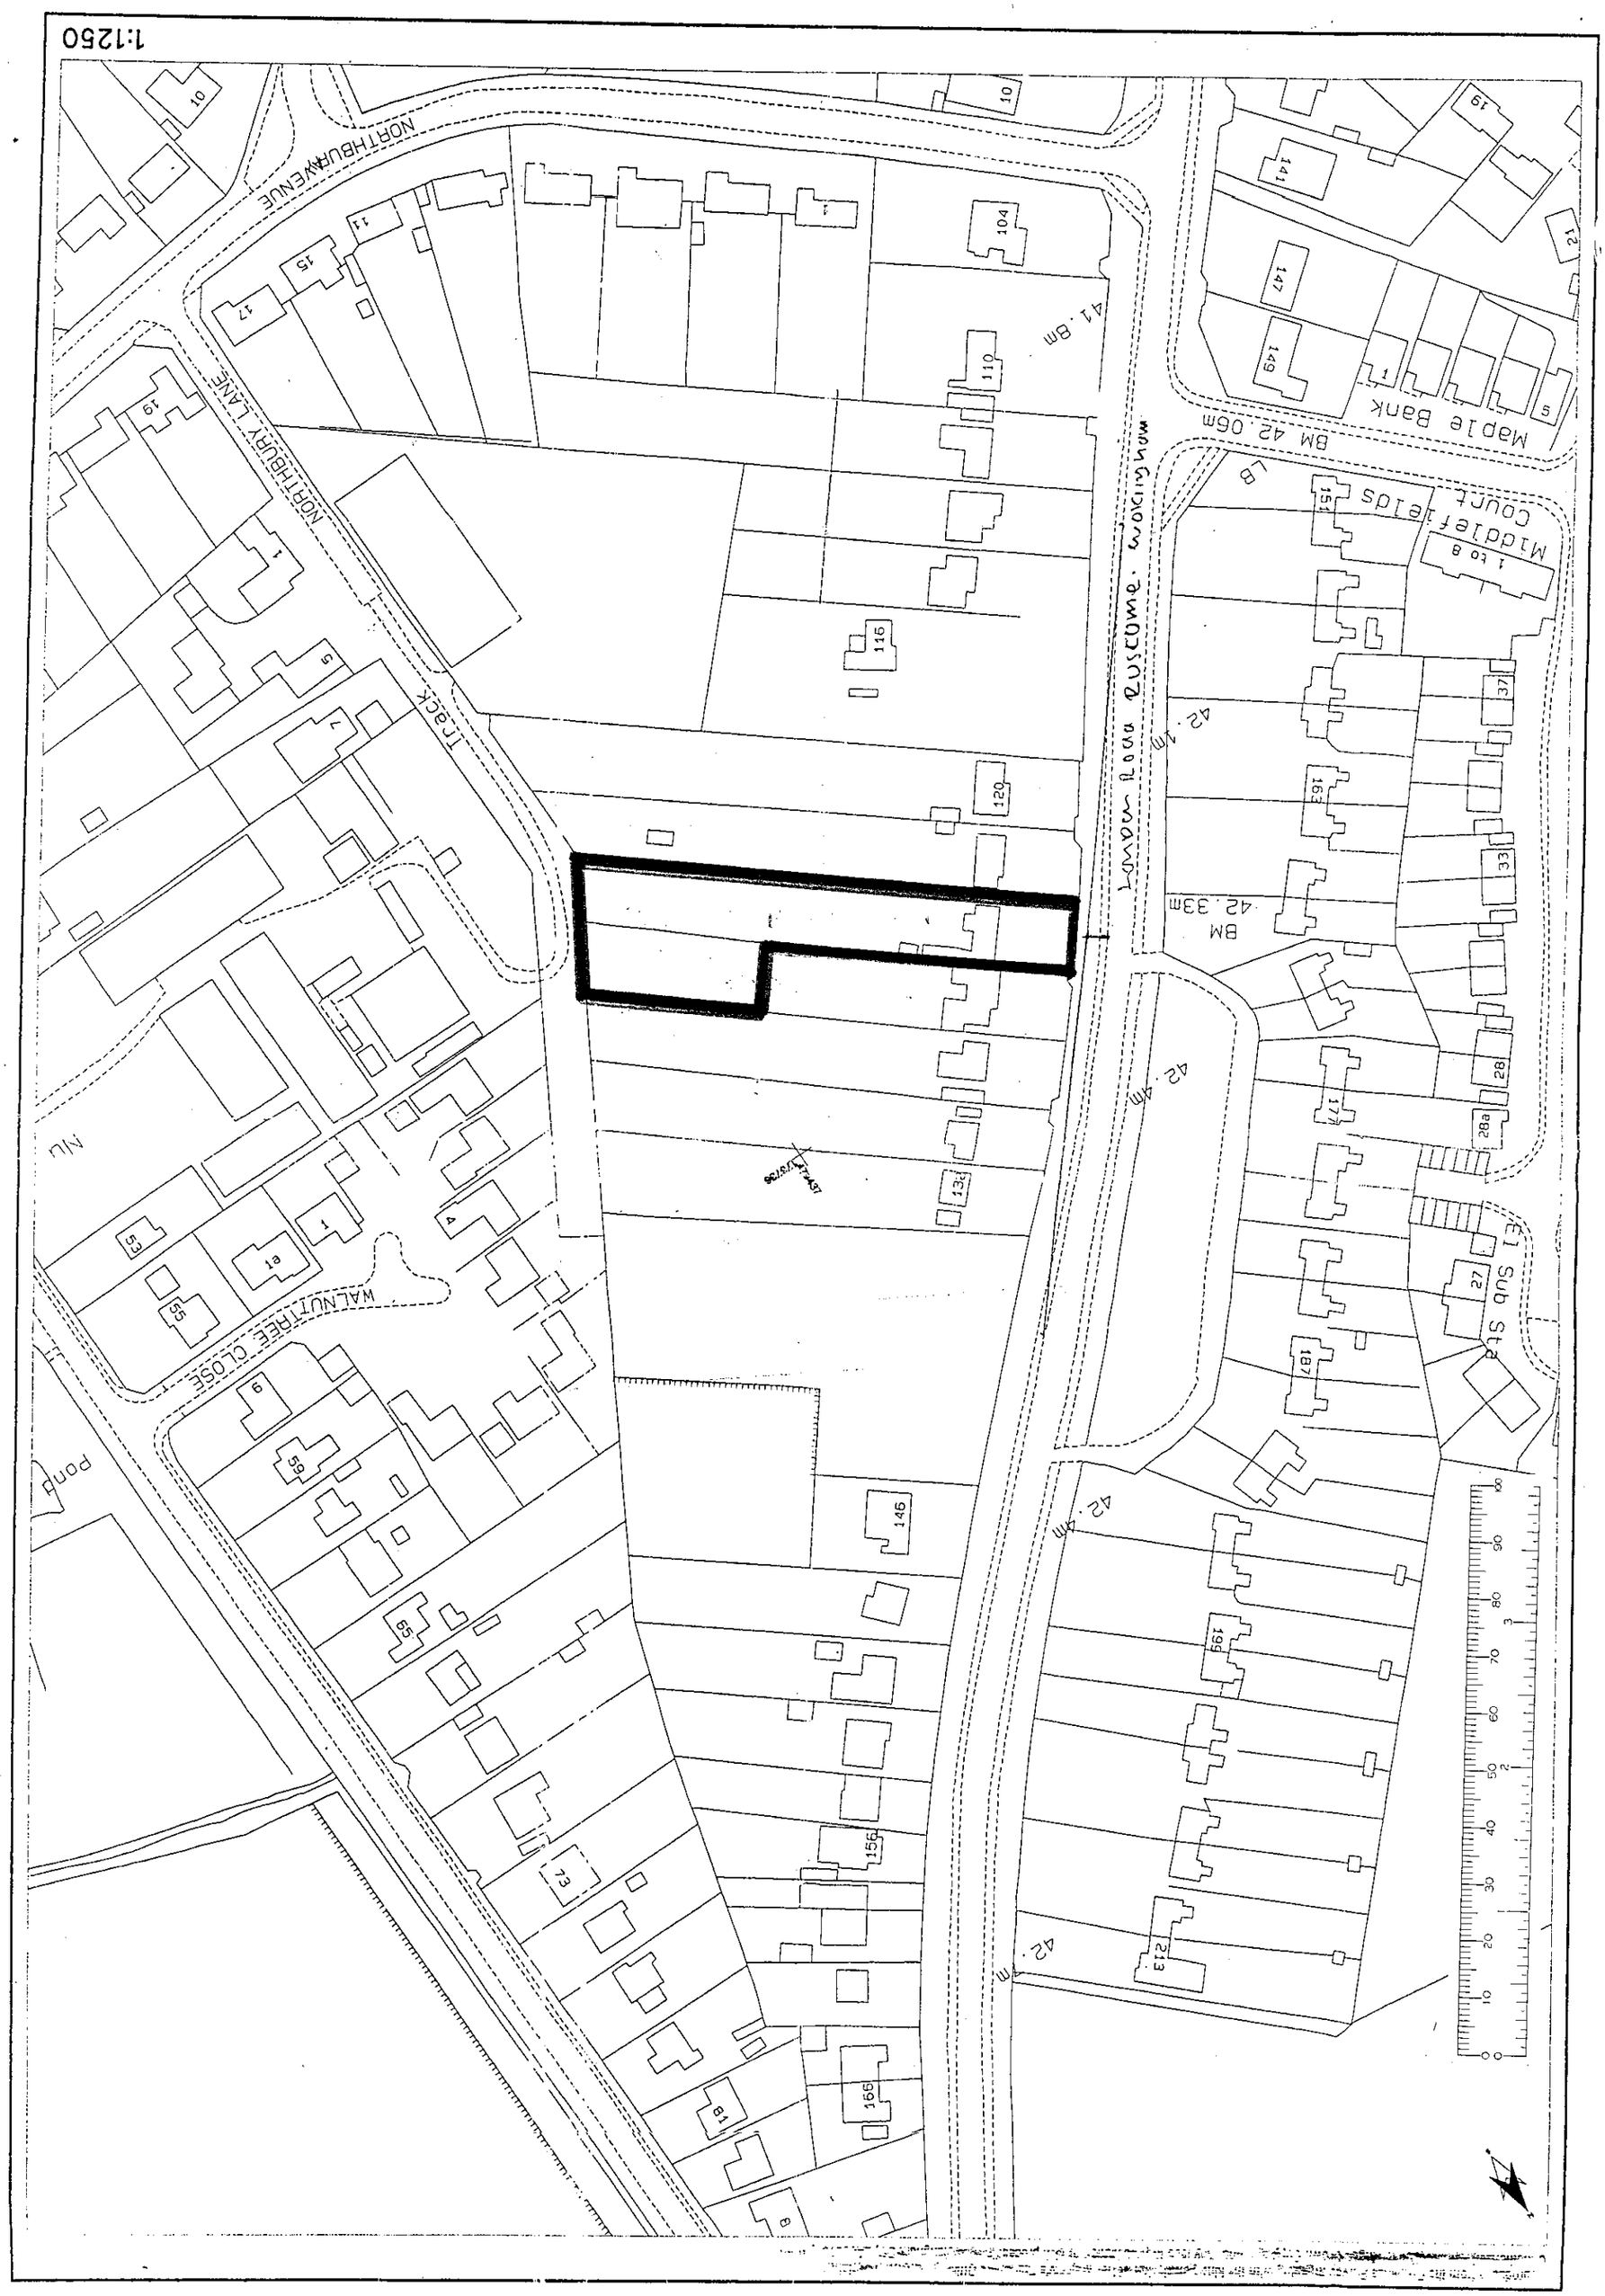
1:1250
NORTHBURY AVENUE
NORTHBURY LANE
Track
WALNUTTREE CLOSE
Pond
Maple Bank
BM 42.06m
Middlefields Court
LB
1 to 8
BM 42.33m
42.1m
42.4m
42.7m
41.8m
El Sub Sta
London Road Ruscome Workingham
10
11
15
17
19
1
5
7
4
53
55
1a
9
59
65
73
81
8
104
110
116
120
132
146
156
166
141
147
149
151
163
177
187
199
213
37
33
28
28a
27
21

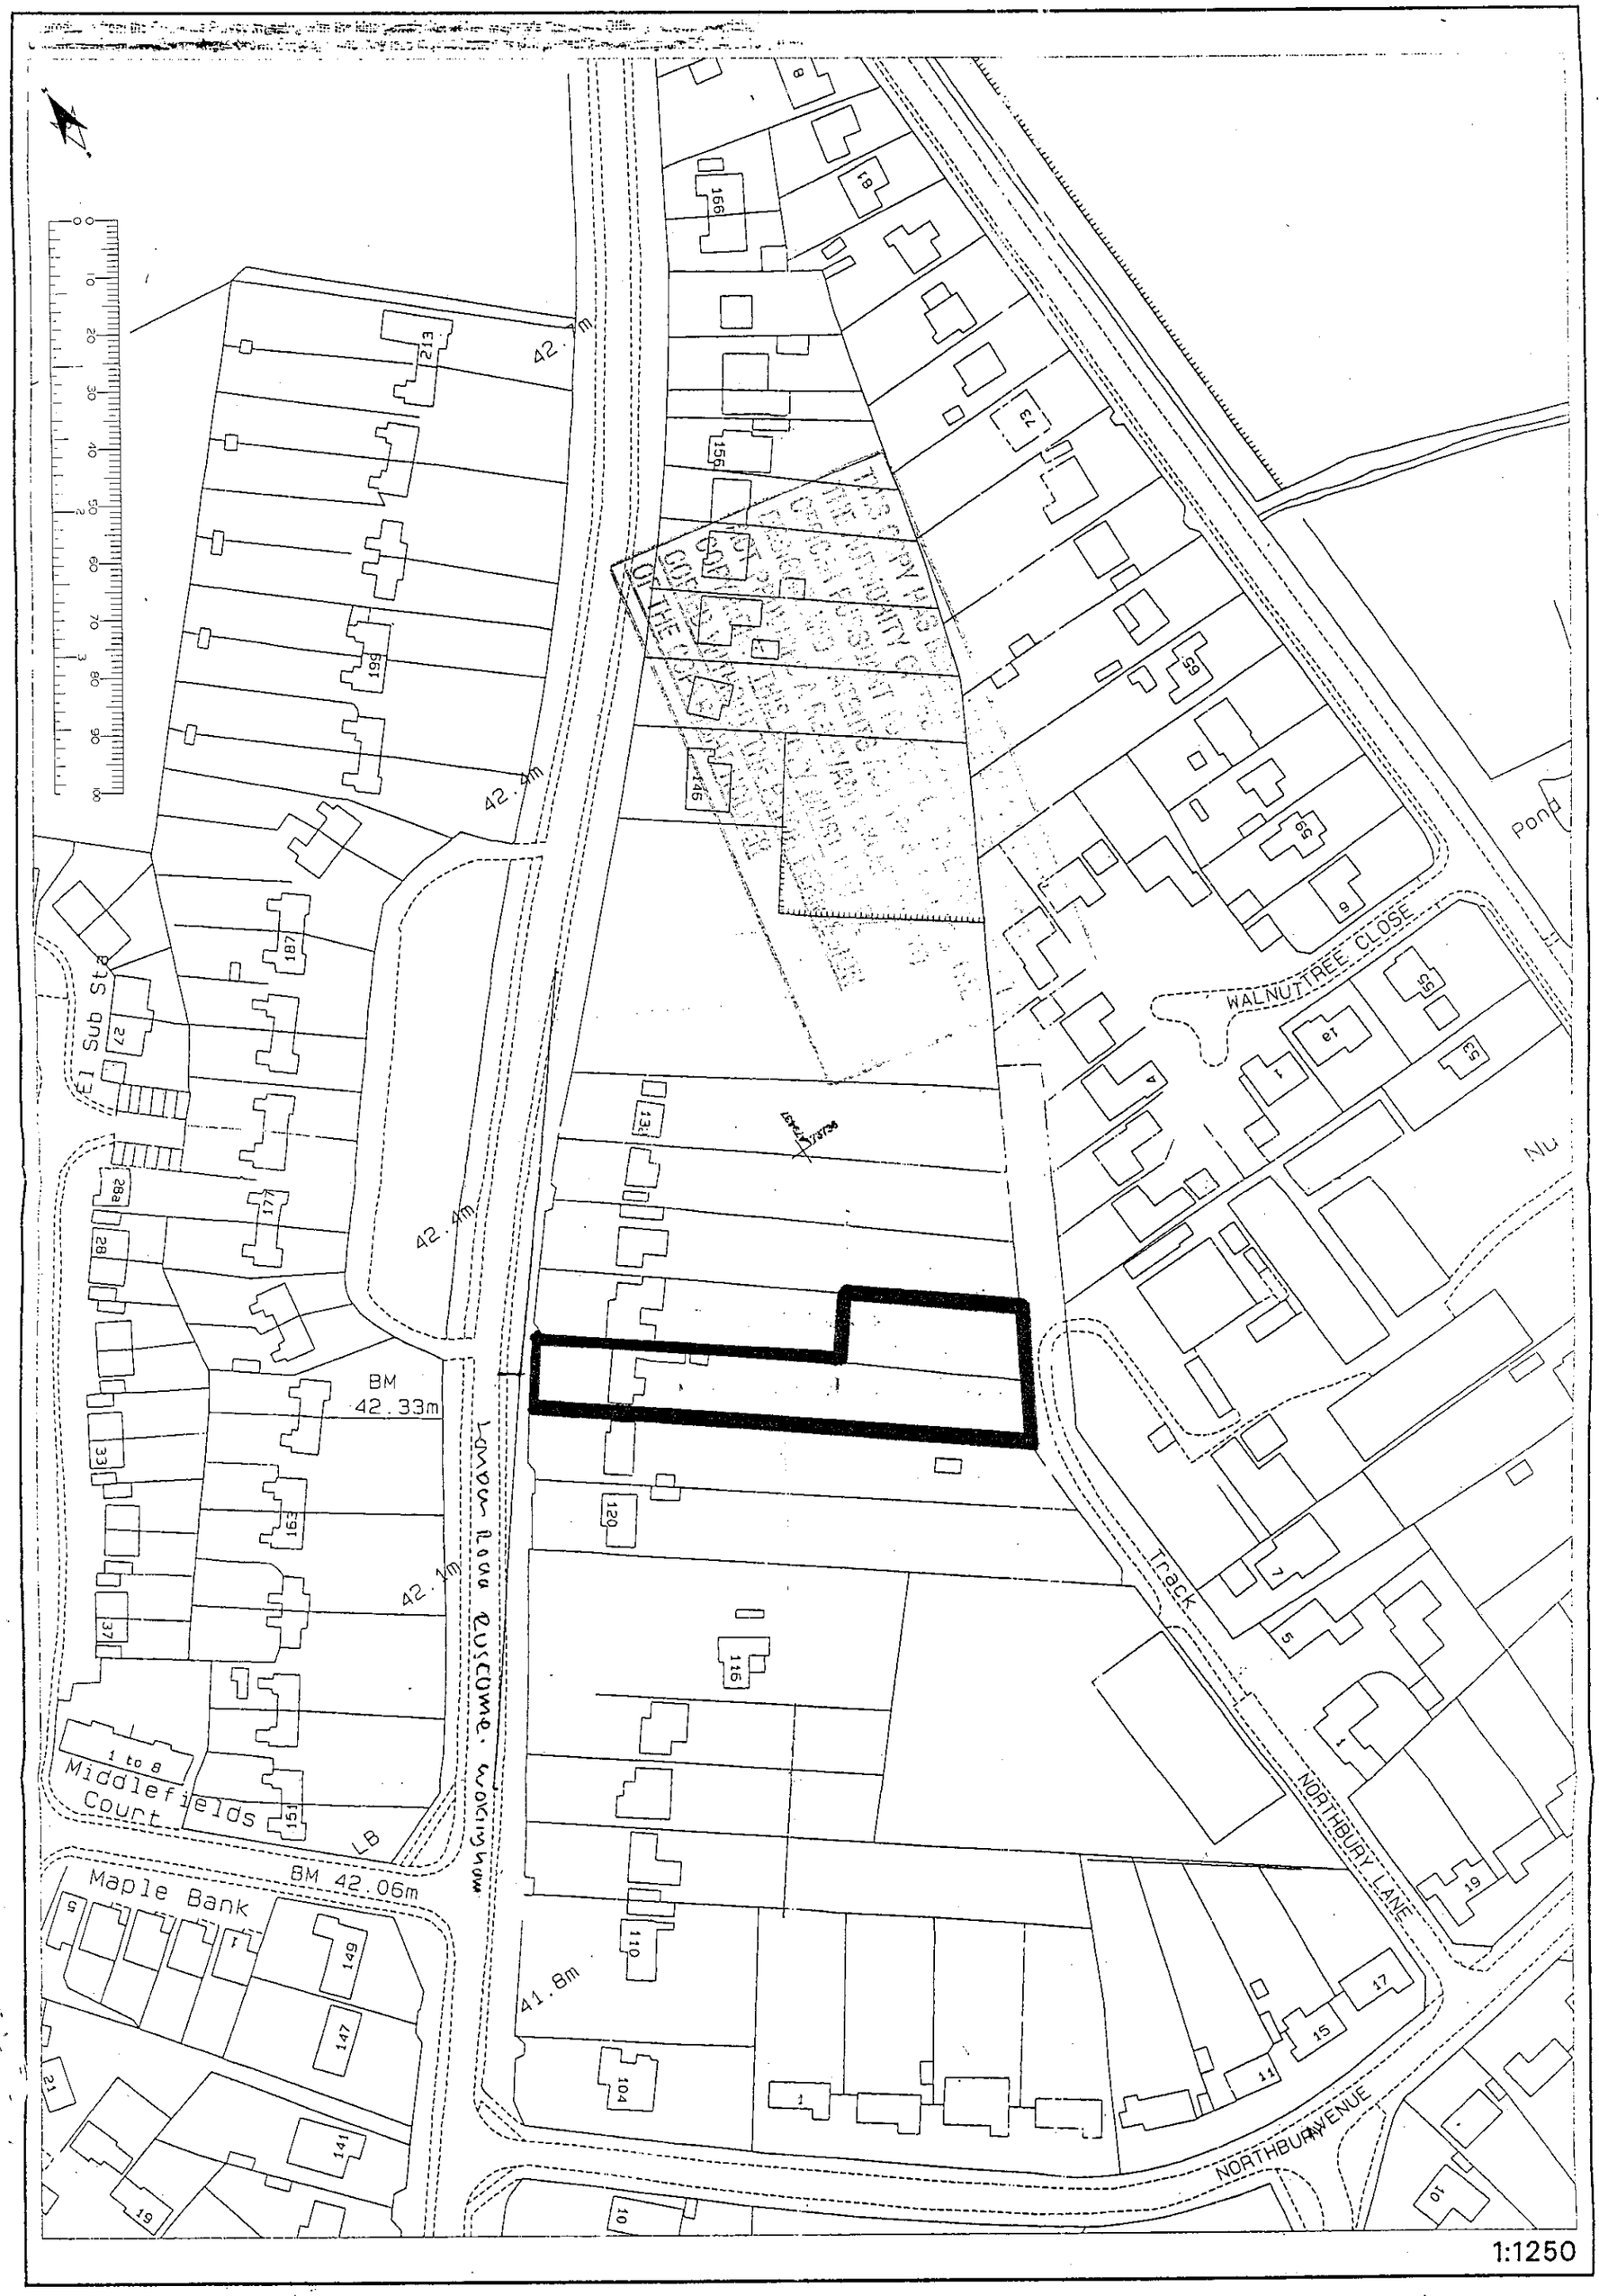

WALNUTTREE CLOSE
NORTHBURY LANE
NORTHBURY AVENUE
Track
Pond
Nu
Middlefields Court
Maple Bank
BM 42.33m
BM 42.06m
42.4m
42.1m
41.8m
LB
1 to 8
El Sub Sta

1:1250

revision	date	drawn

GEORGE H. HODGETTS

THE GALLERY
ASHLYNS HALL
CHESHAM ROAD
BERKHAMSTED HERTS HP4 2ST
Tel: 01442 862236 Fax: 01442 872264

LOCATION 124/126 LONDON ROAD		
TITLE SITE PLAN		
DATE 19 NOV00	DRAWN CIH	DRG No 1217/2
SCALE 1/500	REV	

28.NOV.2000* 2865

REFUSED

site plan

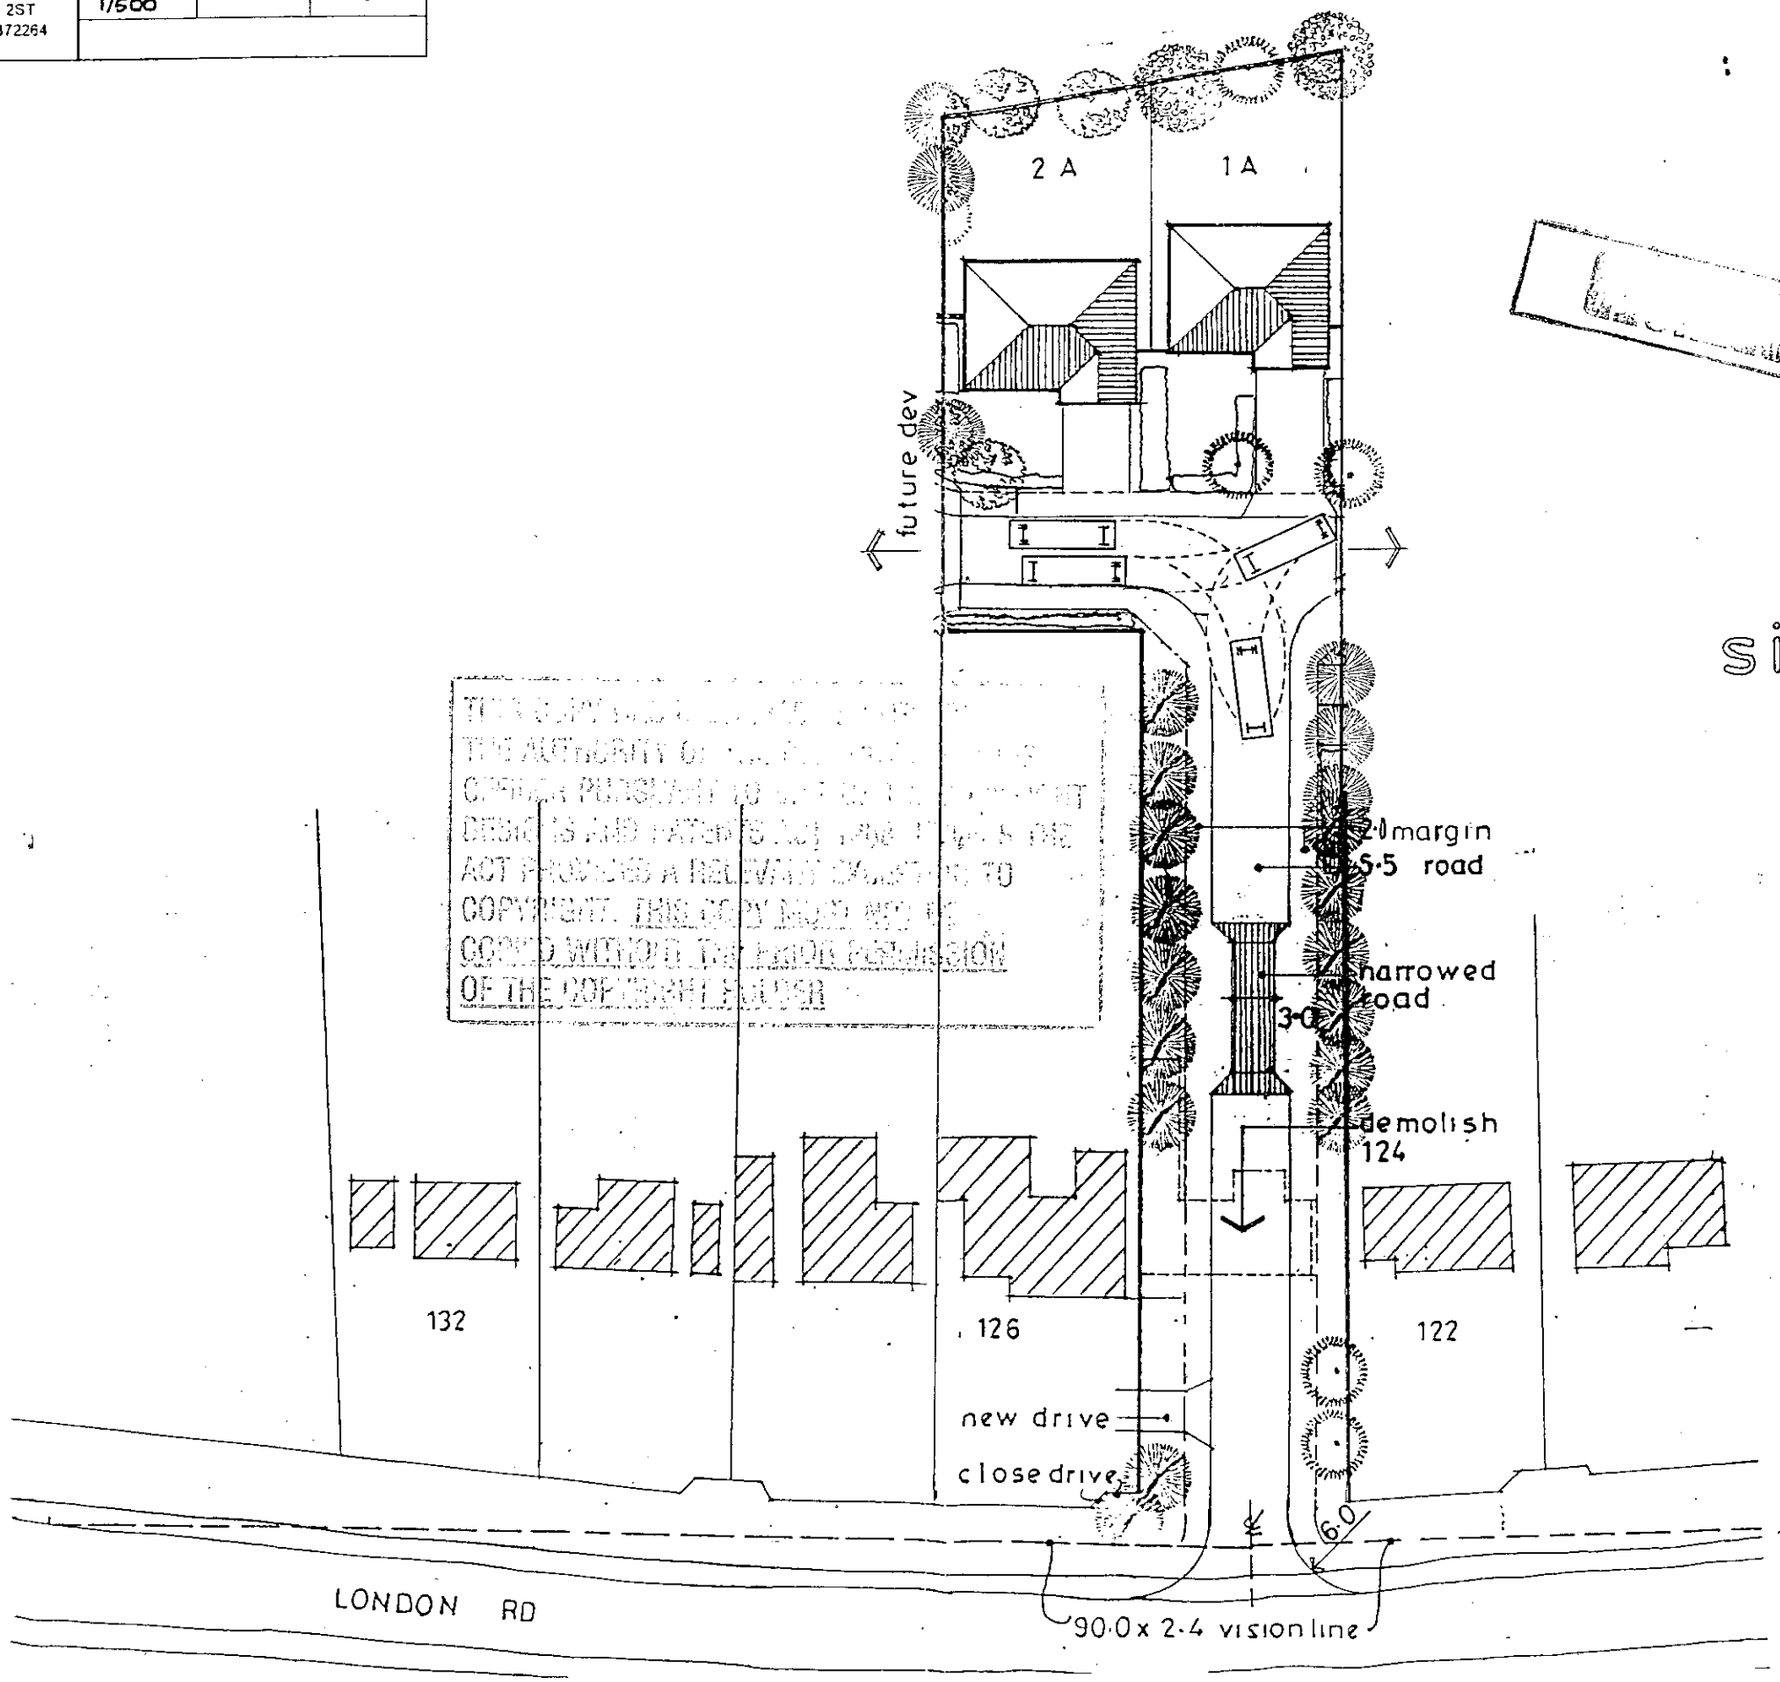

THIS COPY HAS BEEN MADE BY THE AUTHORITY OF THE PROPERTY OFFICER PURSUANT TO THE COPYRIGHT DESIGNS AND PATENTS ACT 1988. HOWEVER THE ACT PROVIDES A RELEVANT EXCEPTION TO COPYRIGHT. THIS COPY MUST NOT BE COPIED WITHOUT THE PRIOR PERMISSION OF THE COPYRIGHT HOLDER