


ELEVATIONS

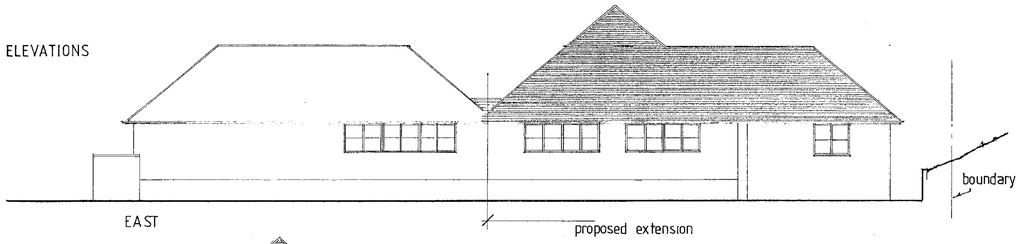


EAST

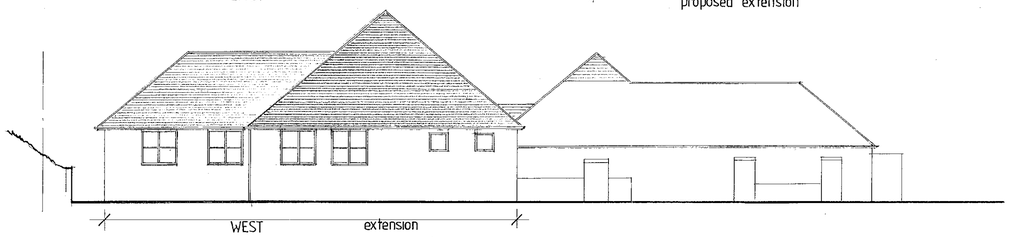


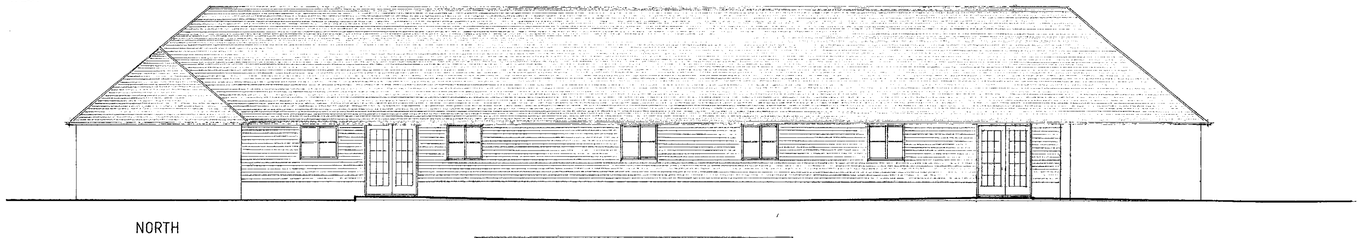

NORTH

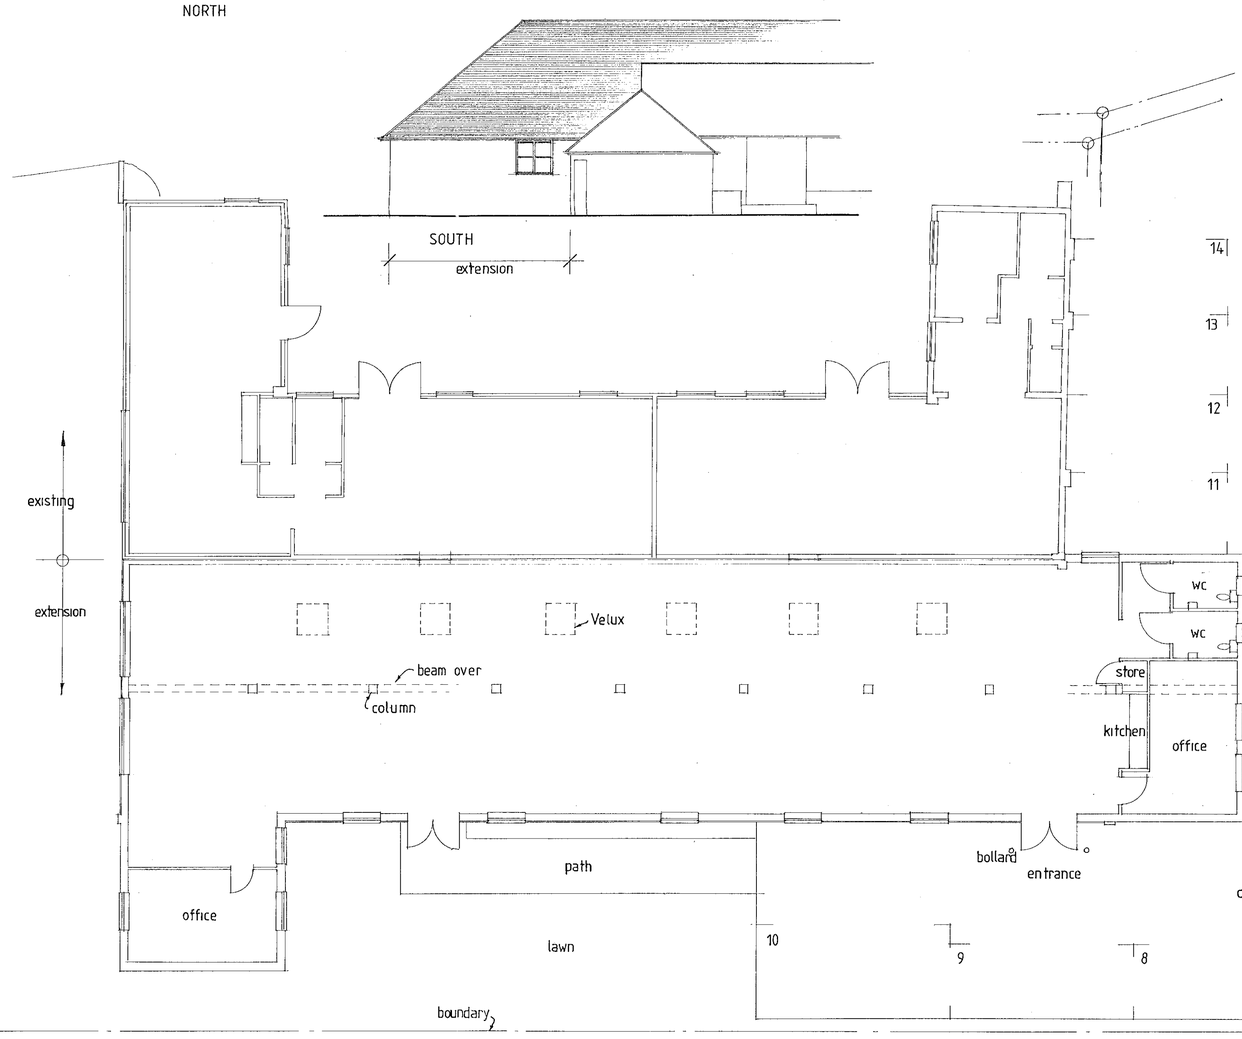


PLAN

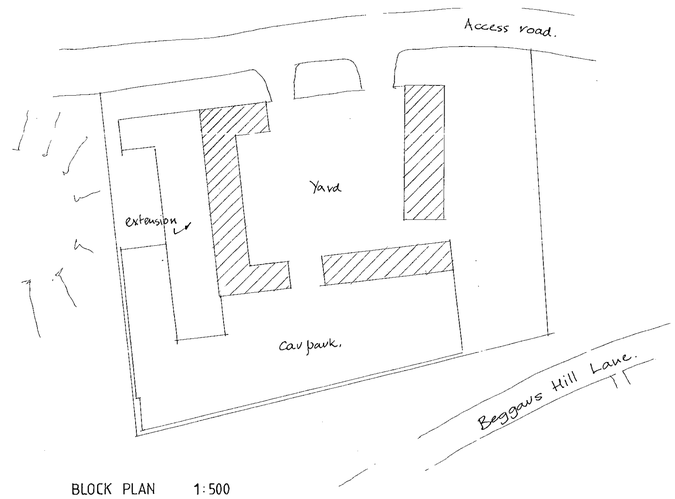

BLOCK PLAN 1:500

28.NOV.2000* 2562

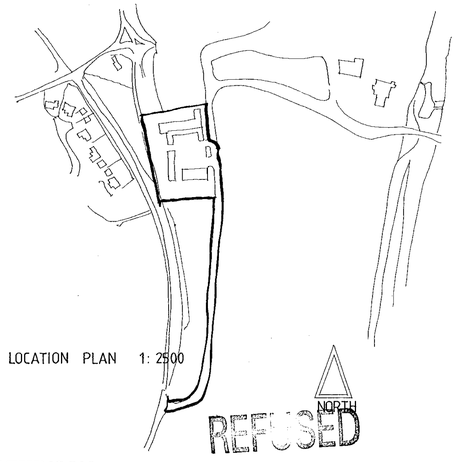

LOCATION PLAN 1: 2500

REFUSED

STEVE ATKINSON *BSc (Hons) Dip Arch (Hons) RIBA*

CHARTERED ARCHITECT

44 Basingstoke Road
Reading
Berkshire. RG2 0EL
Tel. (0118) 921 2223

• Job STABLES SANDFORD FARM WOODLEY

• Title PROPOSED EXTENSION

• Client HARRY A COFF LTD

Date 22 NOV 00

Scale 1:100 1:500 1:2500

Drawing Number 10323 - 02