




EXISTING REAR ELEVATION

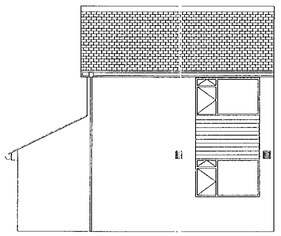


EXISTING FRONT ELEVATION

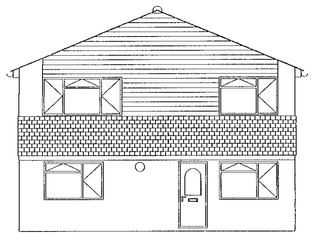


EXISTING REAR ELEVATION
^
SIDE

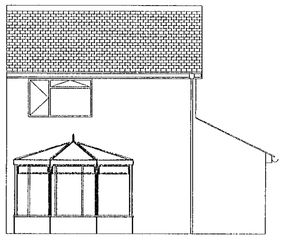


PROPOSED REAR ELEVATION

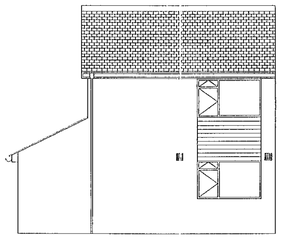


PROPOSED FRONT ELEVATION

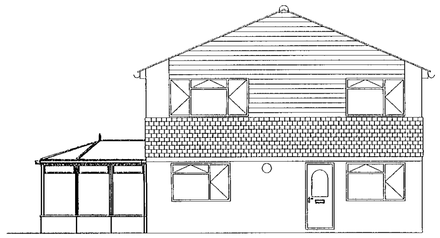

PROPOSED SIDE ELEVATION

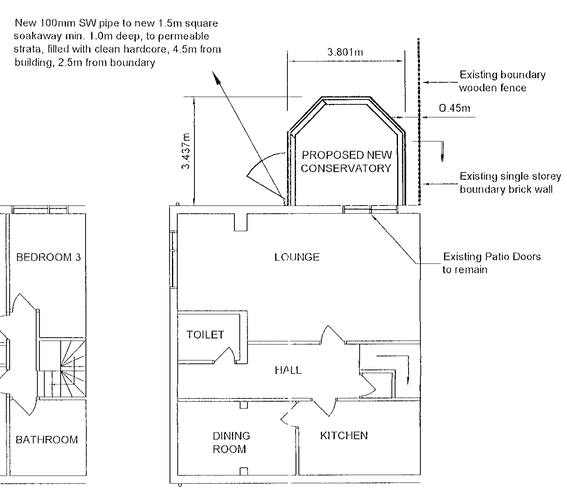

EXISTING FIRST FLOOR EXISTING GROUND FLOOR

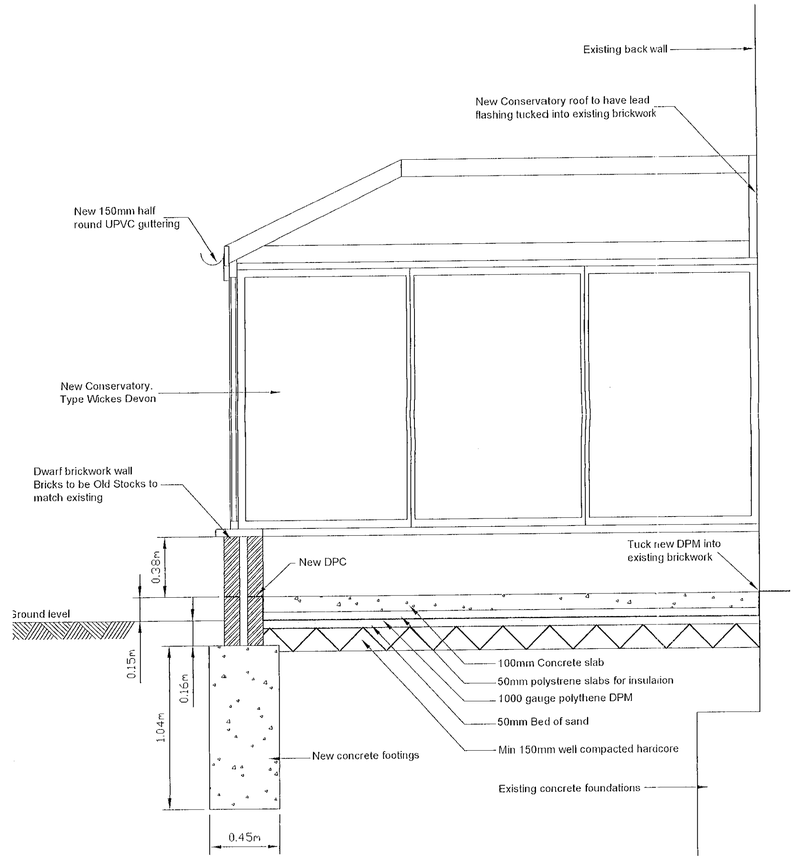

SECTION THROUGH PROPOSED CONSERVATORY

NOTES

1. All dimensions stated are in m.

2. Erection of Wickes Devon Conservatory to be inaccordance with the manufacturers guidance notes.

3. All panels are manufactured from high impact PVCu, linked by patented system using profiled aluminium jointing members and pressure gaskets.

4. All glazing units are 20mm factory fitted sealed units. with glass to BS6206 Class A.

5. Roofing sheets are 20mm 5 wall polycarbonate supported by thermally clad aluminium glazing bars.

6. Alternative to installing the soakaway will be to connect the downpipe from the conservatory roof to the existing downpipe from the roof guttering on the corner of the house using 100mm pipe with a fall of 1:40.

04.NOV.2000* 2763

DRAWING TITLE 63, Jerrymoor Hill Finchampstead Wokingham Berkshire	DRAWING NUMBER PB/001	CHECKED	SCALE 1:100 and 1:20
	DRAWN BY PROPOSED NEW CONSERVATORY	APPROVED	DATE DRAWN November 2000