General notes:

Floor area = 2000 sq ft excl. Garage, Attic and Porch

Materials:


Plain clay tiles with bonnet hips
Farmhouse red brickwork
Natural timber window frames and oak framed porch
Black uPVC guttering
Chestnut stained shiplap boarding to Garage




West Side Elevation 1:100




East Side Elevation 1:100

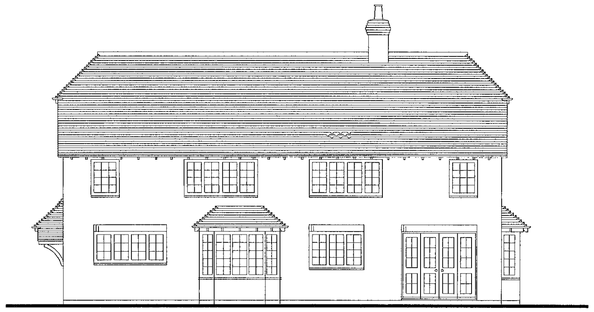


South Rear Elevation 1:100

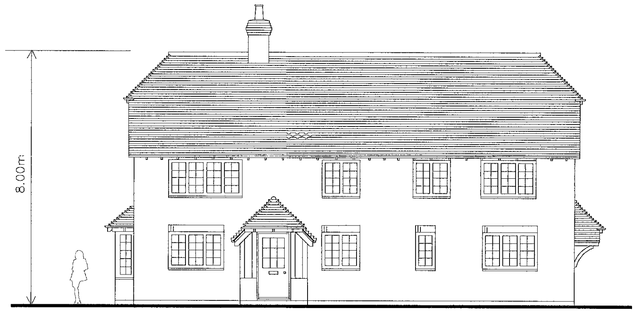


North Front Elevation 1:100

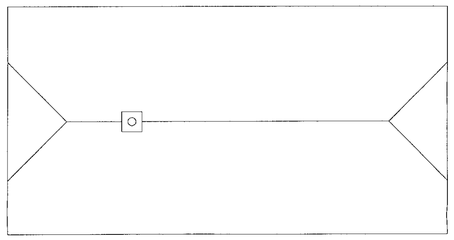


Roof Plan 1:100

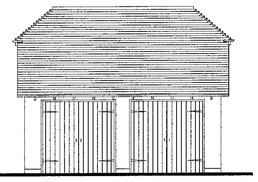


East Front

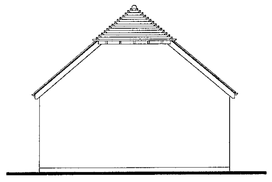


North Side

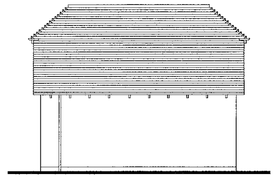


West Rear

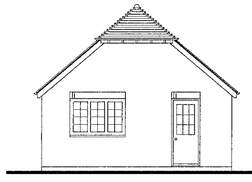


South Side

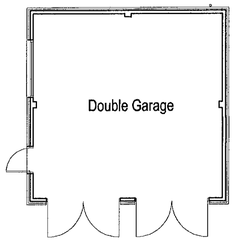

Floor Plan

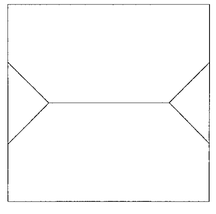


Roof Plan

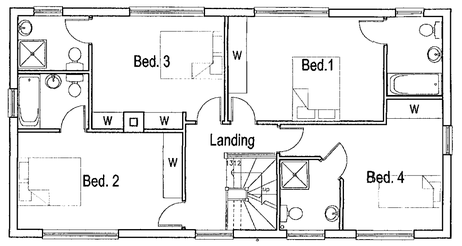

First Floor Plan





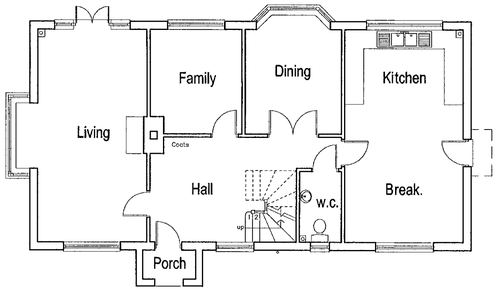

Ground Floor Plan



APPROVED

Date | Revisions

© copyright

...ABRACAD...
ARCHITECTURE • URBAN DESIGN • COMPUTER GRAPHICS
The Atrium, Broad Lane, Bracknell, Berkshire, RG12 9BX
Tel 01344 481047 Fax 01344 459152 Mob 0498 702028
e-mail alistair.lloyd@breathemail.net

Client
Mr & Mrs B. Bidston

Job Title
Proposed country houses at:
Rectory Farm,
Finchampstead,
Berks.,
RG40 4JY

Drawing Title
Proposed Plans & Elevations for country house R2

Scale 1:100

Date Feb. 2000 | Drawn by A. Lloyd Architect

Drg No BIDS/02 | Rev

General notes:

Floor area = 2000 sq ft excl. Garage, Attic and Porch

Materials:

Plain clay tiles with bonnet hips
Farmhouse red brickwork
Natural timber window frames and oak framed porch
Black uPVC guttering
Chestnut stained shiplap boarding to Garage



East Side Elevation 1:100




West Side Elevation 1:100



South Rear Elevation 1:100




North Front Elevation 1:100

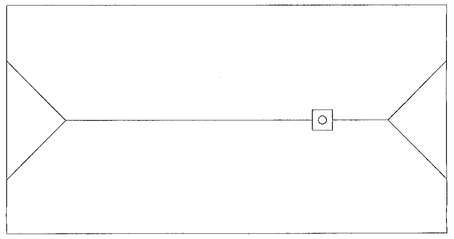


Roof Plan 1:100

First Floor Plan

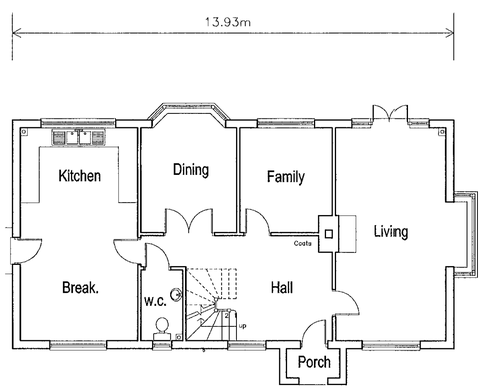


Ground Floor Plan


APPROVED

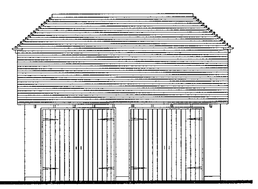


Northwest Front

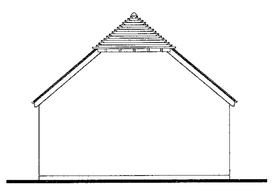


Northeast Side

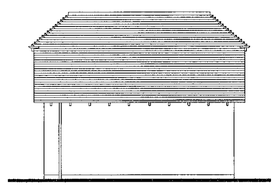


Southeast Rear

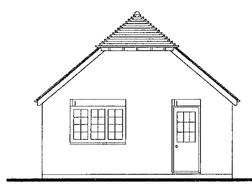

Southwest Side

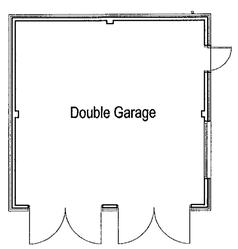

Floor Plan

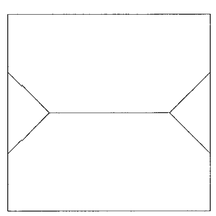

Roof Plan

Date	Revisions

© copyright


...ABRACAD...
ARCHITECTURE • URBAN DESIGN • COMPUTER GRAPHICS
The Atrium, Broad Lane, Bracknell, Berkshire, RG12 9BX
Tel 01344 481047 Fax 01344 459152 Mob 0498 702028
e-mail alistair.lloyd@breathemail.net

Client
Mr & Mrs B. Bidston

Job Title
Proposed country houses at:
Rectory Farm,
Finchampstead,
Berks.,
RG40 4JY

Drawing Title
Proposed Plans & Elevations for country house R3

Scale	1:100		
Date	Feb. 2000	Drawn by	A. Lloyd Architect
Drg No	BIDS/01	Rev	

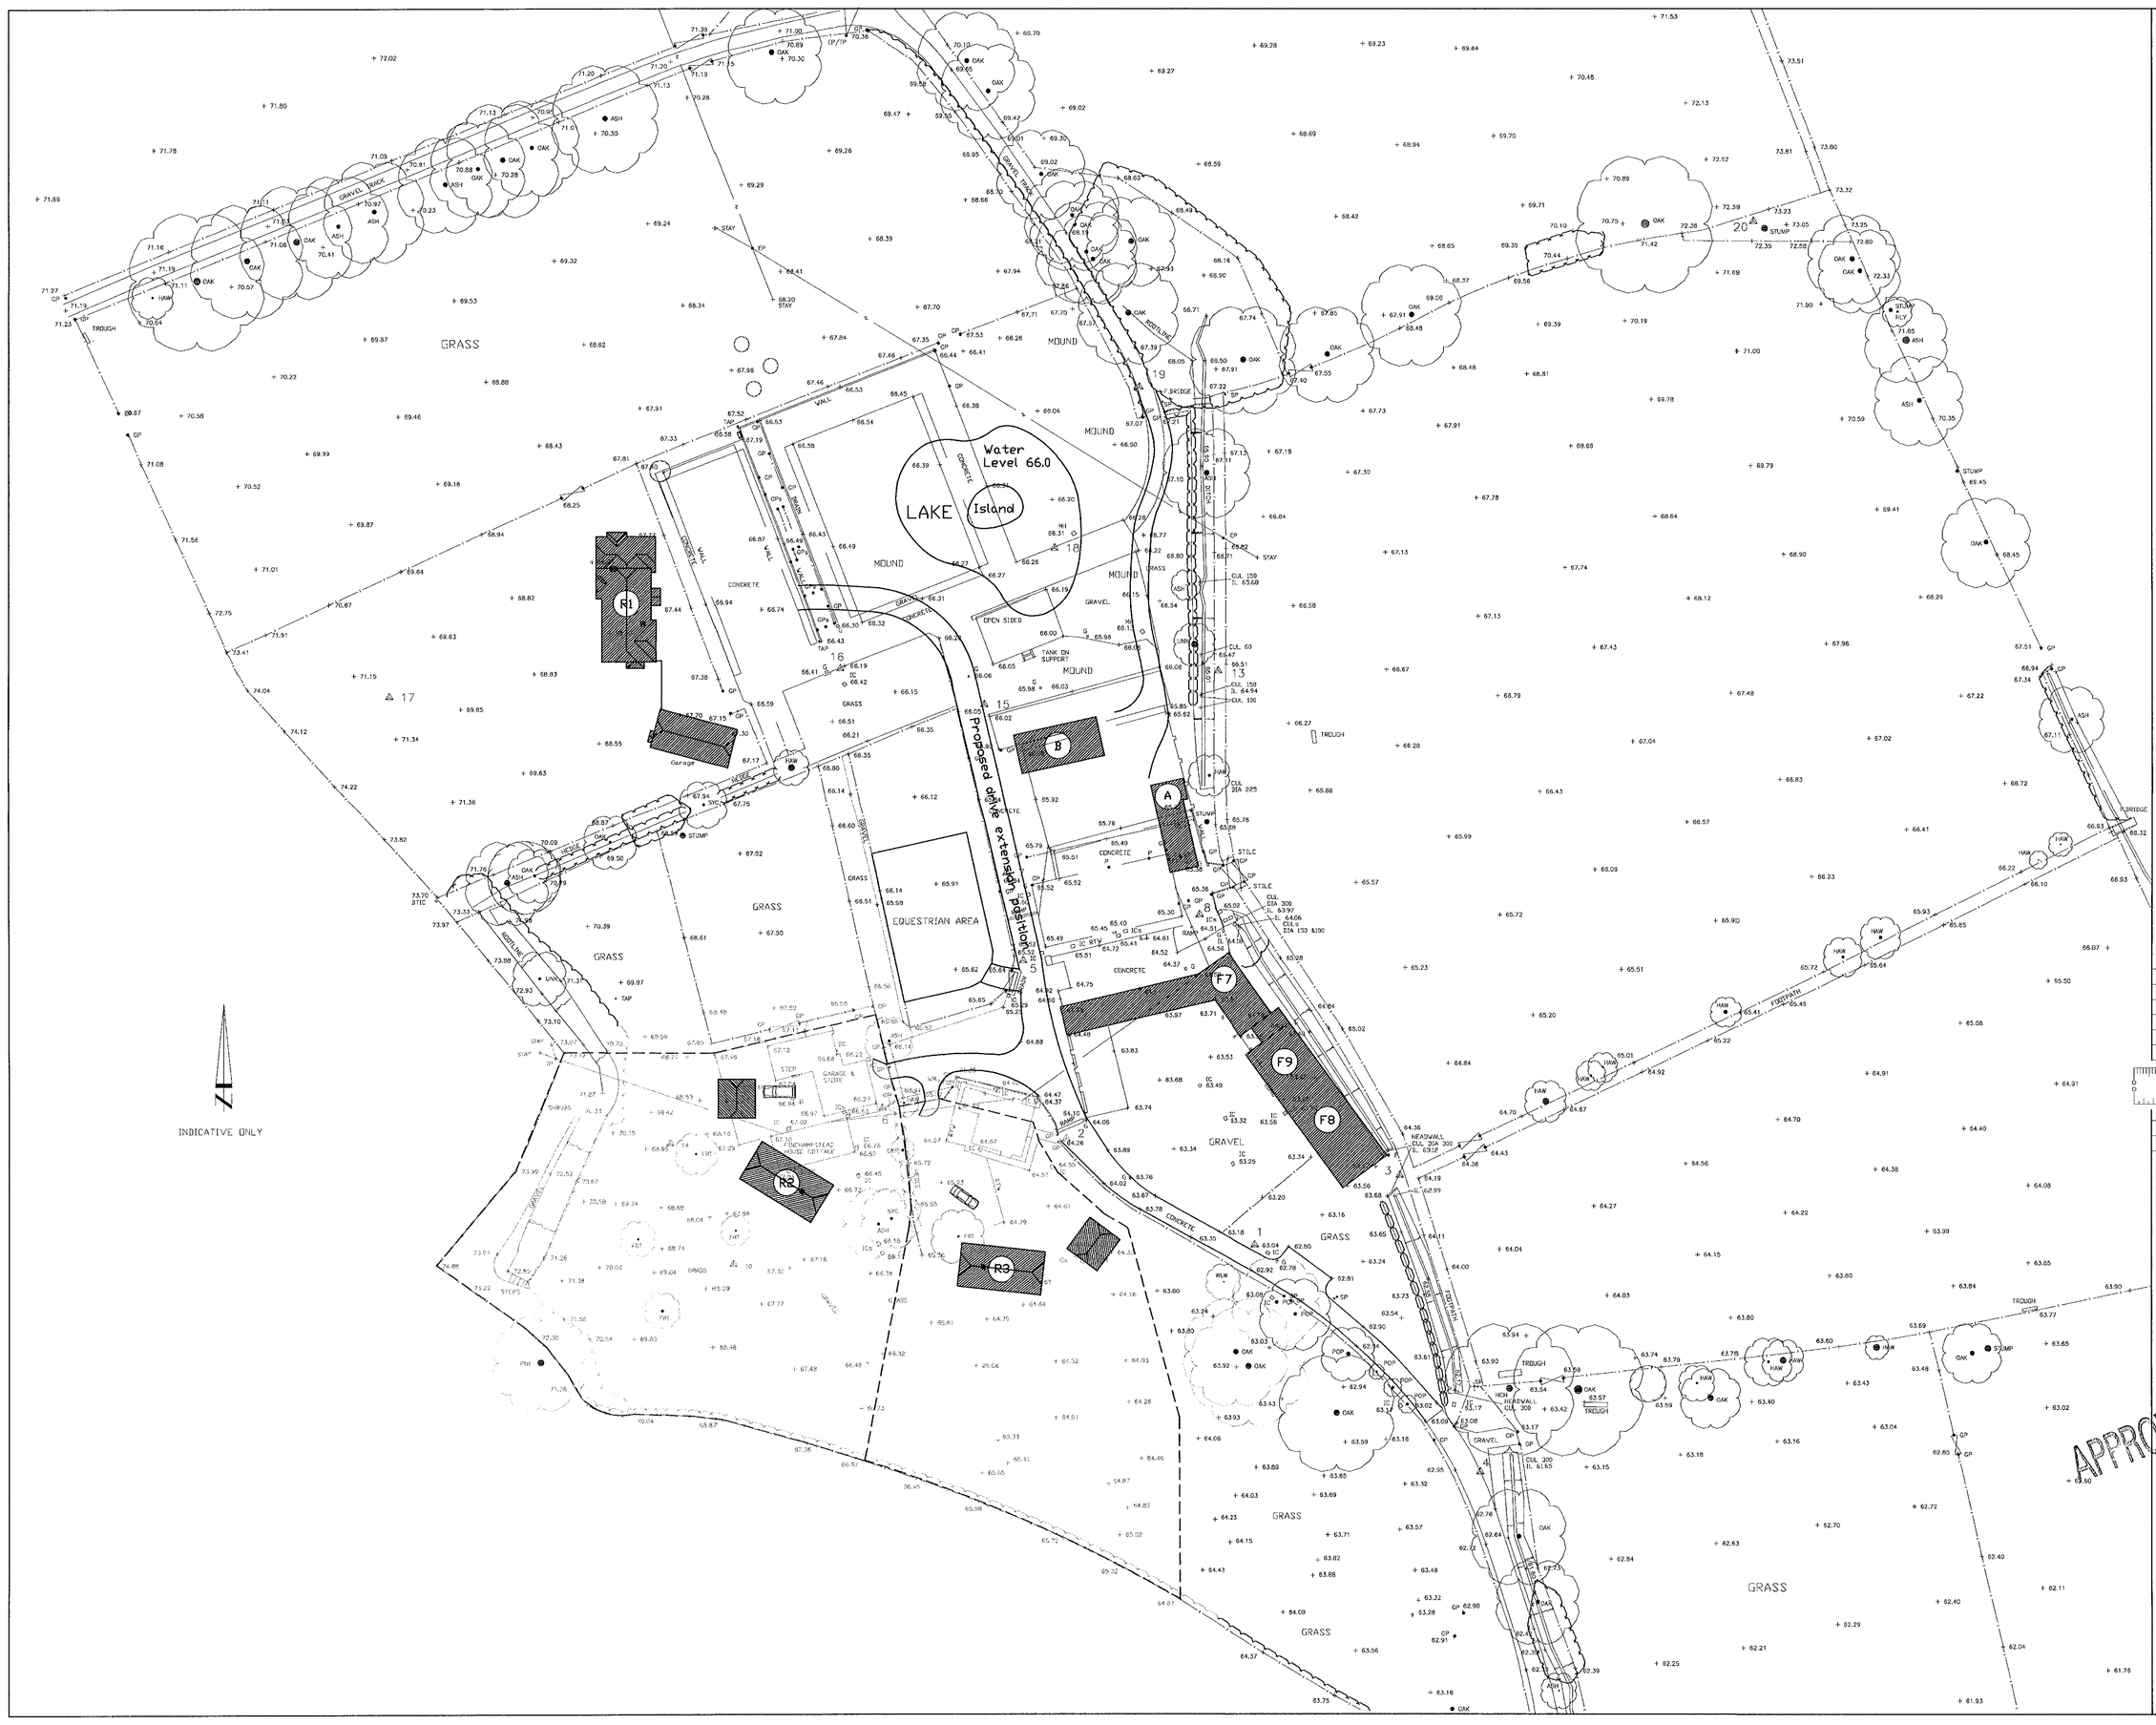

H	Mar. 2000	Minor setting out changes to R2 & R3
	Date	Revisions

© copyright

...ABRACAD...
ARCHITECTURE • URBAN DESIGN • COMPUTER GRAPHICS
The Atrium, Broad Lane, Bracknell, Berkshire, RG12 9BX
Tel 01344 481047 Fax 01344 459152 Mob 0498 702028
e-mail alistair.lloyd@breathemail.net

Client
Mr & Mrs B. Bidston

Job Title
Proposed country houses at:
Rectory Farm,
Pinchampstead,
Berks.,
RG40 4JY

Drawing Title
Part Site Plan showing farmyard area

Scale	1:500		
Date	Nov. 1995	Drawn by	A. Lloyd Architect
Drg No	BID/S/01	Rev	H