DO NOT SCALE

Any discrepancies to be referred to Izod Design.
This drawing remains the Copyright of Izod Design.

REVISIONS

Date	Description	Ref
30.12.99	LINK BLOCK REVISED WINDOWS	A



BLOCKS D and E / WEST ELEVATION LINK BLOCK BEYOND

13.APR.2000* 1225

APPROVED

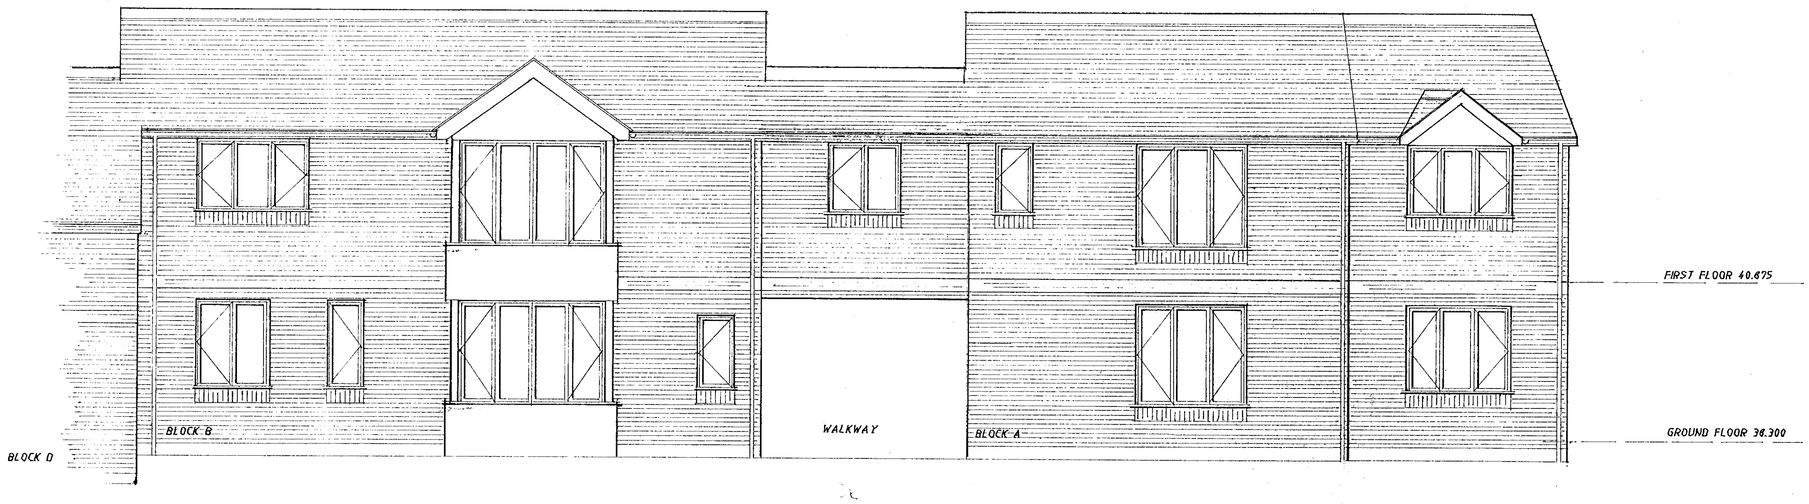

BLOCKS A and B / SOUTH ELEVATION



Izod DESIGN

Chartered Architects
Landscape Consultants

14 Milton Road Wokingham
Berkshire RG40 1DB
Telephone 0118 977 0075
Facsimile 0118 977 0057

Client
TVHA / ZENITH

Project
15-17 HIGH STREET
TWYFORD

Description
ELEVATIONS / SHEET

Scale

Project No.

Drawing No. 109

Revision A

CD 7/11/00

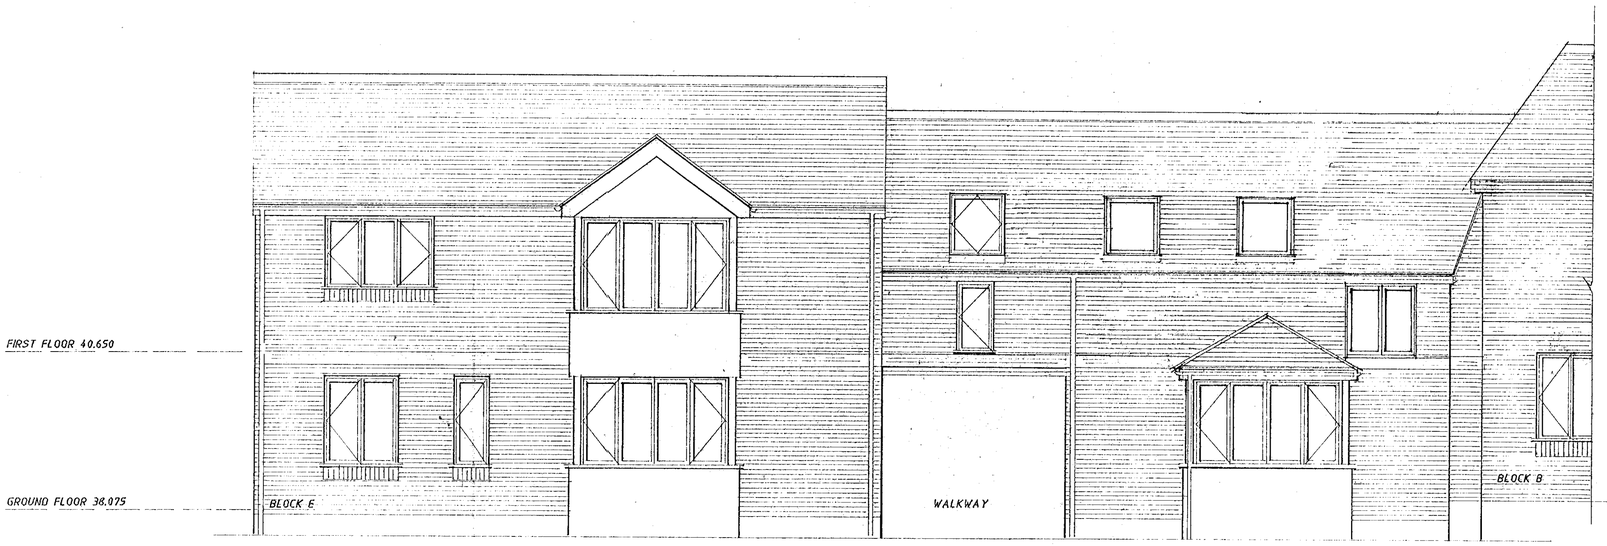

BLOCKS D and E / SOUTH ELEVATION

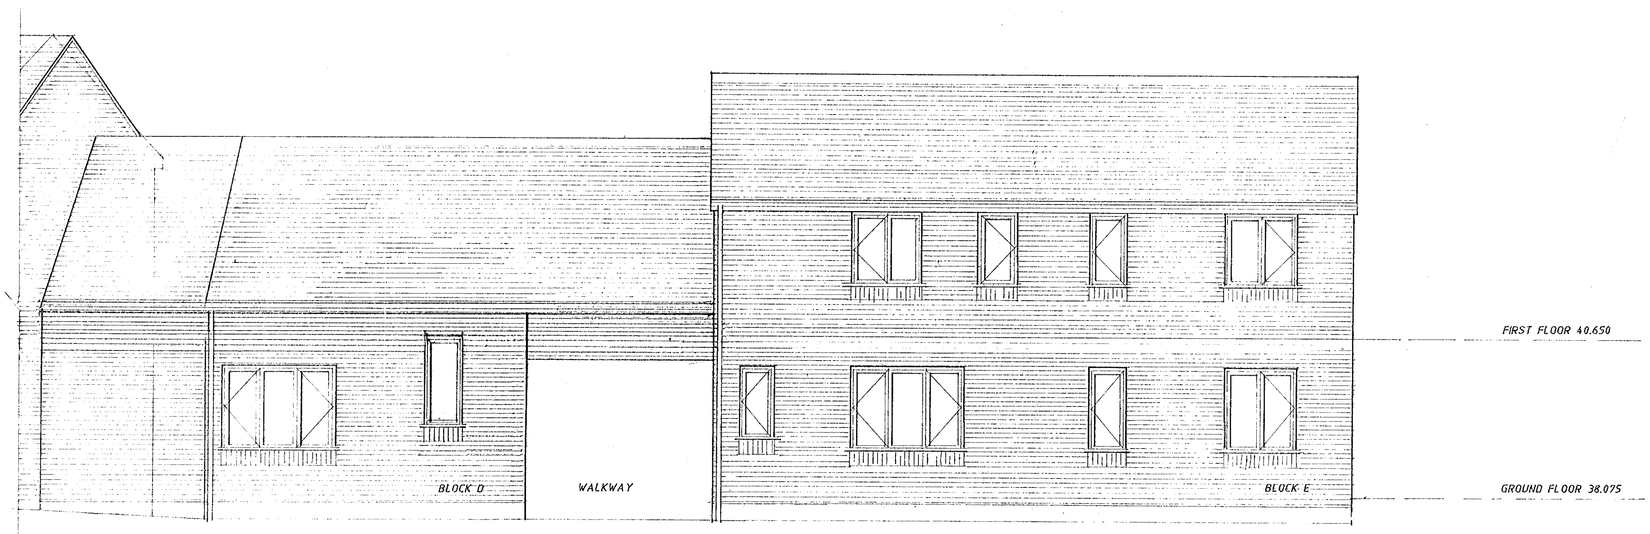

BLOCKS D and E / NORTH ELEVATION

DO NOT SCALE

Any discrepancies to be referred to Izod Design.

This drawing remains the Copyright of Izod Design.

REVISIONS

Date	Description	Rev
30.12.99	BLOCK D REVISED WINDOWS	A
16.02.00	BLOCK D NORTH ELEVATION REVISED	B

RECEIVED 13.APR.2000 1225

Izod DESIGN

Chartered Architects
Landscape Consultants

14 Milton Road Wokingham
Berkshire RG40 1DB
Telephone 0118 977 0075
Facsimile 0118 977 0057

Client

TVHA / ZENITH

Project

15-17 HIGH STREET
TWYFORD

Description

ELEVATIONS / SHEET 3

Scale 1 : 50

Project No. 2631

Drawing No. 110

Revision B Date 16 FEB 00

MY 4434/4 R

FOR CONTINUATION SEE DRAWING 2631/104

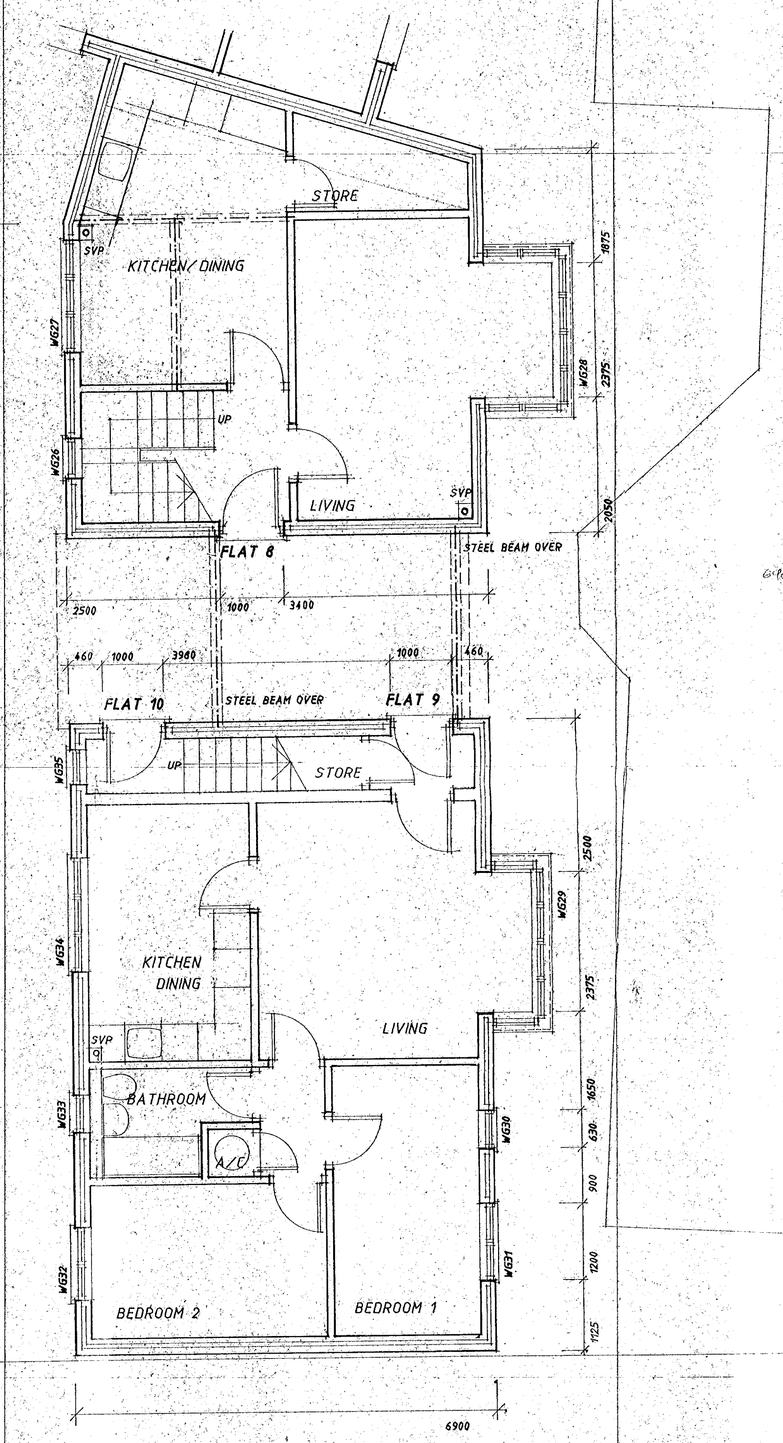

DO NOT SCALE

Any discrepancies to be referred to Izod Design.

This drawing remains the Copyright of Izod Design.

REVISIONS

Date	Description	Ref
14.10.99	ENTRANCE DOORS WIDENED	A
18.10.99	WINDOW REFERENCES WINDOW DIMS	B

APPROVED
13 APR 2000

Izod DESIGN

Chartered Architects
Landscape Consultants

14 Milton Road Wokingham
Berkshire RG40 1DB
Telephone 0118 977 0075
Facsimile 0118 977 0057

Client

TVHA / ZENITH

Project

15-17 HIGH STREET
TWYFORD

Description

GROUND FLOOR PLAN
WEST SECTION

GENERAL ARRANGEMENT

Scale 1:50

Project No. 2631

Drawing No. 105

Revision B Date 13 OCT 99

MW 443554 R

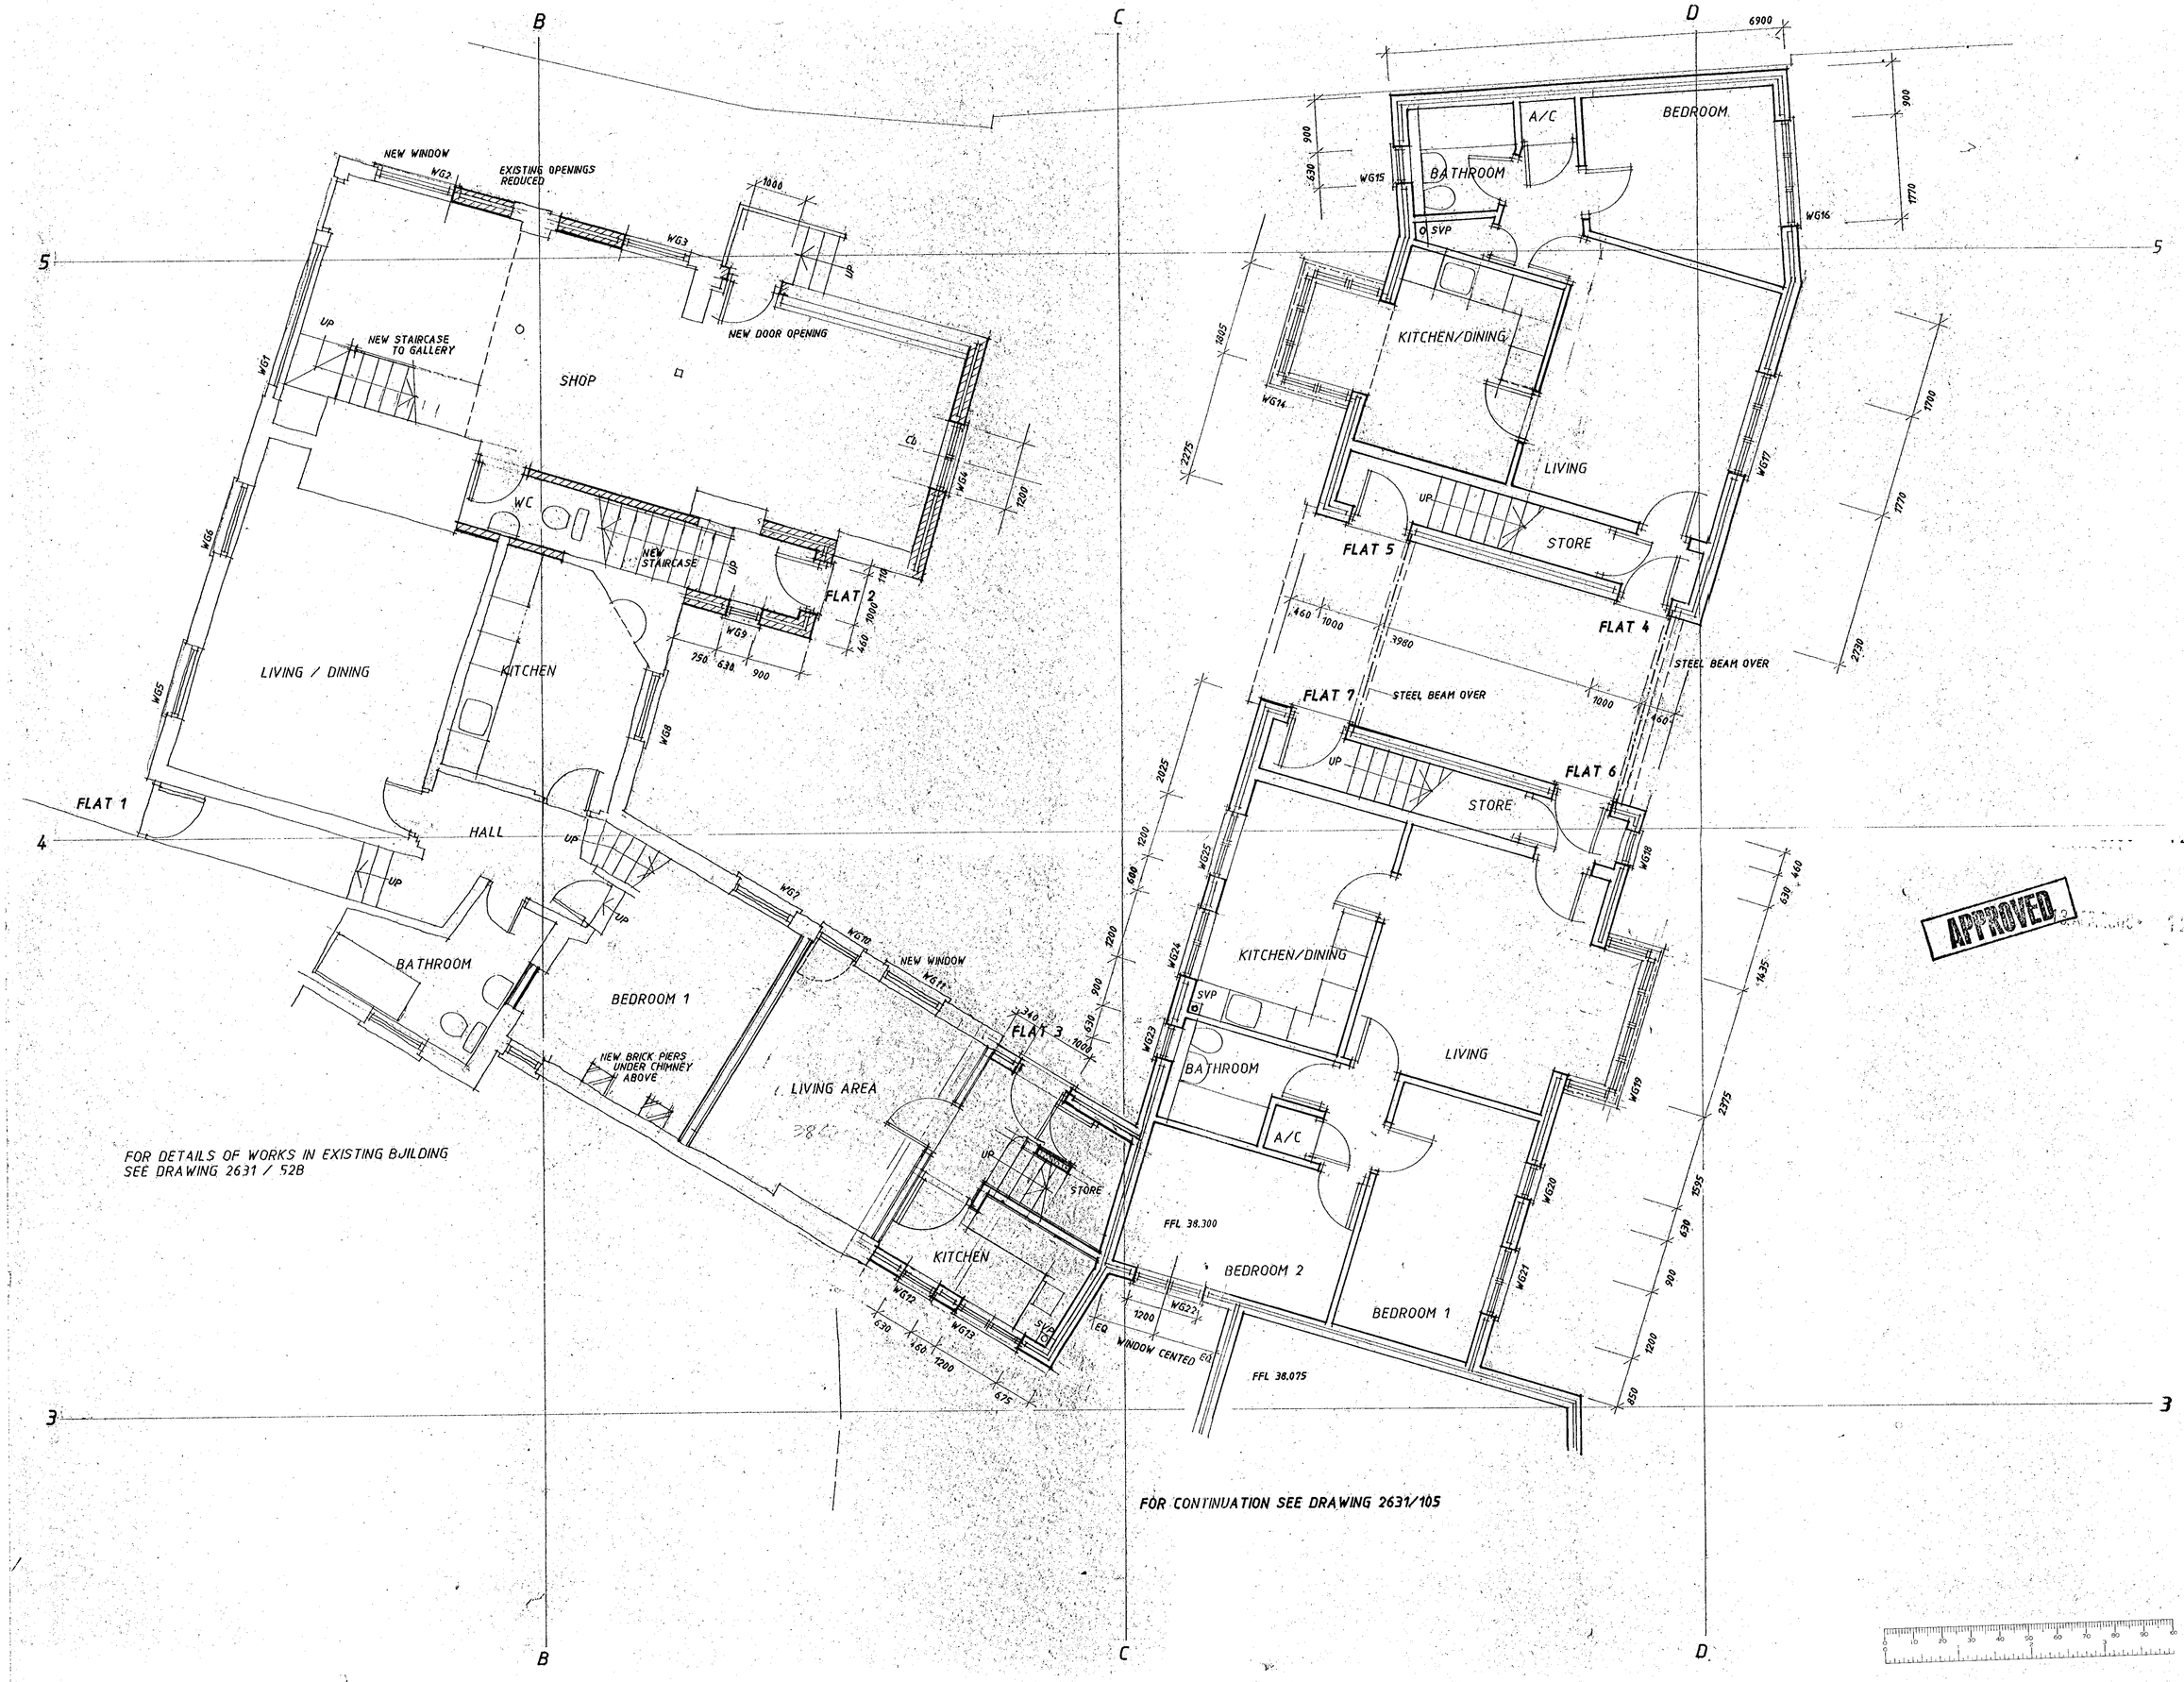

FOR DETAILS OF WORKS IN EXISTING BUILDING SEE DRAWING 2631 / 52B

FOR CONTINUATION SEE DRAWING 2631/105

APPROVED

DO NOT SCALE

Any discrepancies to be referred to Izod Design.

This drawing remains the Copyright of Izod Design.

REVISIONS

Date	Description	Rev
14.10.99	ENTRANCE DOORS WIDENED KITCHEN FLAT 4 REVISED LAYOUT	A
19.10.99	WINDOW REFERENCES WINDOW DIMS MODIFIED	B
30.12.99	FLAT 3 LINK REVISED LAYOUT	C

Izod DESIGN

Chartered Architects
Landscape Consultants

14 Milton Road Wokingham
Berkshire RG40 1DB
Telephone 0118 977 0075
Facsimile 0118 977 0057

Client

TVHA / ZENITH

Project

15-17 HIGH STREET
TWYFORD

Description

GROUND FLOOR PLAN
EAST SECTION

GENERAL ARRANGEMENT

Scale 1:50

Project No. 2631

Drawing No. 104

Revision C Date 30 DEC 99

MY 443454 R

CD 8/11/00.

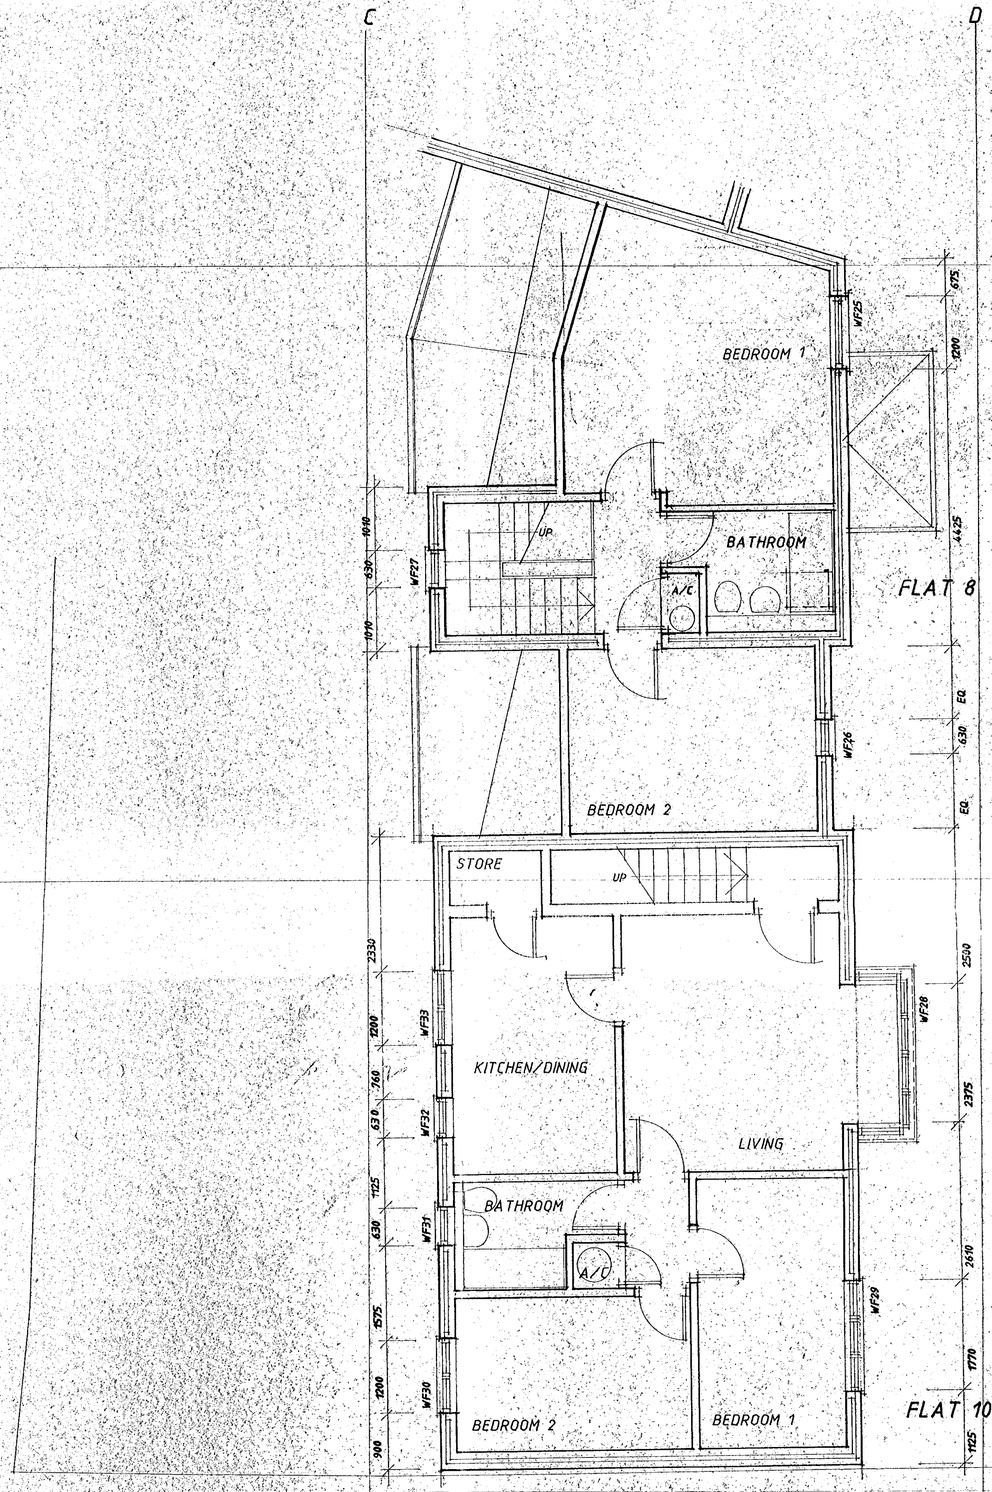

DO NOT SCALE

Any discrepancies to be referred to Izod Design.

This drawing remains the Copyright of Izod Design.

REVISIONS

Date	Description	Ref
18.10.99	WINDOW REFERENCE DIMS ADDED FLAT 8 REVISED	A

13.APR.2006 122.5

APPROVED

Izod DESIGN

Chartered Architects
Landscape Consultants

14 Milton Road Wokingham
Berkshire RG40 1DB
Telephone 0118 977 0075
Facsimile 0118 977 0057

Client

TVHA / ZENITH

Project

15-17 HIGH STREET
TWYFORD

Description

FIRST FLOOR PLAN
WEST SECTION

GENERAL ARRANGEMENT

Scale	1:50
Project No.	2631
Drawing No.	107
Revision A	Date 18 OCT 99

MY 442454 R

8/11/00

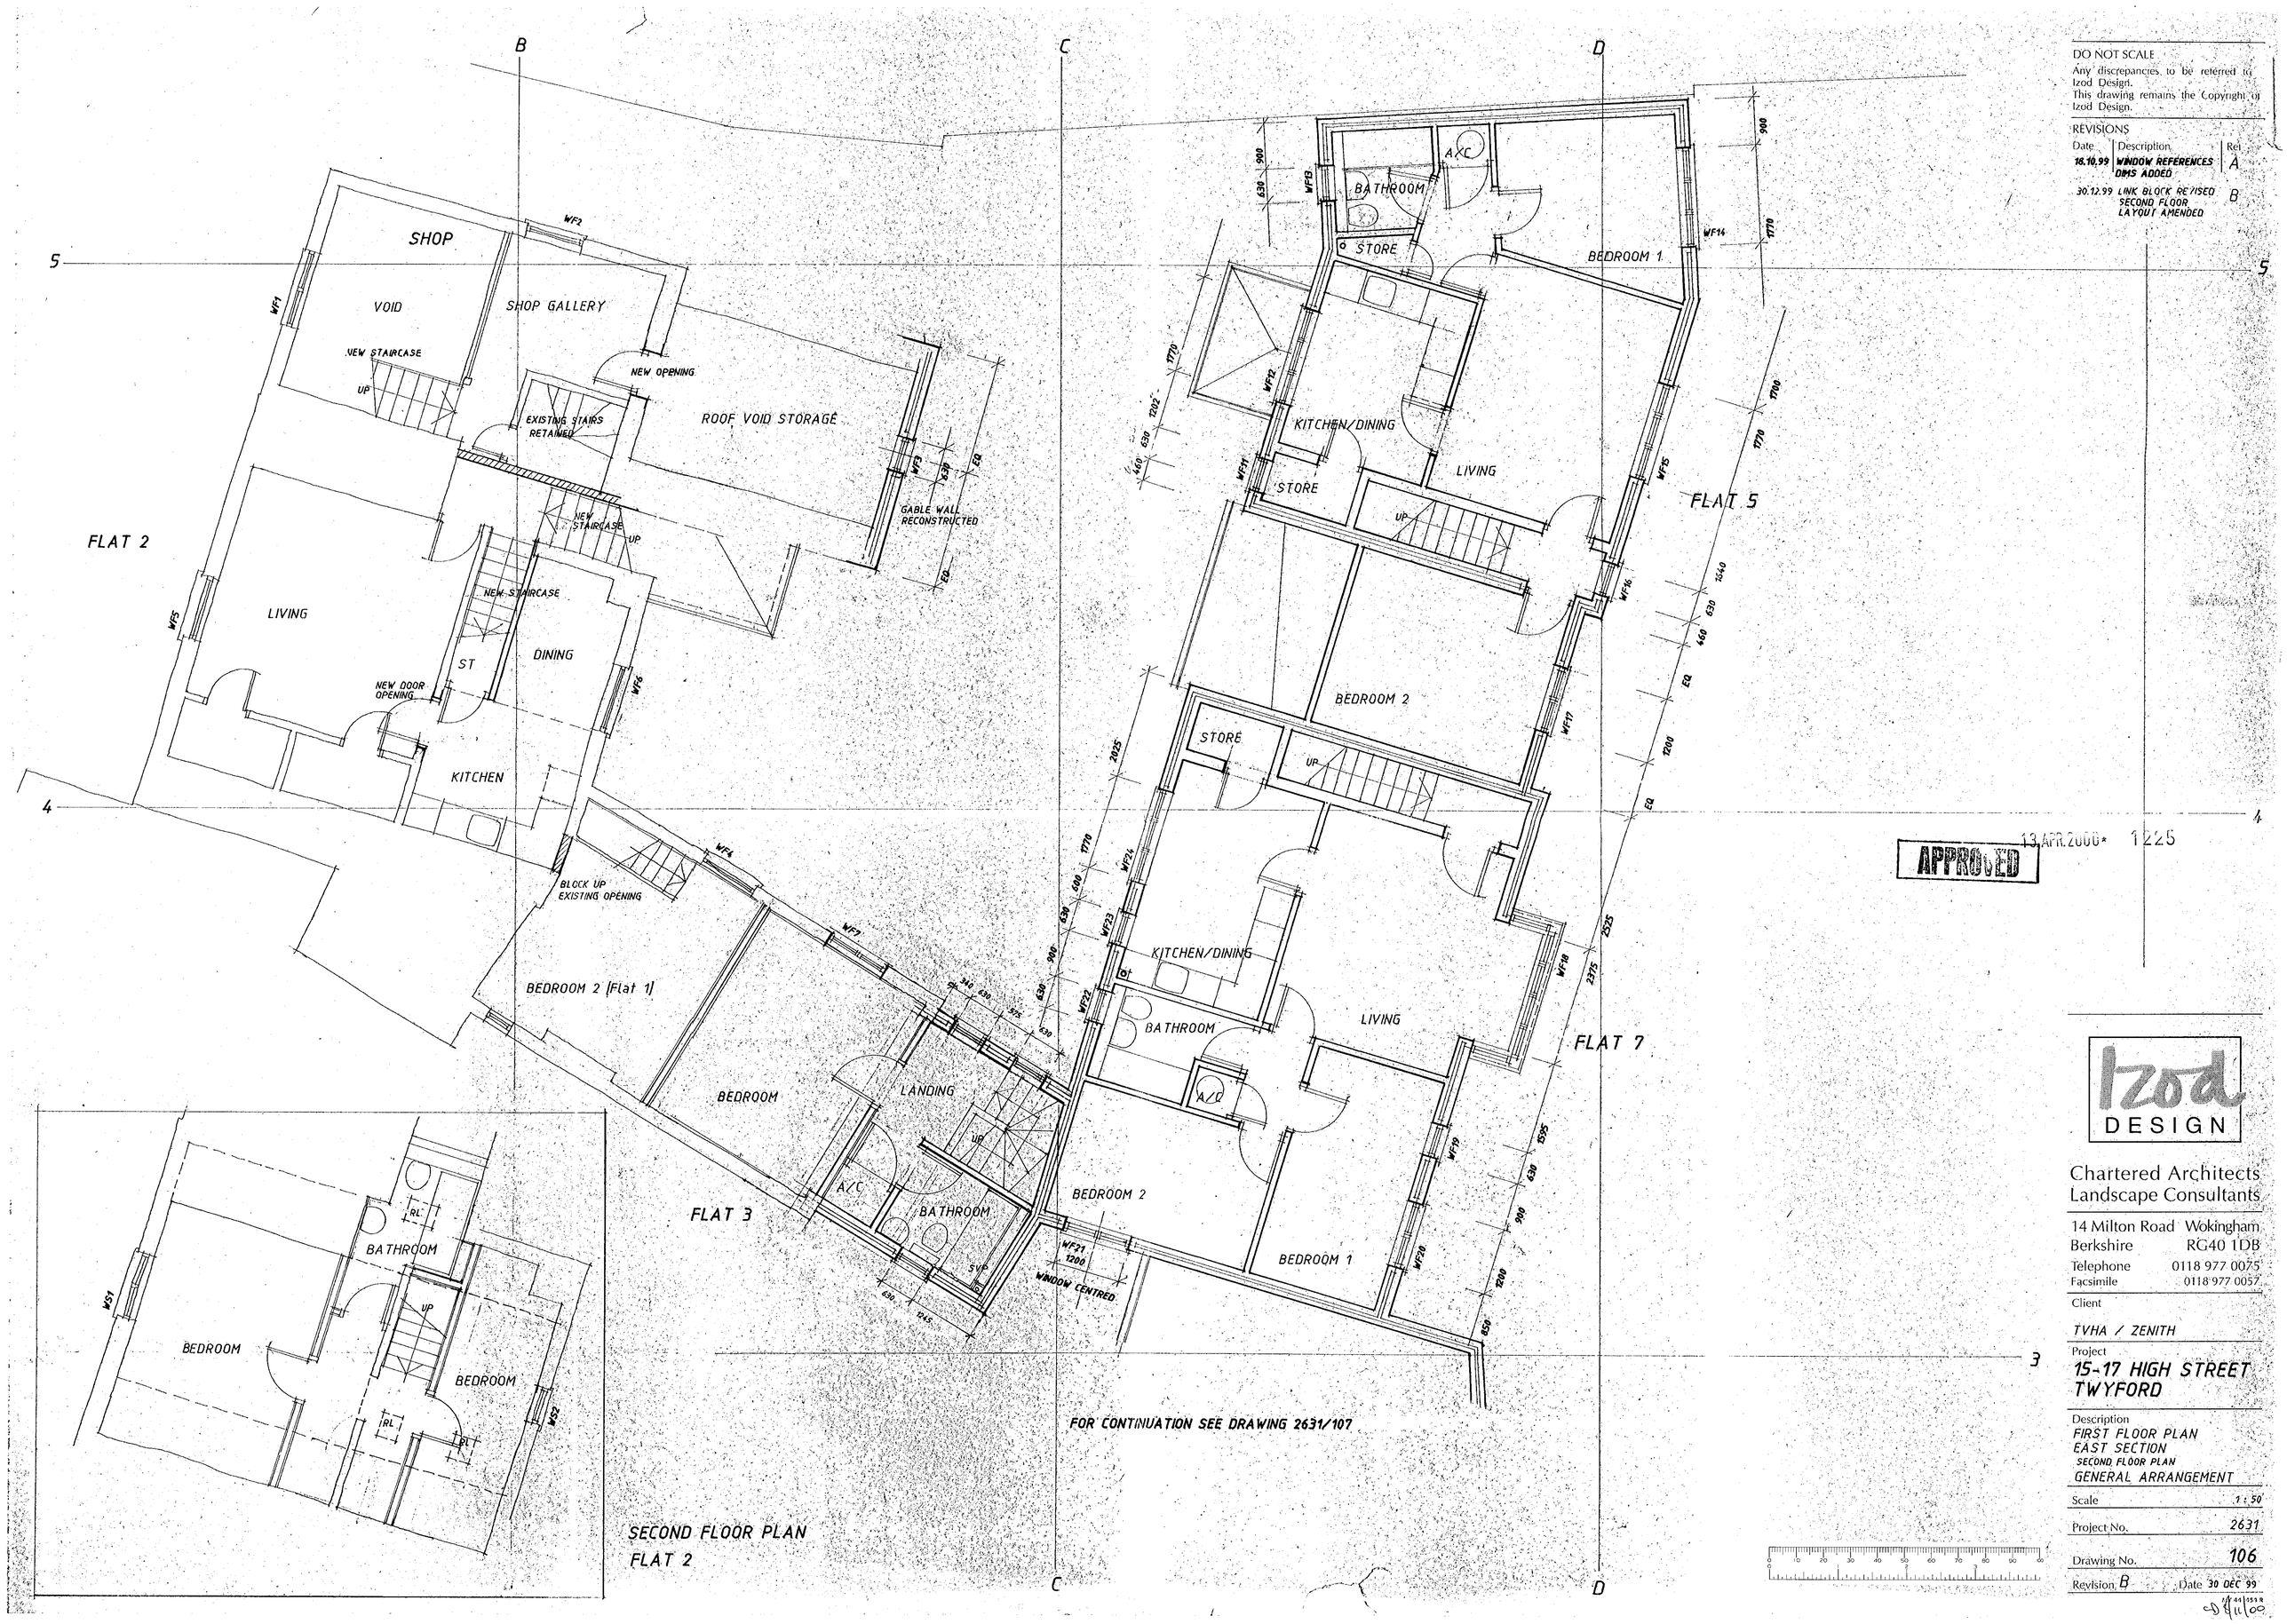

SECOND FLOOR PLAN
FLAT 2

DO NOT SCALE
Any discrepancies to be referred to Izod Design.
This drawing remains the Copyright of Izod Design.

REVISIONS

Date	Description	Rev
18.10.99	WINDOW REFERENCES DIMS ADDED	A
30.12.99	LINK BLOCK REVISED SECOND FLOOR LAYOUT AMENDED	B

13 APR 2000* 1225

APPROVED

Izod DESIGN

Chartered Architects
Landscape Consultants

14 Milton Road Wokingham
Berkshire RG40 1DB
Telephone 0118 977 0075
Facsimile 0118 977 0057

Client
TVHA / ZENITH

Project
15-17 HIGH STREET
TWYFORD

Description
FIRST FLOOR PLAN
EAST SECTION
SECOND FLOOR PLAN
GENERAL ARRANGEMENT

Scale 1 : 50

Project No. 2631

Drawing No. 106

Revision B Date 30 DEC 99

DO NOT SCALE

Any discrepancies to be referred to Izod Design.

This drawing remains the Copyright of Izod Design.

REVISIONS

Date	Description	Ref.
31.03.00	SETTING OUT ADDED	A

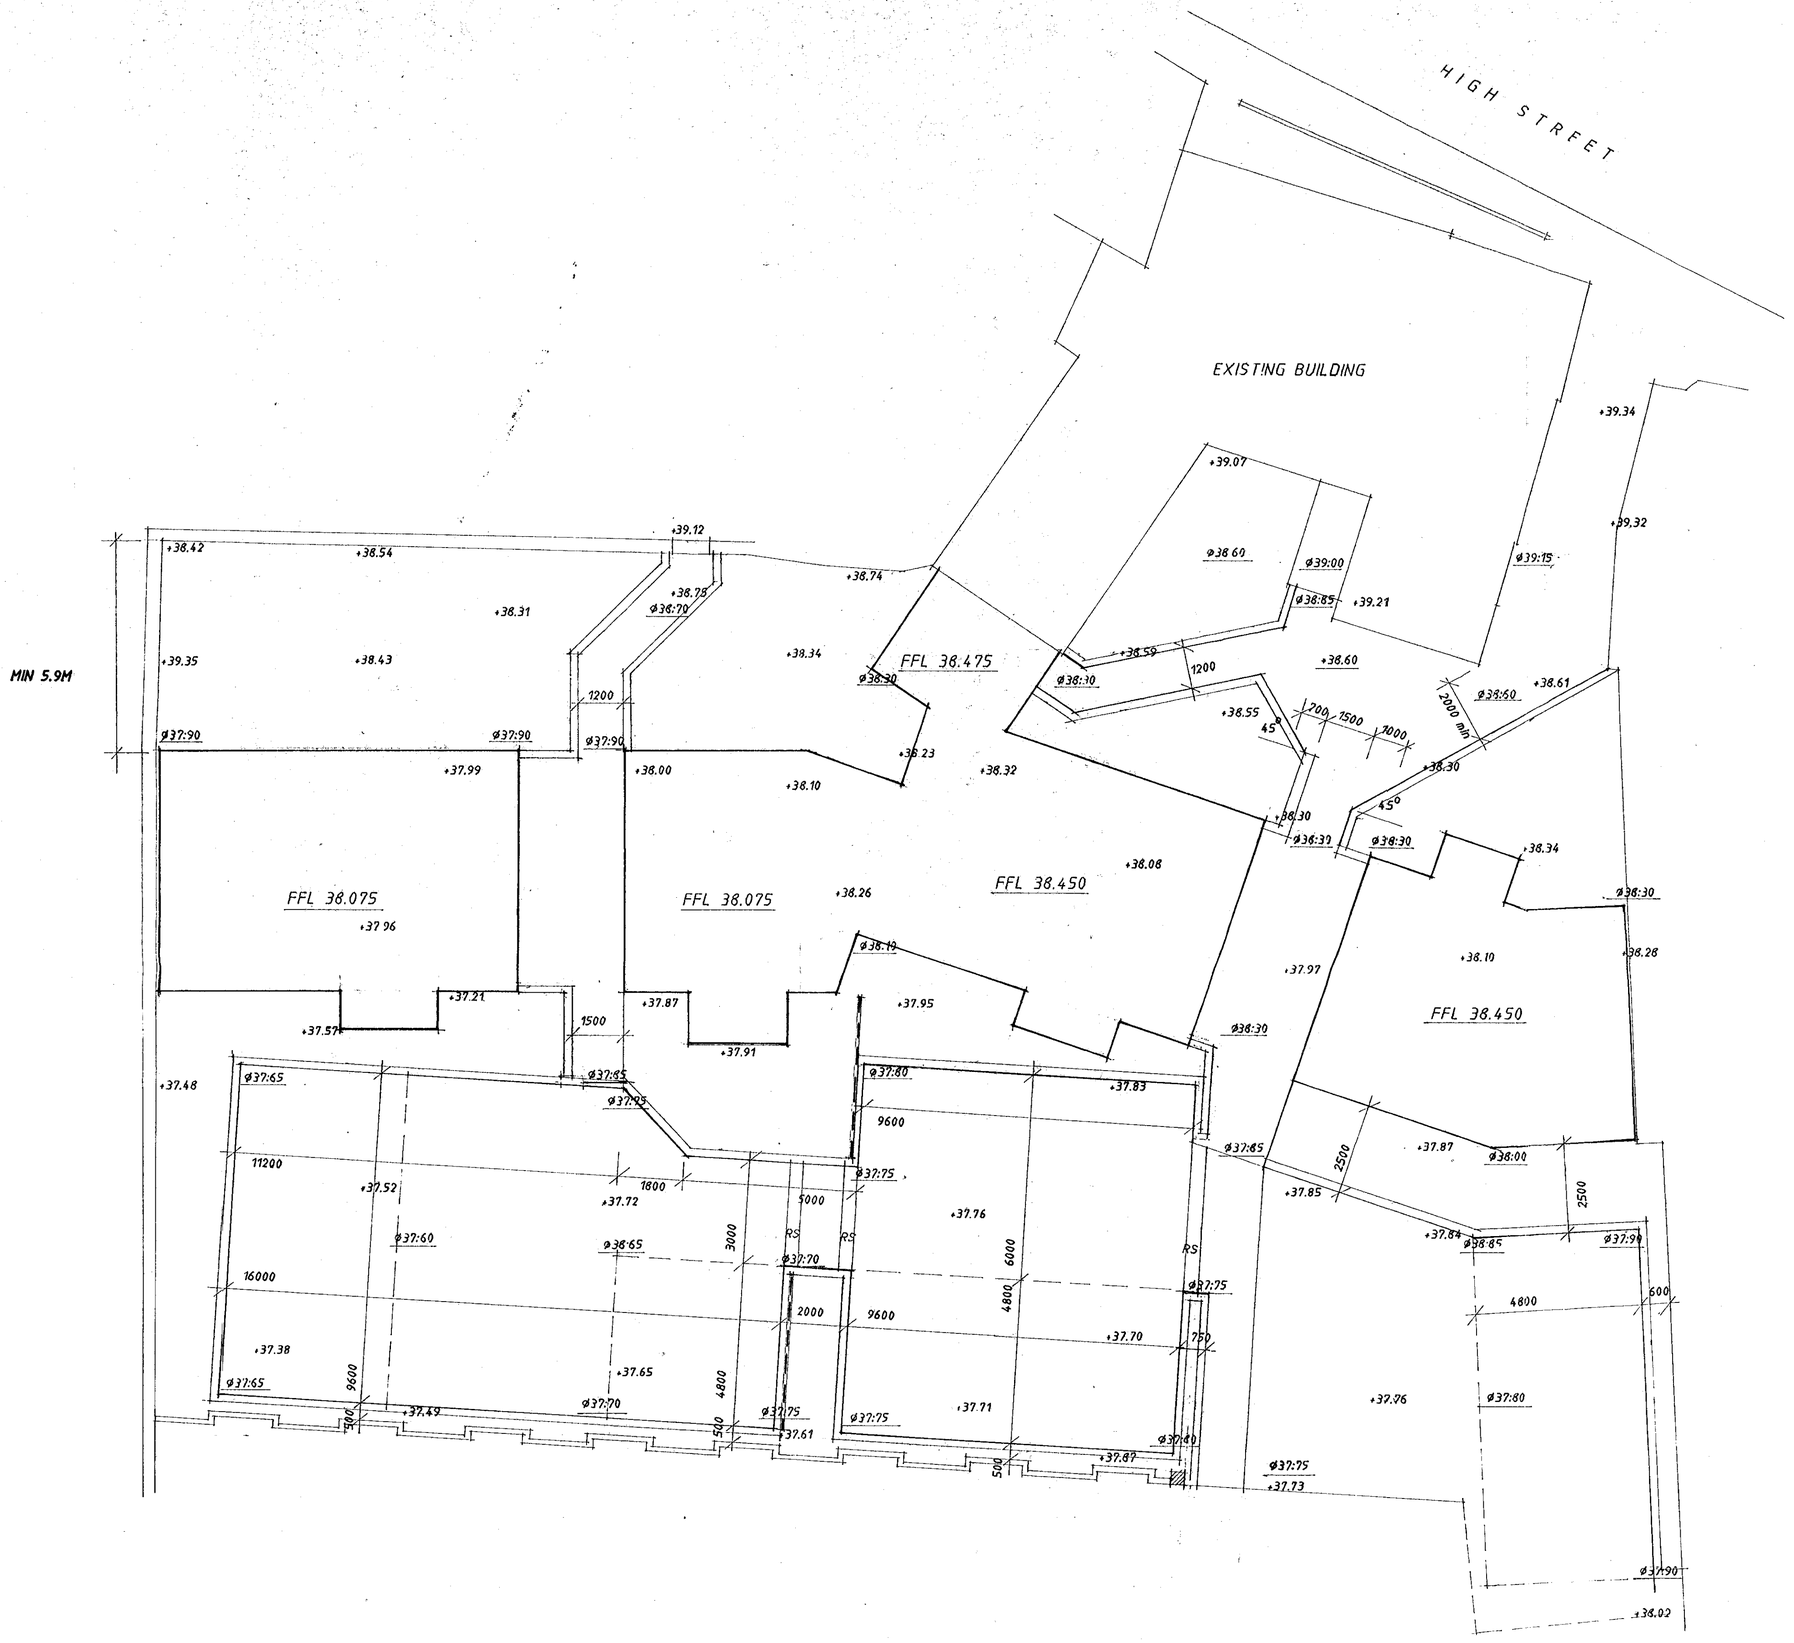

13.APR.2000 122.5

EXISTING LEVELS + 38.08

PROPOSED LEVELS Ø37:75

Izod DESIGN

Chartered Architects
Landscape Consultants

14 Milton Road Wokingham
Berkshire RG40 1DB
Telephone 0118 977 0075
Facsimile 0118 977 0057

Client

TVHA / ZENITH

Project

15-17 HIGH STREET
TWYFORD

Description

SITE LAYOUT / LEVELS

APPROVED

Scale 1 : 100

Project No. 2631

Drawing No. 98

Revision A Date 31 MAR 00

10/10/00 MY 443458 R