ELEVATIONS



NORTH


APPROVED

12 APR 2000

1229



SOUTH

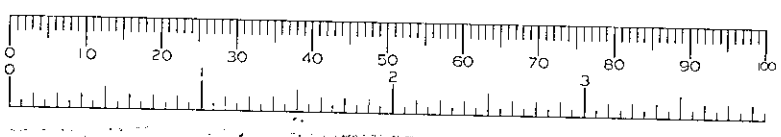

STEVE ATKINSON *BSc (Hons) Dip Arch (Hons) RIBA*

CHARTERED ARCHITECT

44 Basingstoke Road
Reading
Berkshire. RG2 0EL
Tel. (0118) 921 2223

D 26/6/00

plan + fenestrations revised. 21.1.00
General revisions. 31.3.00

- Job SANDFORD FARM - BARN
- Title BARN PLANS AND ELEVATIONS
- Client HARRY A COFF LTD

Date 19 AUG 99

Scale 1 : 100

Drawing No. 9268 - 01 B