

APPROVED

12.APR.2000* 1229

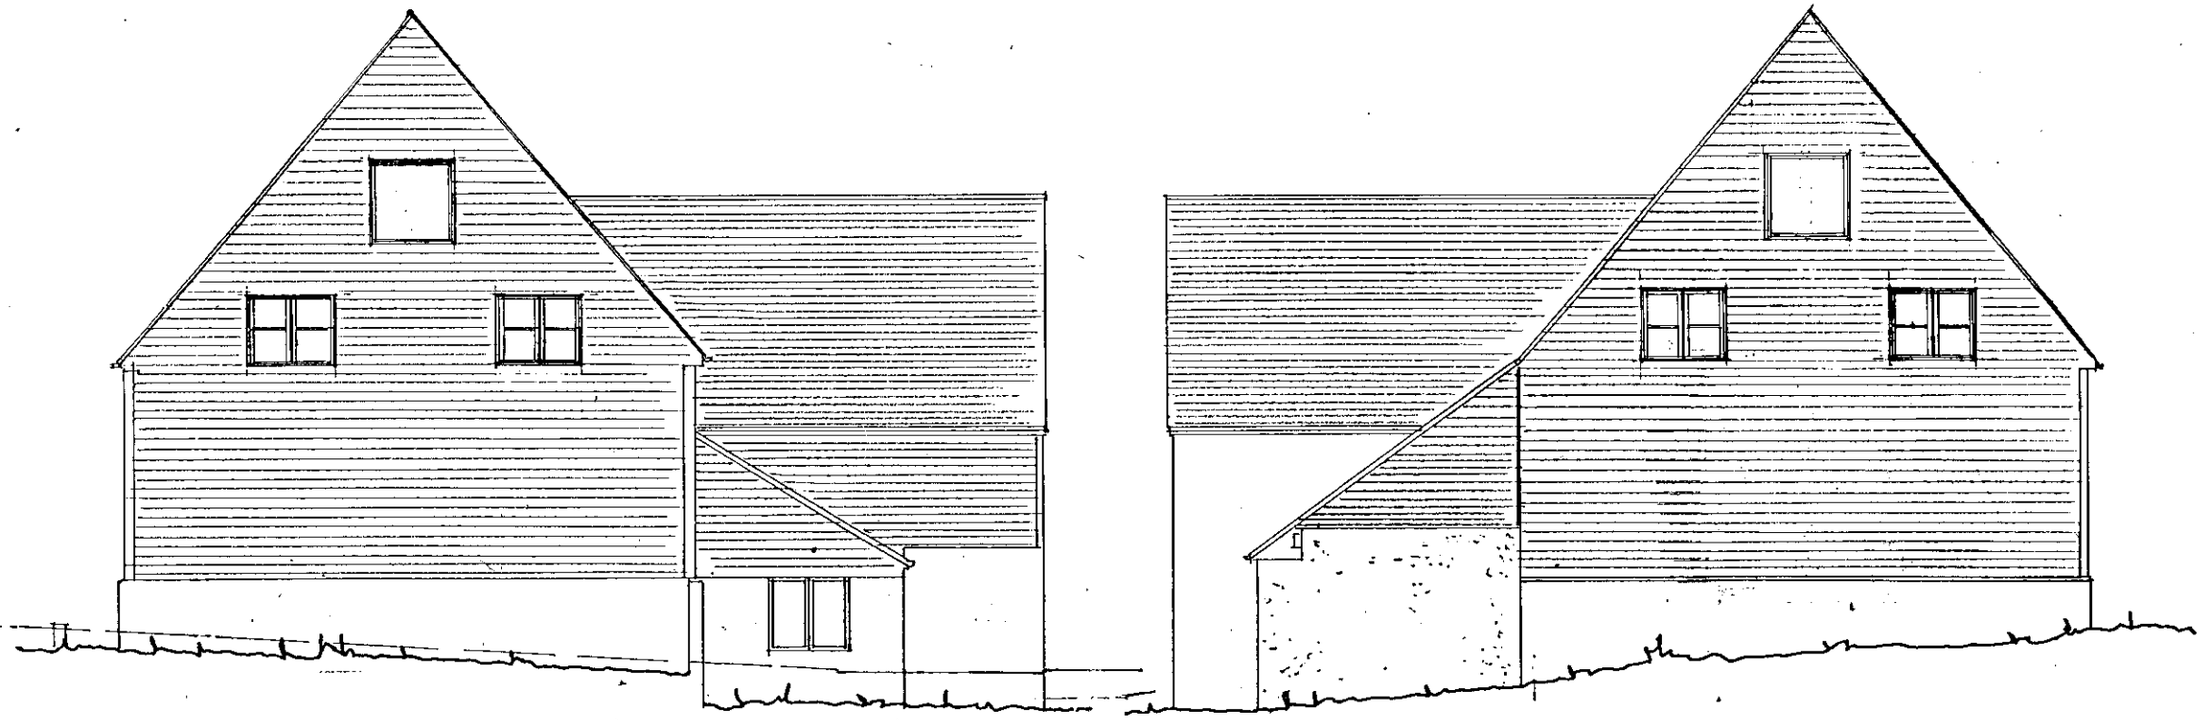

EAST

WEST

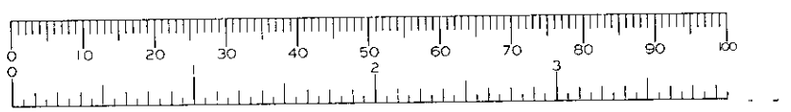

Rev. A Fenestration revised. 21.1.00
B Window added East elev. 28.3.00
C Revision to windows. 31.3.00

STEVE ATKINSON *BSc (Hons) Dip Arch (Hons) RIBA*

CHARTERED ARCHITECT

44 Basingstoke Road
Reading
Berkshire. RG2 0EL
Tel. (0118) 921 2223

- Job SANDFORD FARM BARN
- Title FLANK ELEVATIONS
- Client HARRY A COFF LTD

Date 20 AUG 99

Scale 1 : 100

Drawing Number 9268 - 02 c

26/6/00

1229

PLANS TO COMPLY WITH CONDITIONS

11 disabled

12

13

14

15

16 17 18 19 20 21 22 23 24 25 26 27

10

9

8

7

ramp

retaining wall

entrance

planting

fire exit

earth bank and conifer hedge

car park
gravel on a sub base

BARN

fire exit

fire exit

up

paving

lawn

fire exit

fire exit

OFFICES

path

RIVER

planting

boundary

drive

disabled

6 5 4 3 2 1

gates

entrance

EXTENSION

to pit access road

pier

lawn

brick wall

lawn

PLANNING SERVICES	HPT
POL	ILS
DC	CNF
APP	
CS	
06 DEC 2000	
COPIES TO:	ACK:
	FILE:

Landscape plan to comply with condition 2 of F/2000/1229 not discharged 20/2/01 - designer of specific name are registered. Follow up letter on 7 March. Checked on site by Landscape officer + planting carried out as plan was acceptable ∴ condition discharged 3/4/01

STEVE ATKINSON *BSc (Hons) Dip Arch (Hons) RIBA*

CHARTERED ARCHITECT

44 Basingstoke Road
Reading
Berkshire. RG2 0EL
Tel. (0118) 921-2223

- Job FARMHOUSE AND BARN SANDFORD FARM WOODLEY
- Title SITE PLAN
- Client HARRY A COFF LTD

Date 30 NOV 00

Scale 1:100

Drawing Number 10310 - 01