Key

Existing fence removed

Existing fence retained

Proposed new fence line

Proposed tree planting

Mixed shrub and bulb pl

Site of proposed flagpole

Paddock

Granite set rumble strip

timber entrance gates stained black 2x3.0m
Set on reclaimed brick pillars

:w entrance with
› farm track

4000

11600

signage


Existing gravel driveway removed
and turfed to levels as verge.

Signage proposed 50% size of existing

Existing hedging removed

Holme Grange Farm

Heathlands Road

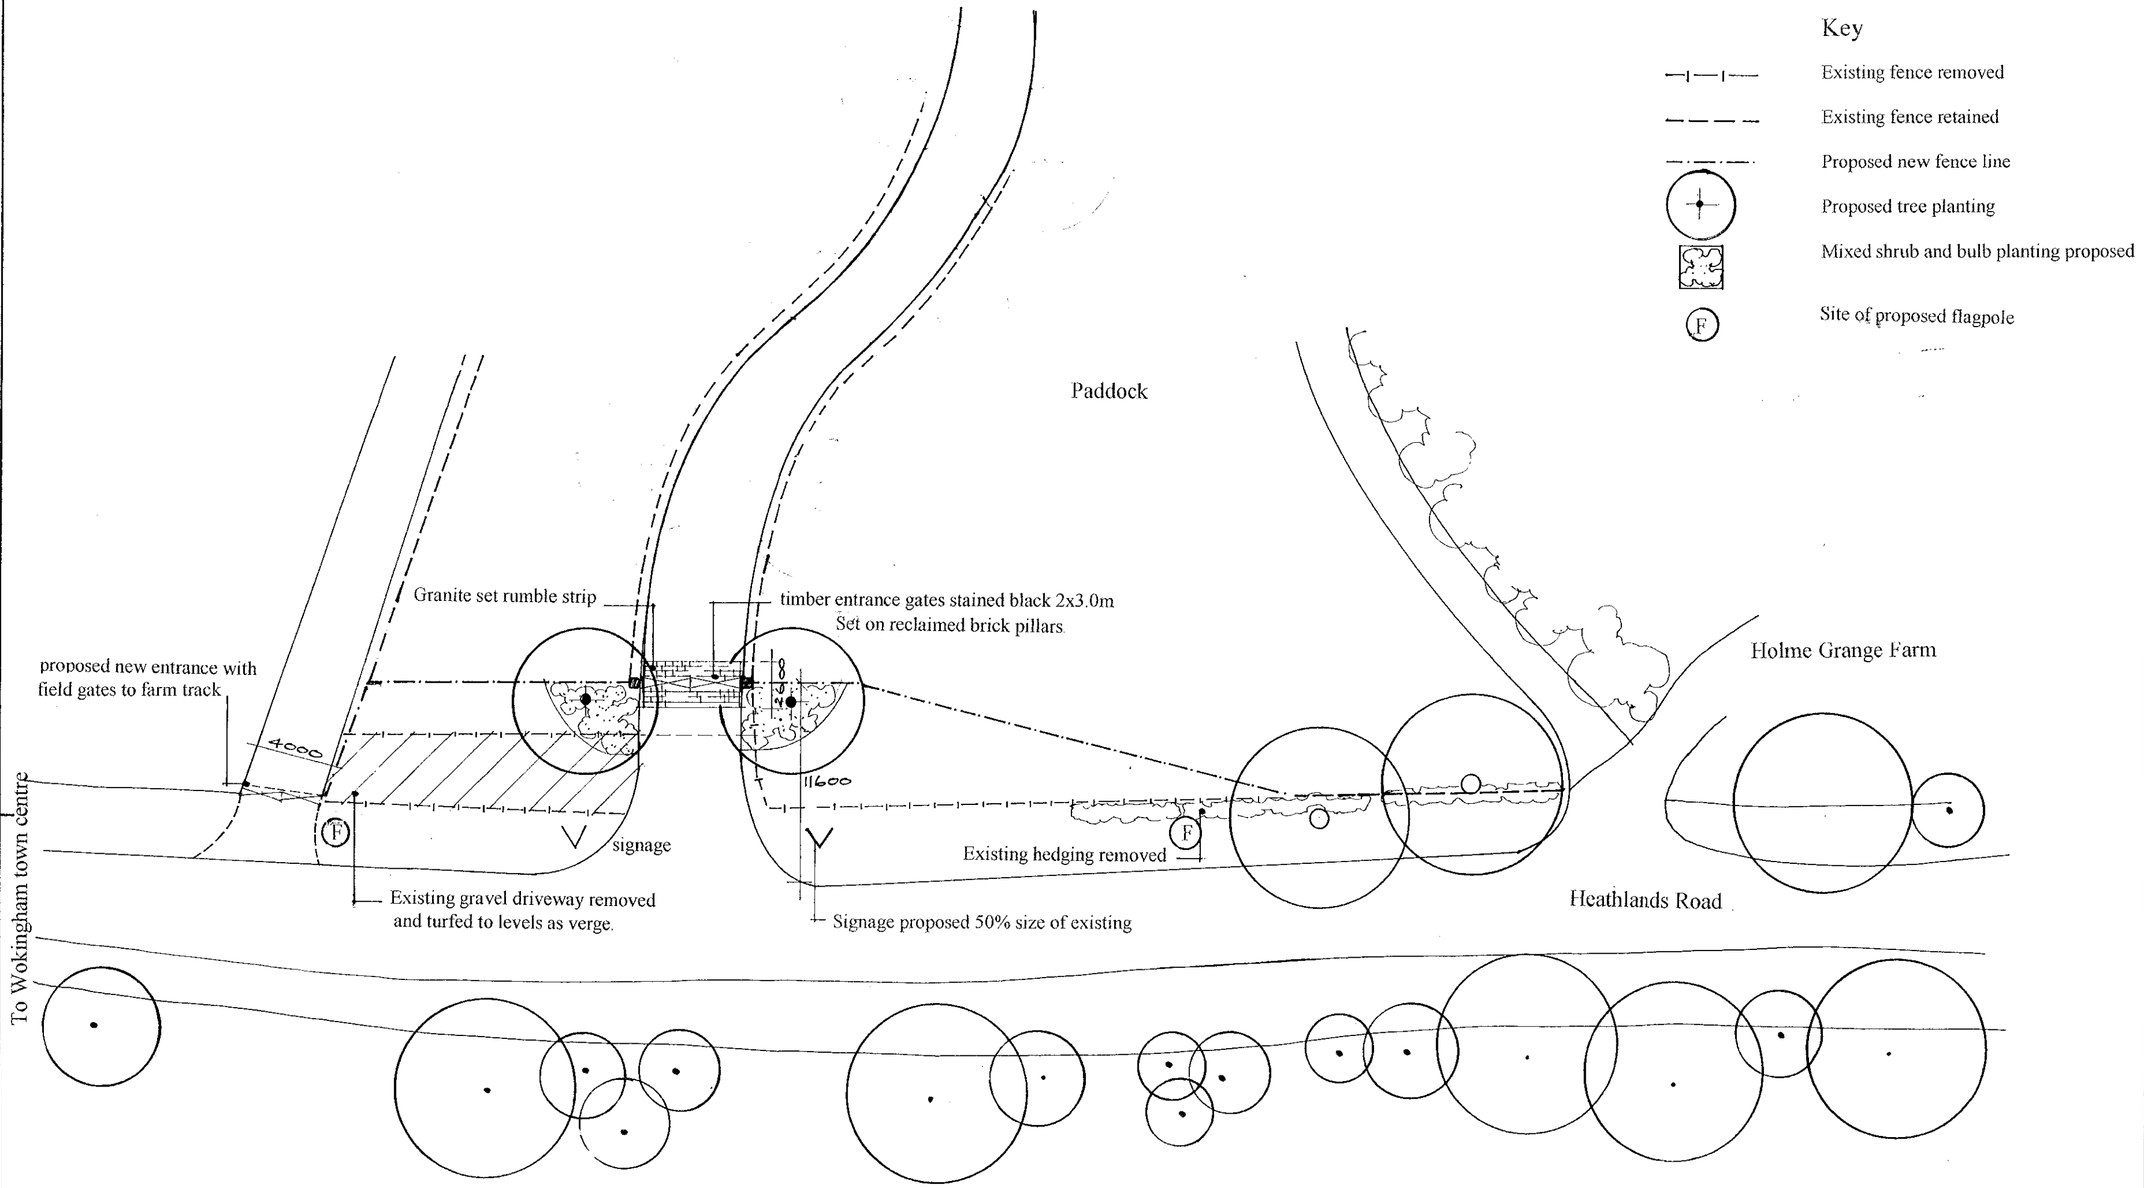

Note :
All dimensions must be checked on site
and not scaled from this drawing.

A		
	Date	Revision

© copyright

FIONA HARRISON
LANDSCAPE & GARDEN DESIGN
1 CHRISTCHURCH COTTAGE • CHRISTCHURCH RD
VIRGINIA WATER • SURREY GU25 4PT
TELEPHONE 01344 843 258

Client

Spence Rushton
Chartered surveyors

Job Title

Holme Grange Craft Village
Heathlands Road
Wokingham
Berkshire

Drawing Title

Site entrance landscape proposals

02 MAR 2001
DIRECTOR
ACK:
FILE:

Scale 1:250


Date 1. 2001. | Drawn by

Drg. No. | Rev. A


REPROPOINT 2577

ARCHITECTURAL 420 x 594mm A2.

PROPOSED REPLACEMENT SIGN BOARD

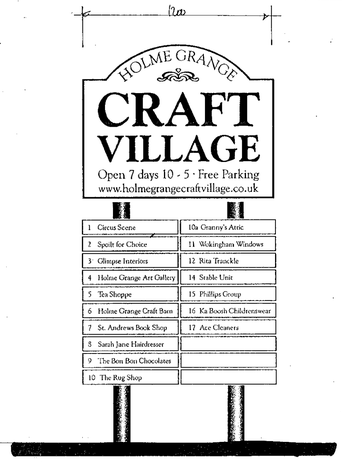

NORTH ELEVATION SCALE 1:20

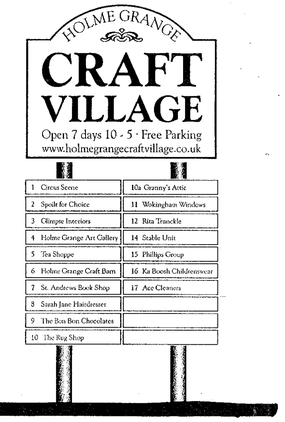


WEST ELEVATION

REPLACEMENT SIGN


2500mm x 1200mm OVERALL COMPOSITE NAME BOARD

3mm THICK ALUMINIUM SHEET WITH EDGE STIFFENERS WITH PODER COATED FINISH TO BS. 10 C 31 (CREAM) WITH BS.14 E 33 (GREEN) LETTERING OR 10mm THICK FOAM PARTICLEBOARD PAINTED TO BS. 10 C 31(CREAM) WITH BS.14 E 33 (GREEN) LETTERING


POST SUPPORTS TO BE 60mm dia GALVANISED STEEL POSTS SELF FINISHED TO BS.00 E 33 (BLACK)

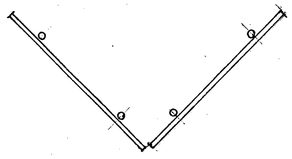

PLAN

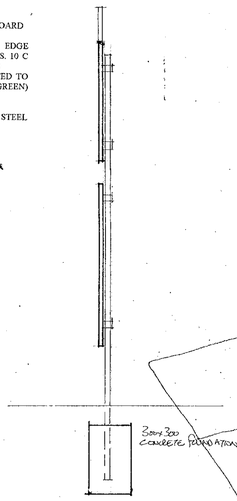


SECTION

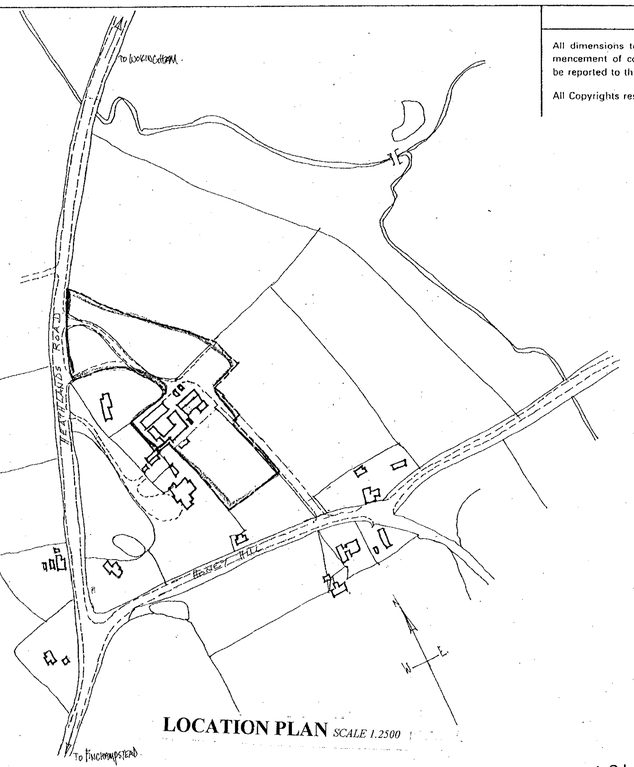

LOCATION PLAN SCALE 1.2500

LOCATION OF REPLACEMENT SIGN BOARD

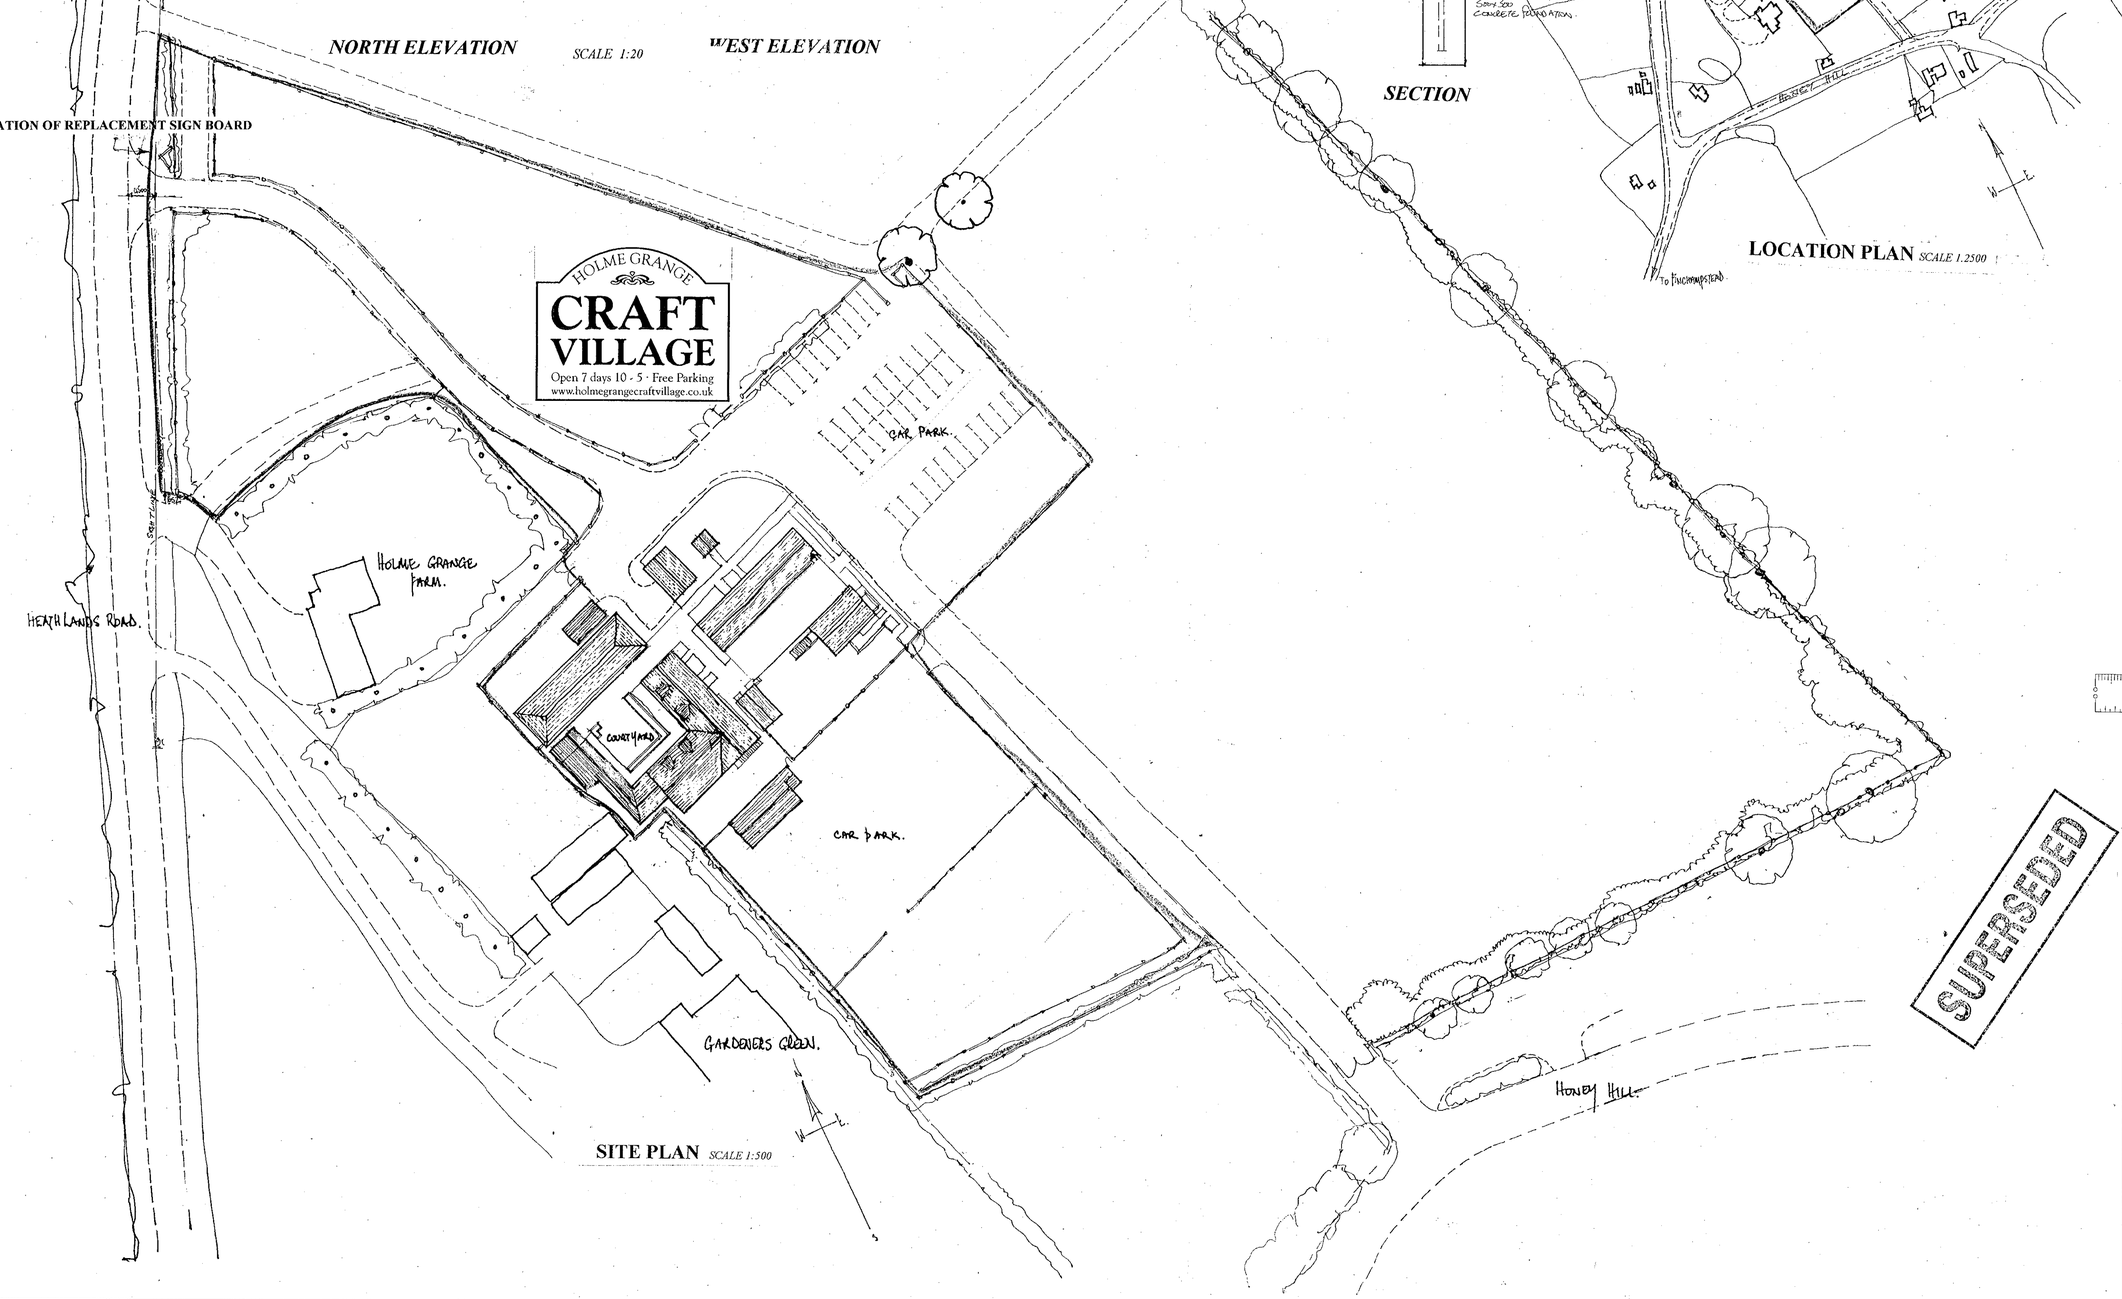

SITE PLAN SCALE 1:500

SUPERSEDED

NOTES

All dimensions to be checked on site prior to the commencement of construction and any discrepancy should be reported to the Architect.

All Copyrights reserved.

08 MAY 2000 1154

	Date	Revision

Client

ADAM ESTATES LTD

Job title

HOLME GRANGE CRAFT VILLAGE
HEATHLANDS ROAD
WOKINGHAM, BERKSHIRE

Drawing title

SITE AND LOCATION PLANS

PROPOSED REPLACEMENT SIGN BOARD

COLIN DAWSON & ASSOCIATES
Architectural Design & Building Surveying.
MALVERN HOUSE
1 MALVERN WAY
TWYFORD
READING. BERKSHIRE. RG10 9PY.
Tel:. **(0118) 9343322** *Fax:* **(0118) 9343322**
e-mail : **cda@colindawsonassociates.co.uk**

Scale *1:2500 & 1:500*

Date *May 00*

Drawn

Drg. No *D 474-06*

Rev.


PROPOSED REPLACEMENT SIGN BOARD

REPLACEMENT SIGN


2500mm x 1200mm OVERALL COMPOSITE NAME BOARD

3mm THICK ALUMINIUM SHEET WITH EDGE STIFFENERS WITH PODER COATED FINISH TO BS. 10 C 31 (CREAM) WITH BS.14 E 33 (GREEN) LETTERING
OR 10mm THICK FOAM PARTICLEBOARD PAINTED TO BS. 10 C 31(CREAM) WITH BS.14 E 33 (GREEN) LETTERING


POST SUPPORTS TO BE 60mm dia GALVANISED STEEL POSTS SELF FINISHED TO BS.00 E 53 (BLACK)

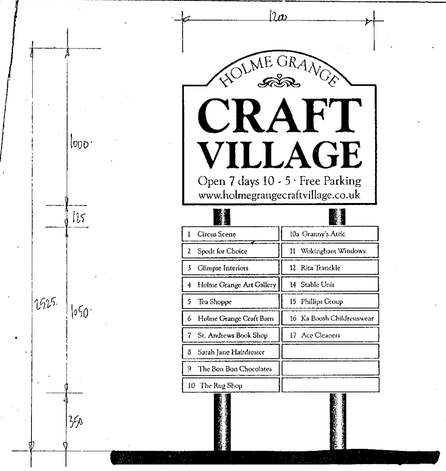

NORTH ELEVATION *SCALE 1:20*

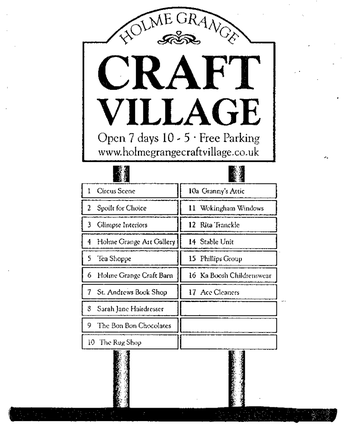

WEST ELEVATION

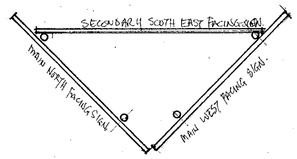

PLAN




SECTION



SOUTH EAST ELEVATION

LOCATION PLAN *SCALE 1.2500*

LOCATION OF REPLACEMENT SIGN BOARD

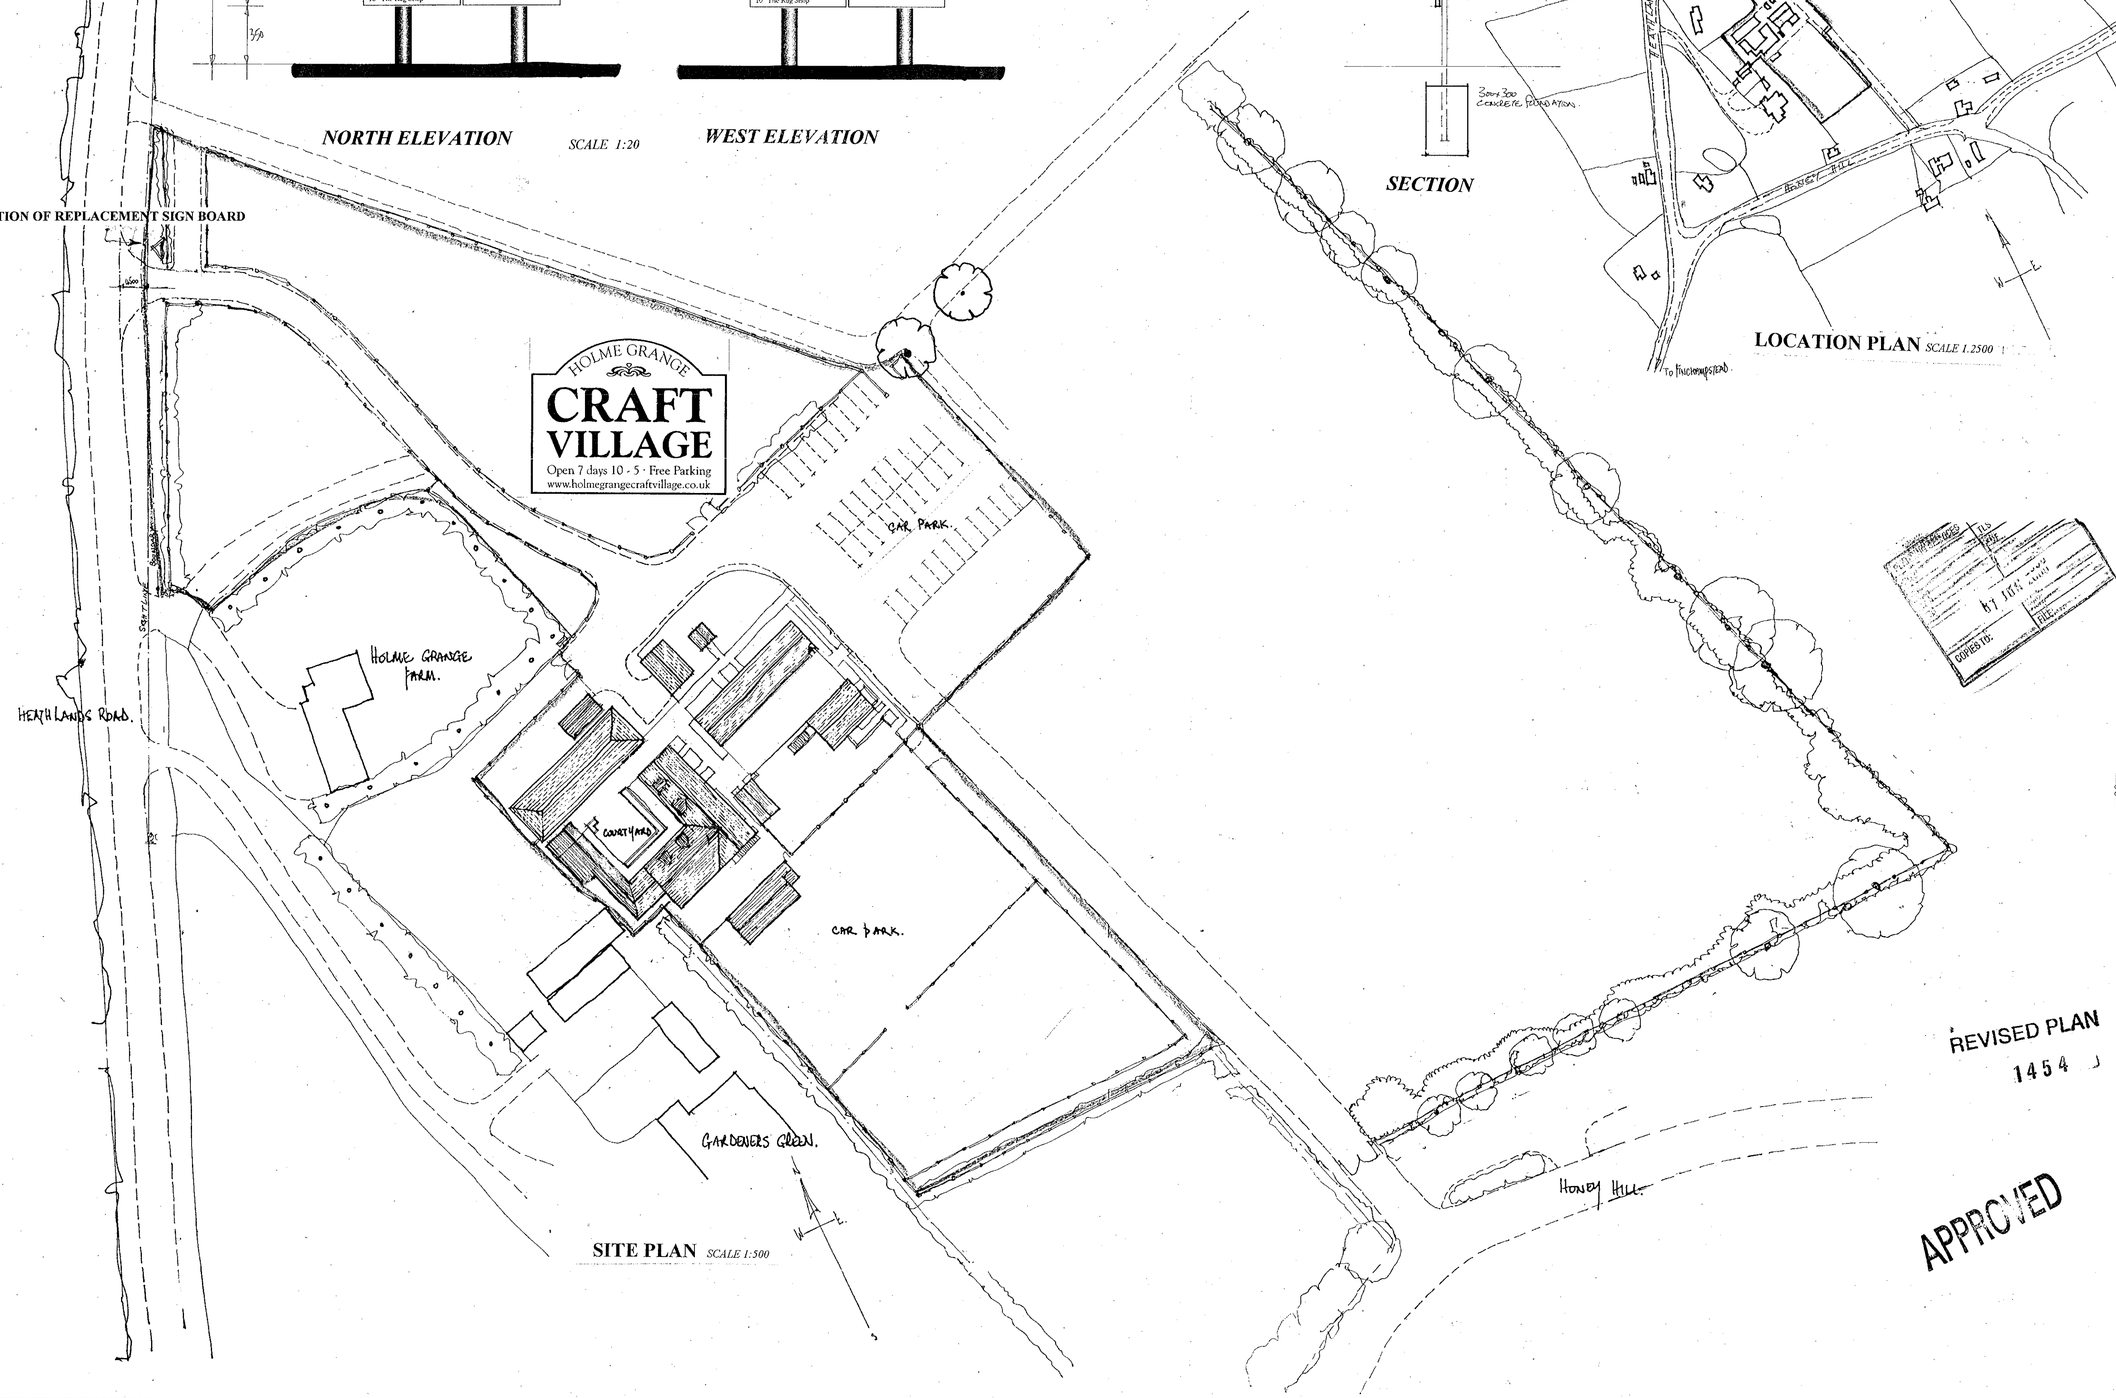

SITE PLAN *SCALE 1:500*

REVISED PLAN
1454

APPROVED

NOTES

All dimensions to be checked on site prior to the commencement of construction and any discrepancy should be reported to the Architect.

All Copyrights reserved.

Date	Revision

Client

ADAM ESTATES LTD

Job title

HOLME GRANGE CRAFT VILLAGE
HEATHLANDS ROAD
WOKINGHAM, BERKSHIRE

Drawing title

SITE AND LOCATION PLANS

PROPOSED REPLACEMENT SIGN BOARD

COLIN DAWSON & ASSOCIATES
Architectural Design & Building Surveying.
MALVERN HOUSE
1 MALVERN WAY
TWYFORD
READING. BERKSHIRE. RG10 9PY.
Tel: **(0118) 9343322** *Fax:* **(0118) 9343322**
e-mail : **cda@colindawsonassociates.co.uk**

Scale *1:2500 & 1:500*

Date *May 00*

Drawn

Drg. No. *D 474-06*

Rev. A