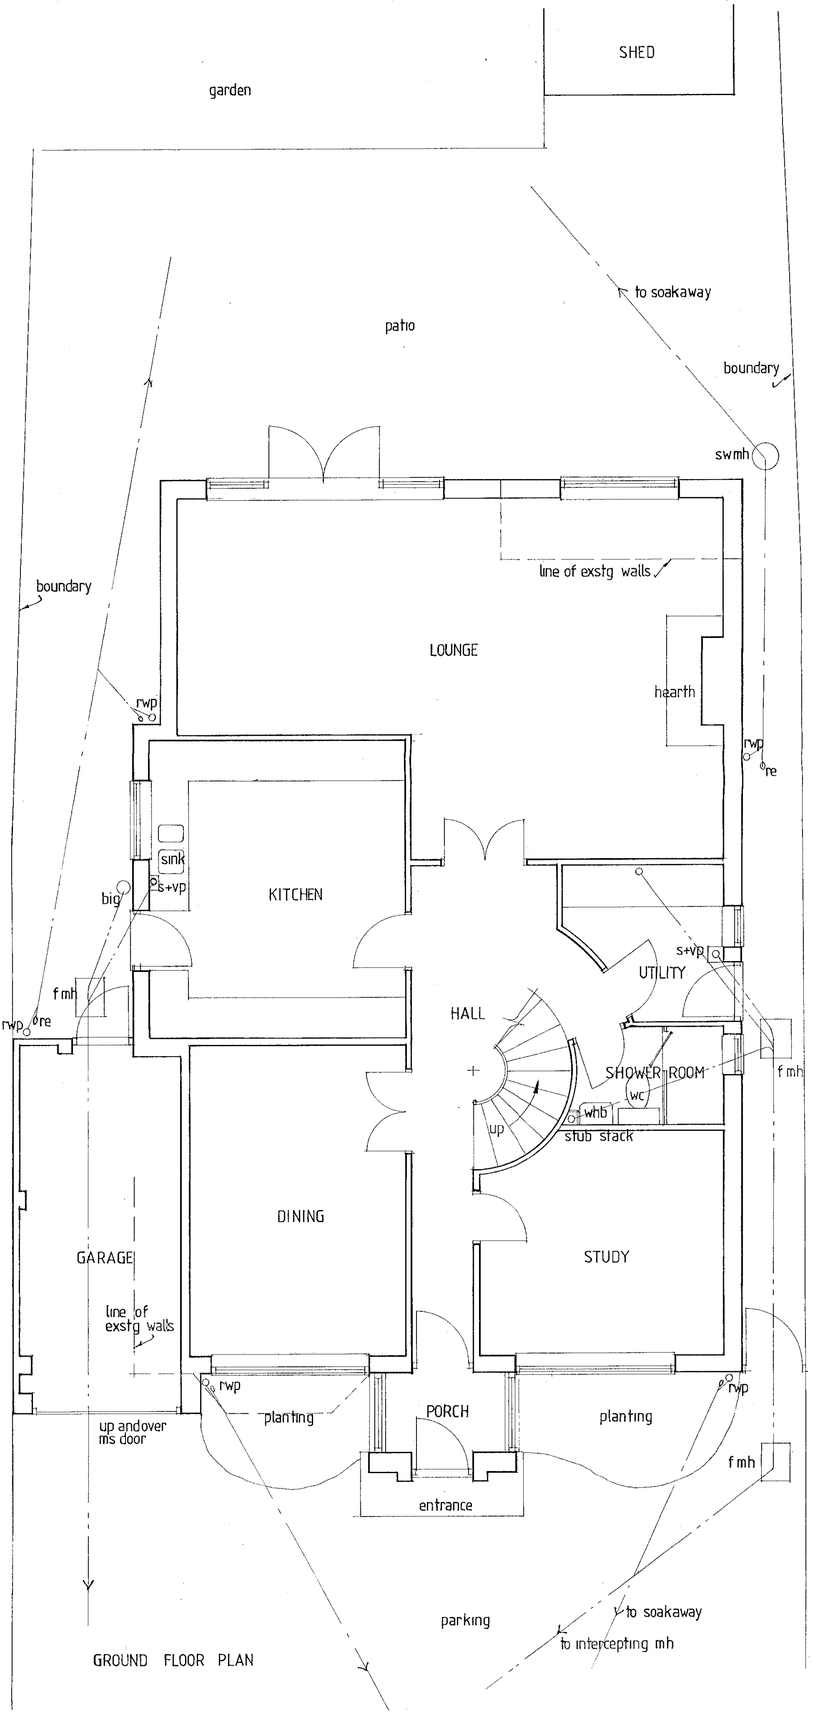

GROUND FLOOR PLAN

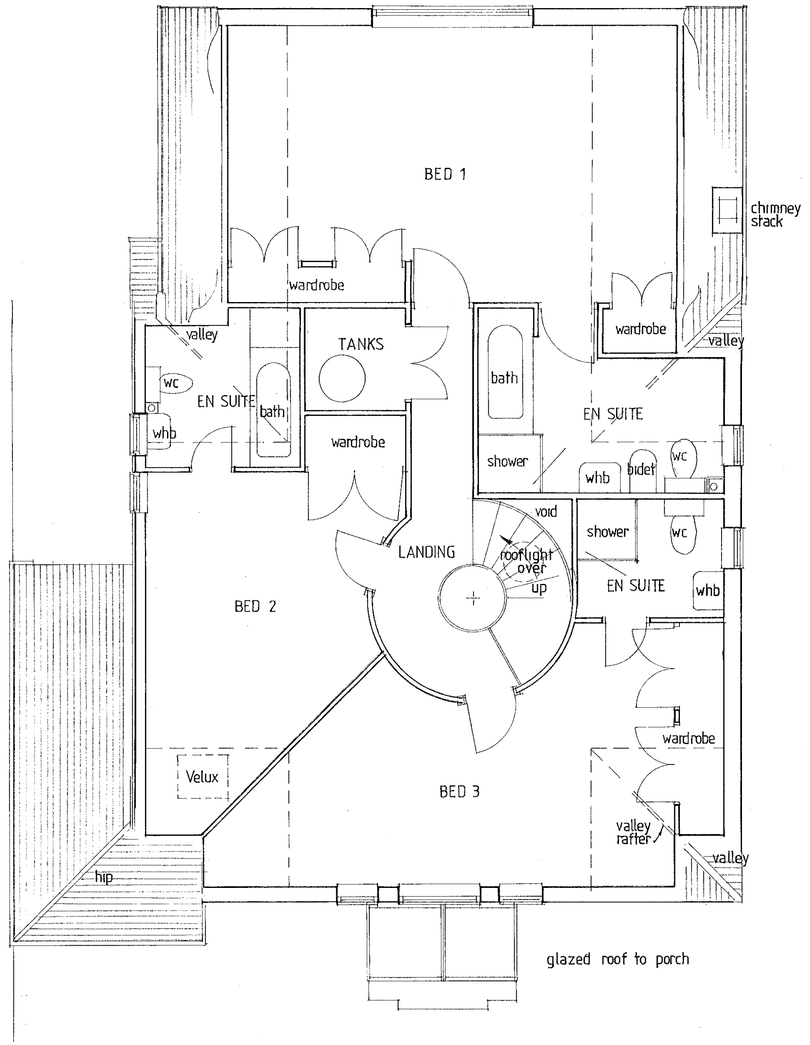

FIRST FLOOR PLAN

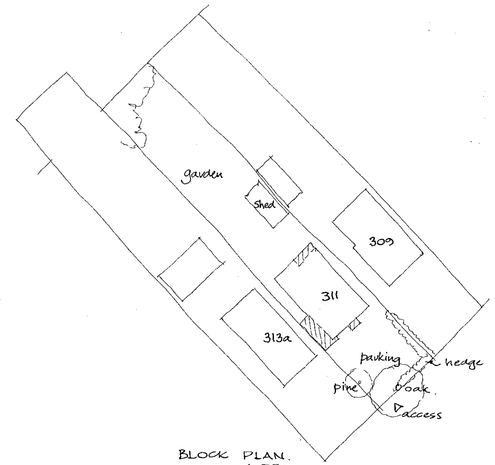

BLOCK PLAN.
1:500

08 MAY 2000* 1455

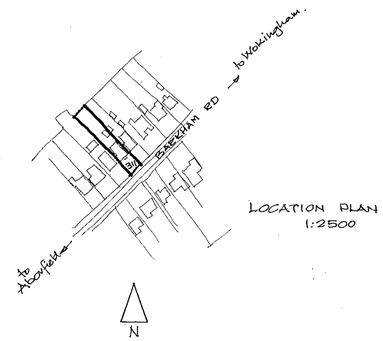

LOCATION PLAN
1:2500



STEVE ATKINSON *BSc (Hons) Dip Arch (Hons) RIBA*

CHARTERED ARCHITECT

44 Basingstoke Road
Reading
Berkshire. RG2 0EL
Tel. (0118) 921 2223

- Job 311 BARKHAM ROAD, WOKINGHAM
  DOLES HILL
- Title PROPOSED GARAGE ROOF AND REAR EXTENSIONS - PLANS -
- Client MR AND MRS GRIFFIN

Date 26 APRIL 00

Scale 1:50

Drawing Number 9262 - 01

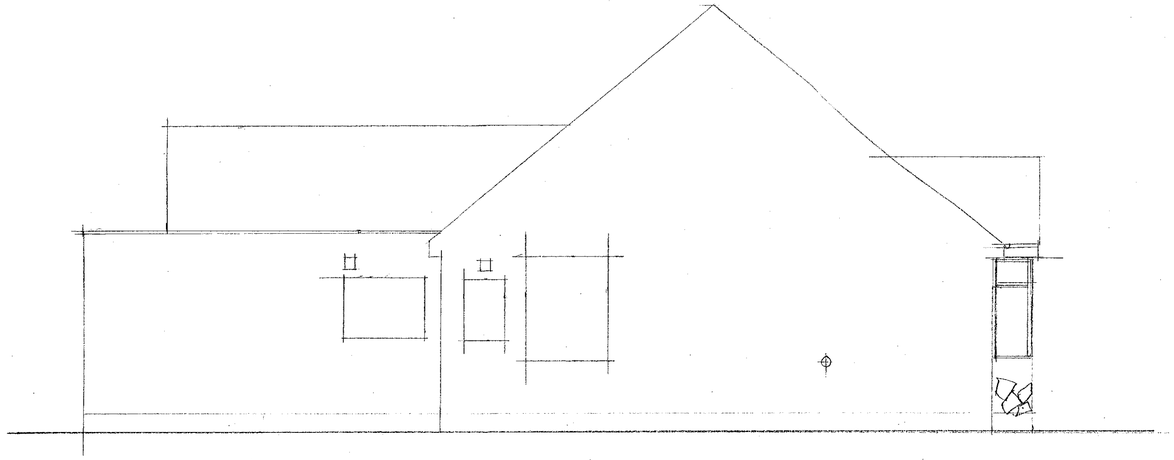

SIDE

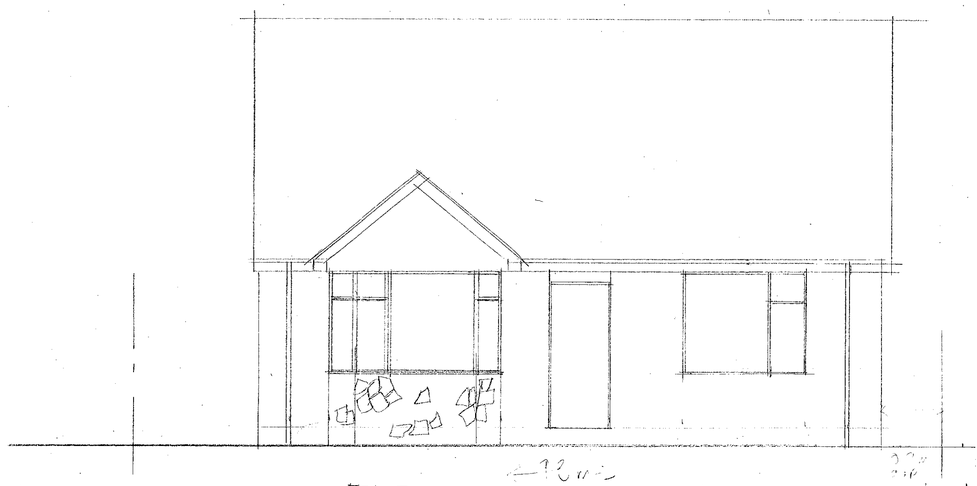

FRONT.

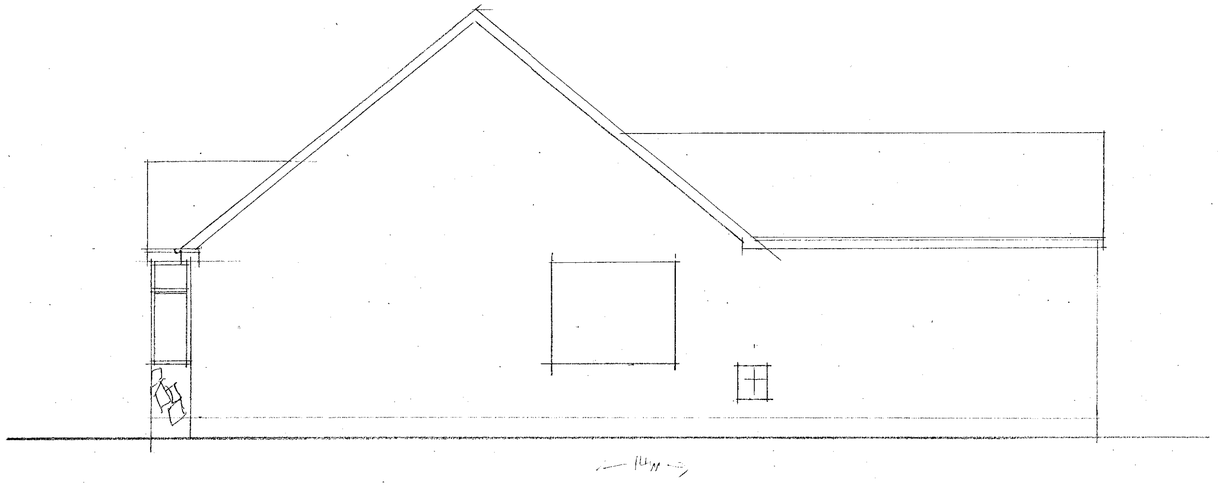

SIDE.

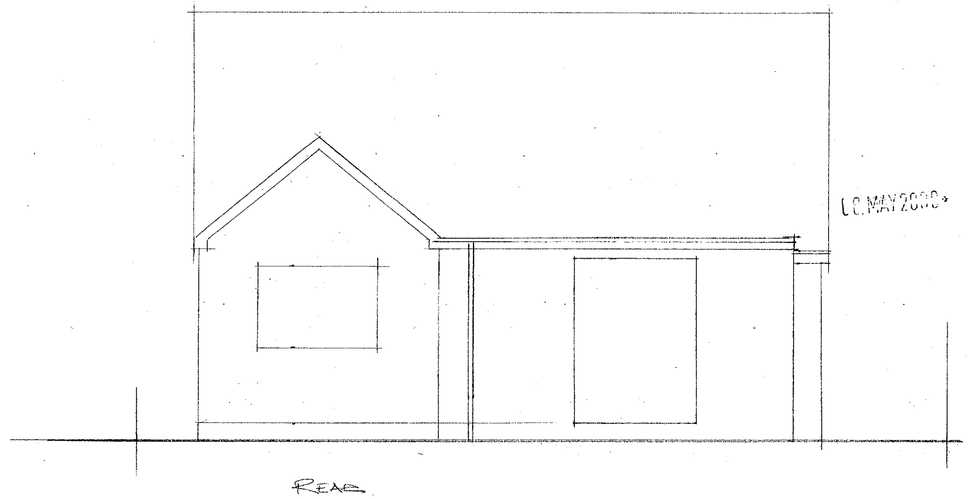

REAR

LC.MAY2000 1455

EXISTING



SIDE

Materials

Plain roof tiles - pitch 40°
Velux rooflight and rooflight and light shaft over stairwell
pvc fascia bargebds and soffits - white
pvc rainwater goods - black
Roughcast render to lower part of wall brick string course and smooth render finish to upper section
pvc u windows - double glazed draught stripped with locks.
brick and glass porch
side windows first floor - obscure glazing
Mild steel galvanised up and over garage door

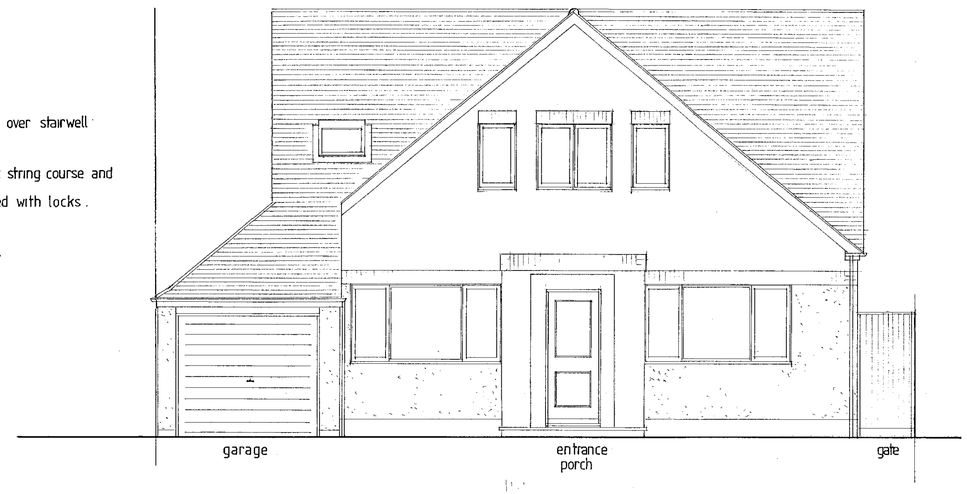

FRONT

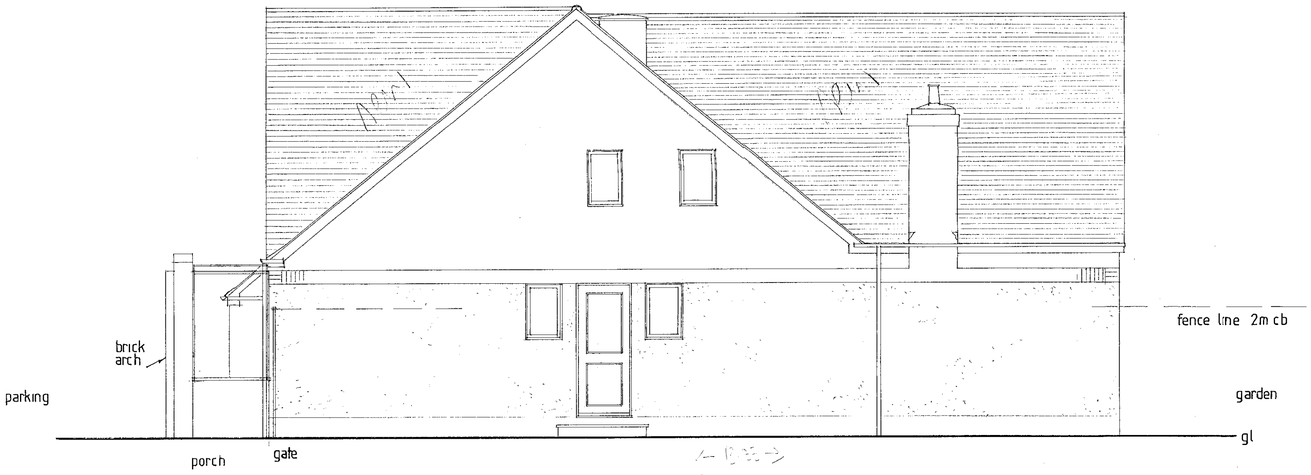

SIDE



REAR

APPROVED

1 p
1 B
1 B
1 door B.
1 pl.
6'ft fence

CO.MAY2000* 1455

STEVE ATKINSON *BSc (Hons) Dip Arch (Hons) RIBA*

CHARTERED ARCHITECT
44 Basingstoke Road
Reading
Berkshire. RG2 0EL
Tel. (0118) 921 2223

- Job 311 BARKHAM ROAD, WOKINGHAM DOLES HILL
- Title PROPOSED GARAGE, ROOF AND REAR EXTENSIONS - ELEVATIONS
- Client MR AND MRS GRIFFIN

Date 27 APRIL 00
Scale 1:50
Drawing Number 9262 - 02



SIDE

Materials

Plain roof tiles - pitch 40°
Velux rooflight and rooflight and light shaft over stairwell
pvc fascia bargebds and soffits - white
pvc rainwater goods - black
Roughcast render to lower part of wall brick string course and smooth render finish to upper section
pvc u windows - double glazed draught stripped with locks.
brick and glass porch
side windows first floor - obscure glazing
Mild steel galvanised up and over garage door



FRONT

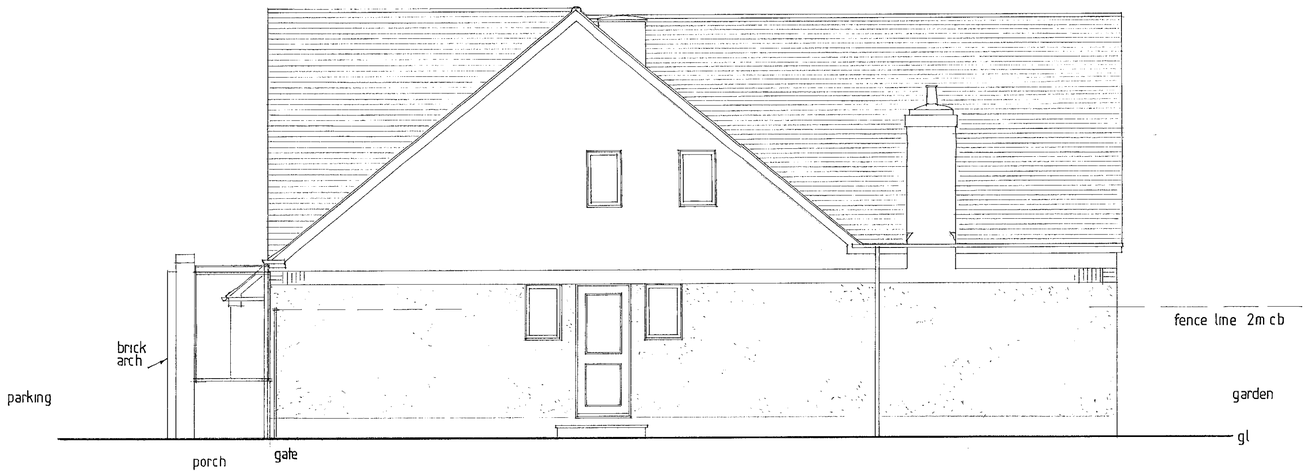

SIDE



REAR

Rev A window side elev. back 2 rev. 8.8.01.

STEVE ATKINSON *BSc (Hons) Dip Arch (Hons) RIBA*

CHARTERED ARCHITECT

44 Basingstoke Road
Reading
Berkshire. RG2 0EL
Tel. (0118) 921 2223

- Job 311 BARKHAM ROAD, WOKINGHAM DOLES HILL
- Title PROPOSED GARAGE, ROOF AND REAR EXTENSIONS - ELEVATIONS
- Client MR AND MRS GRIFFIN

Date 27 APRIL 00

Scale 1:50

Drawing Number 9262 - 02A

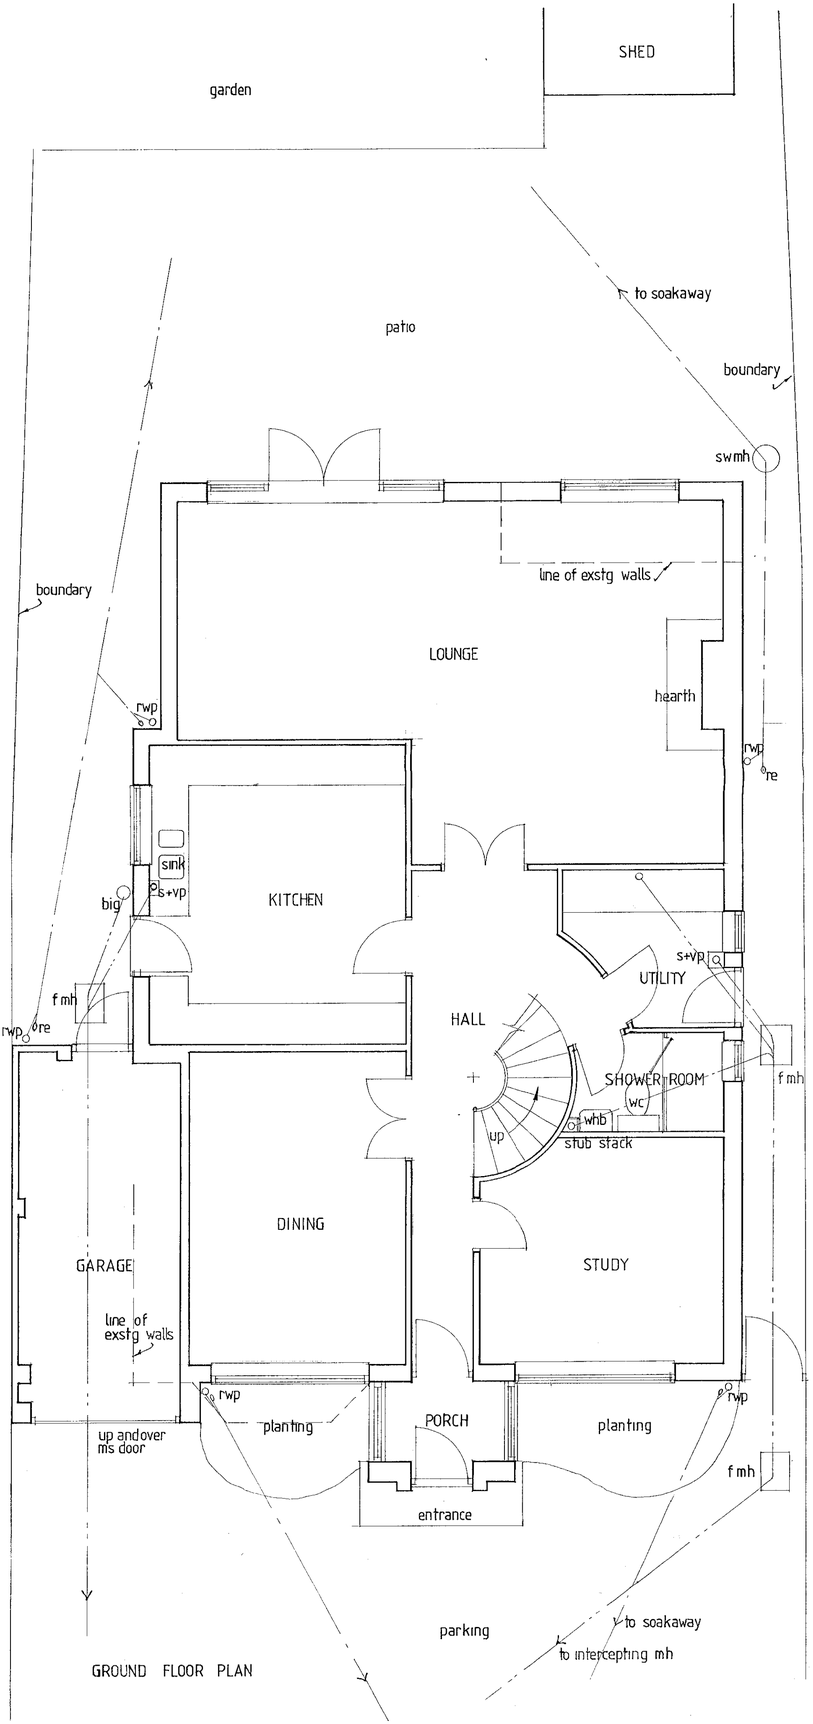

GROUND FLOOR PLAN

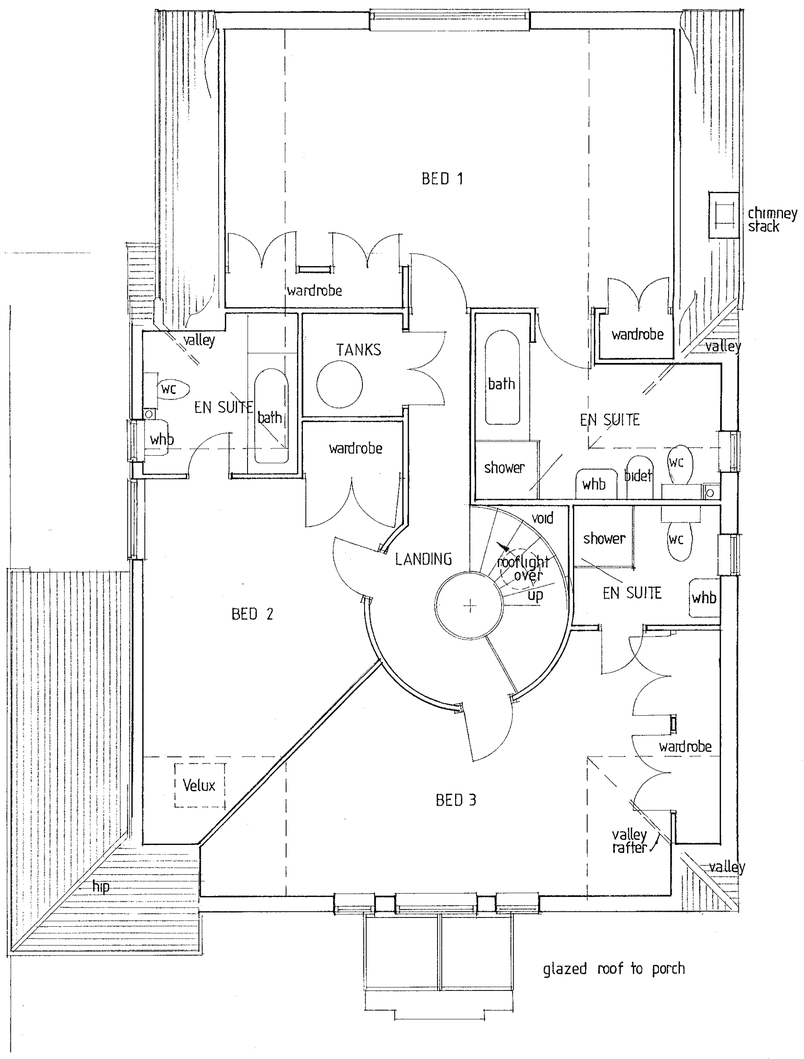

FIRST FLOOR PLAN

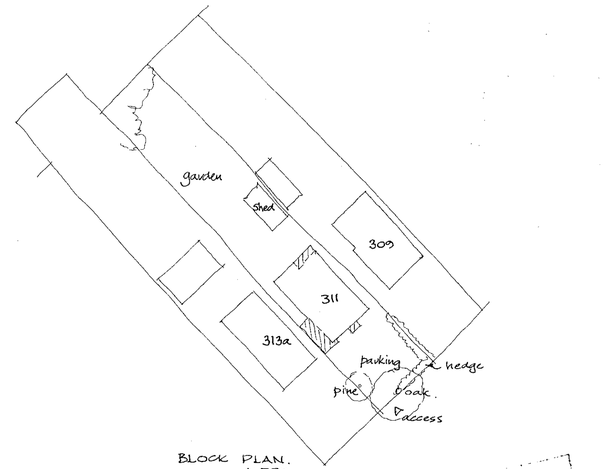

BLOCK PLAN.
1:500

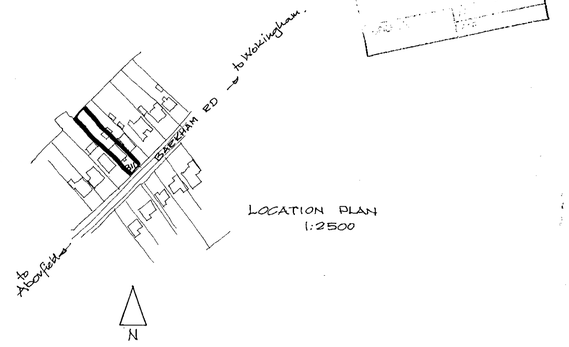

LOCATION PLAN
1:2500

Rev A Window in bed 2 revised. 8.8.01

0 10 20 30 40 50 60 70 80 90 100

STEVE ATKINSON *BSc (Hons) Dip Arch (Hons) RIBA*

CHARTERED ARCHITECT

44 Basingstoke Road
Reading
Berkshire. RG2 0EL
Tel. (0118) 921 2223

- Job 311 BARKHAM ROAD, WOKINGHAM
  DOLES HILL
- Title PROPOSED GARAGE ROOF AND REAR EXTENSIONS - PLANS -
- Client MR AND MRS GRIFFIN

Date 26 APRIL 00

Scale 1:50

Drawing Number 9262 - 01A