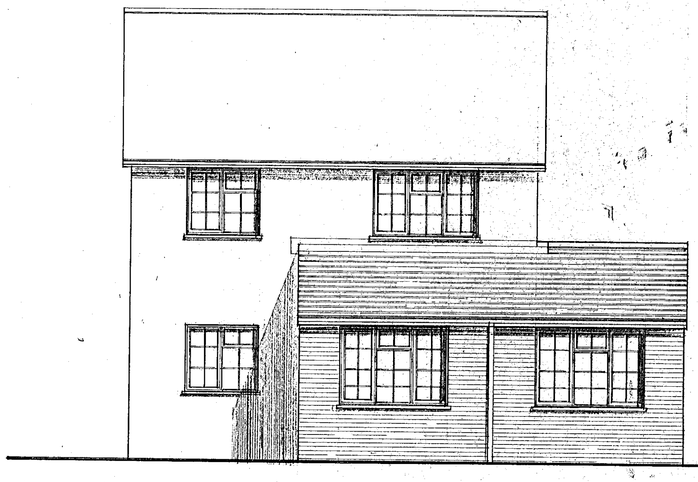

REAR ELEVATION

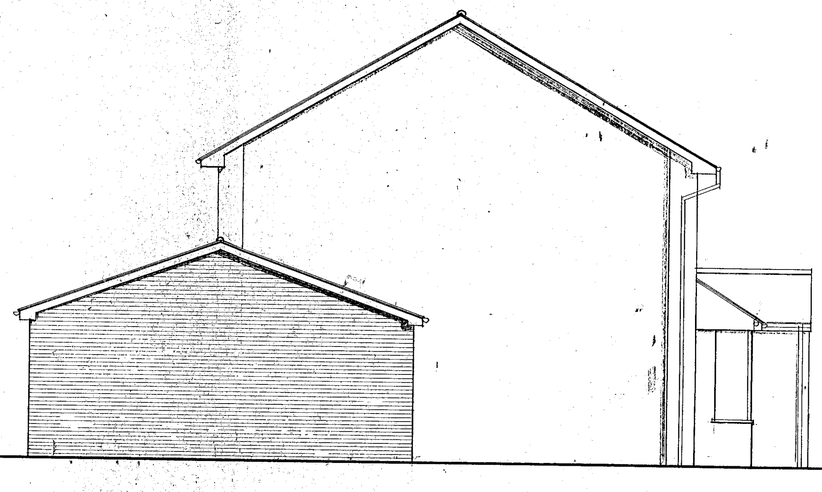

SIDE ELEVATION

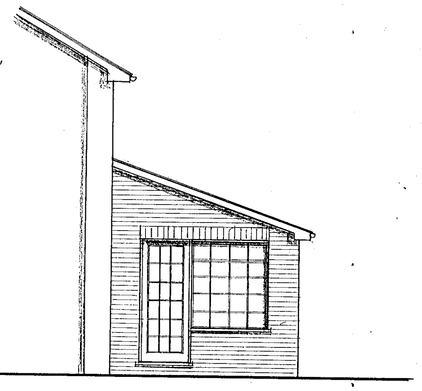

SIDE ELEVATION

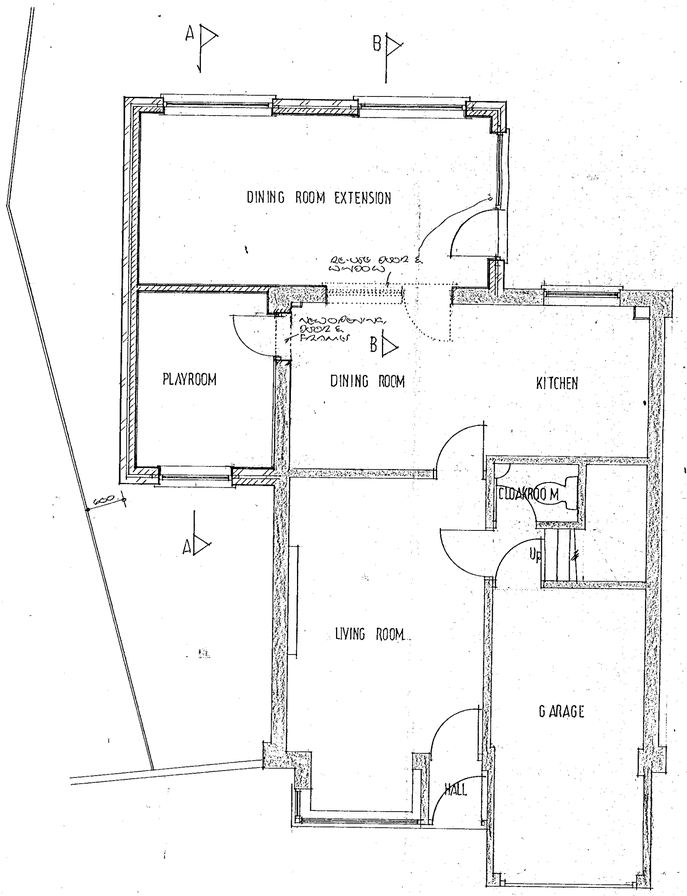

GROUND FLOOR PLAN

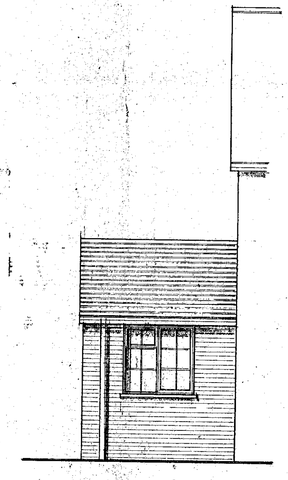

FRONT ELEVATION

CONCRETE INTERLOCKING TILES TO MATCH EXISTING ON BATTENS AND FELT ON 150x50 SCB RAFTERS @ 400c/c.
CEILING JOISTS 150x50 SCB AT 400c/c WITH 215mm FIBREGLASS QUILT INSULATION BETWEEN.
LATERAL RESTRAINT STRAPS @ 1.6 c/c

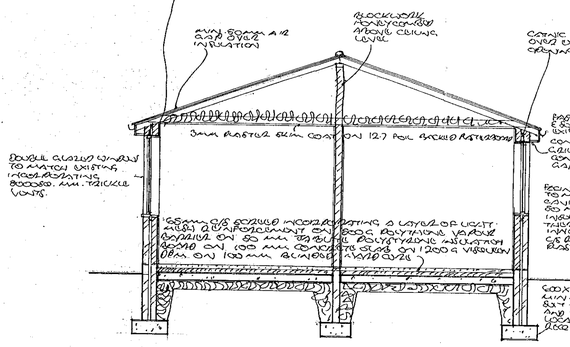

SECTION 'A-A'

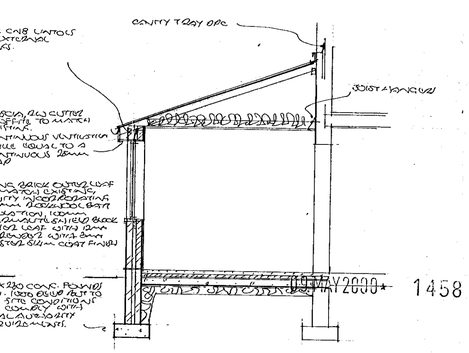

SECTION 'B-B'

09 MAY 2000 1458

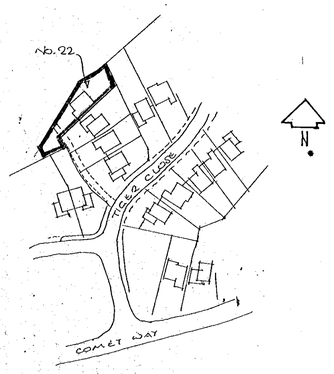

LOCATION PLAN - 1:1250

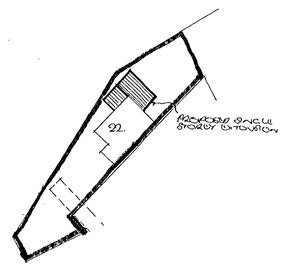

SITE PLAN 1:500



APPROVED

'A' MAY 2000 LOCATION / SITE PLANS ADDED - DUE TO PLANNING REPOSITIONED

PROPOSED SINGLE STOREY SIDE AND REAR EXTENSION TO 22 TIGER CLOSE WOODLEY BERKS FOR MR AND MRS. N. DOWNING

GENERAL ARRANGEMENT DRAWING

DATE: APRIL 2000
SCALE: 1:50
DRAWING NO: 20/15/01
REVISION 'A'

PATRICK MACKRORY,
Architectural, planning and surveying services,
17, BISSLEY DRIVE,
MAIDENHEAD,
BERKS,
SL6 3UX. TEL FAX 01628 824581 M.07899 768750

12/1/00