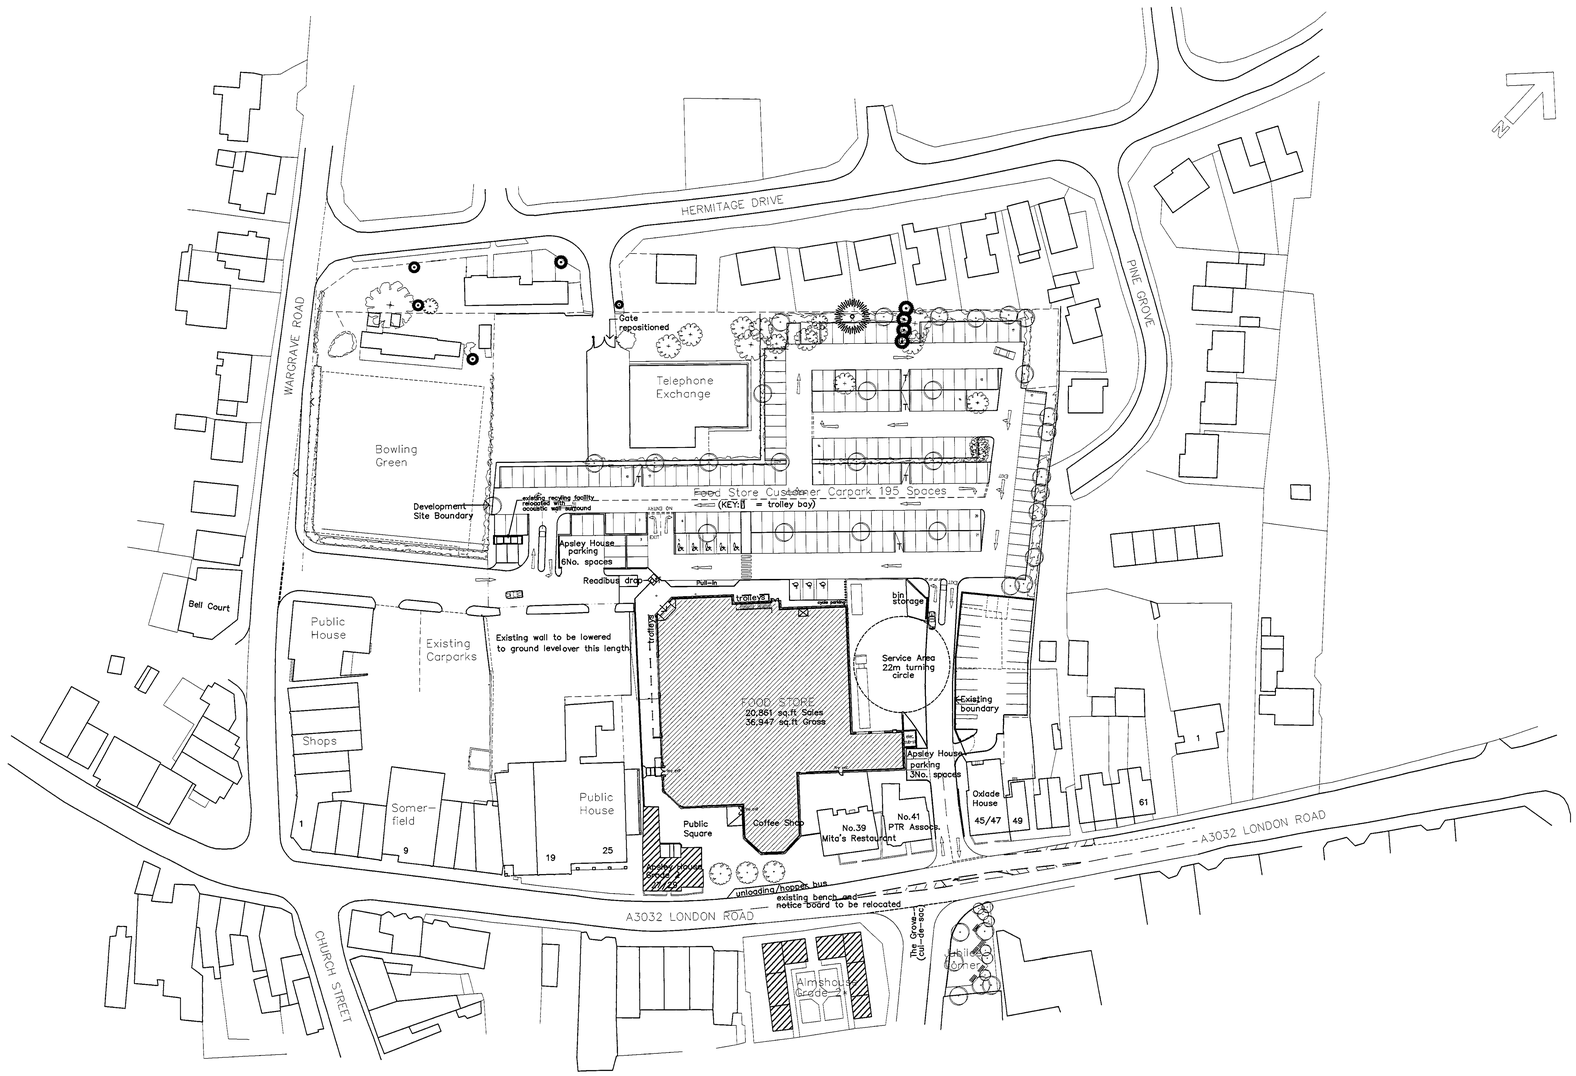


Rev	Date	Amendments	By
A	10.6.99	Dwg updated for approval meeting.	mf
B	15.12.99	Dwg updated to Developments request.	VT
C	10.01.00	Additional road markings.	VT

Notes

1.) No dimensions to be scaled from this drawing.


JOHN LEWIS PARTNERSHIP
BUILDING GROUP
171 Victoria Street London SW1E 5NN
Telephone 0171-828 1000
Fax 0171-592 6495

Branch	WAITROSE TWYFORD
Title	SITE PLAN AND LOCATION
Scale	1:500
Date	08/10/98
Drawn by	F&C
Checked by	
Drawing No.	6020/AS-01 C
Note	

REFUSED
In respect of sign outside No 41 London Road

0639

(Plot File Created On 09/02/00 At 19:05(GMT) By GINO DAURAT)

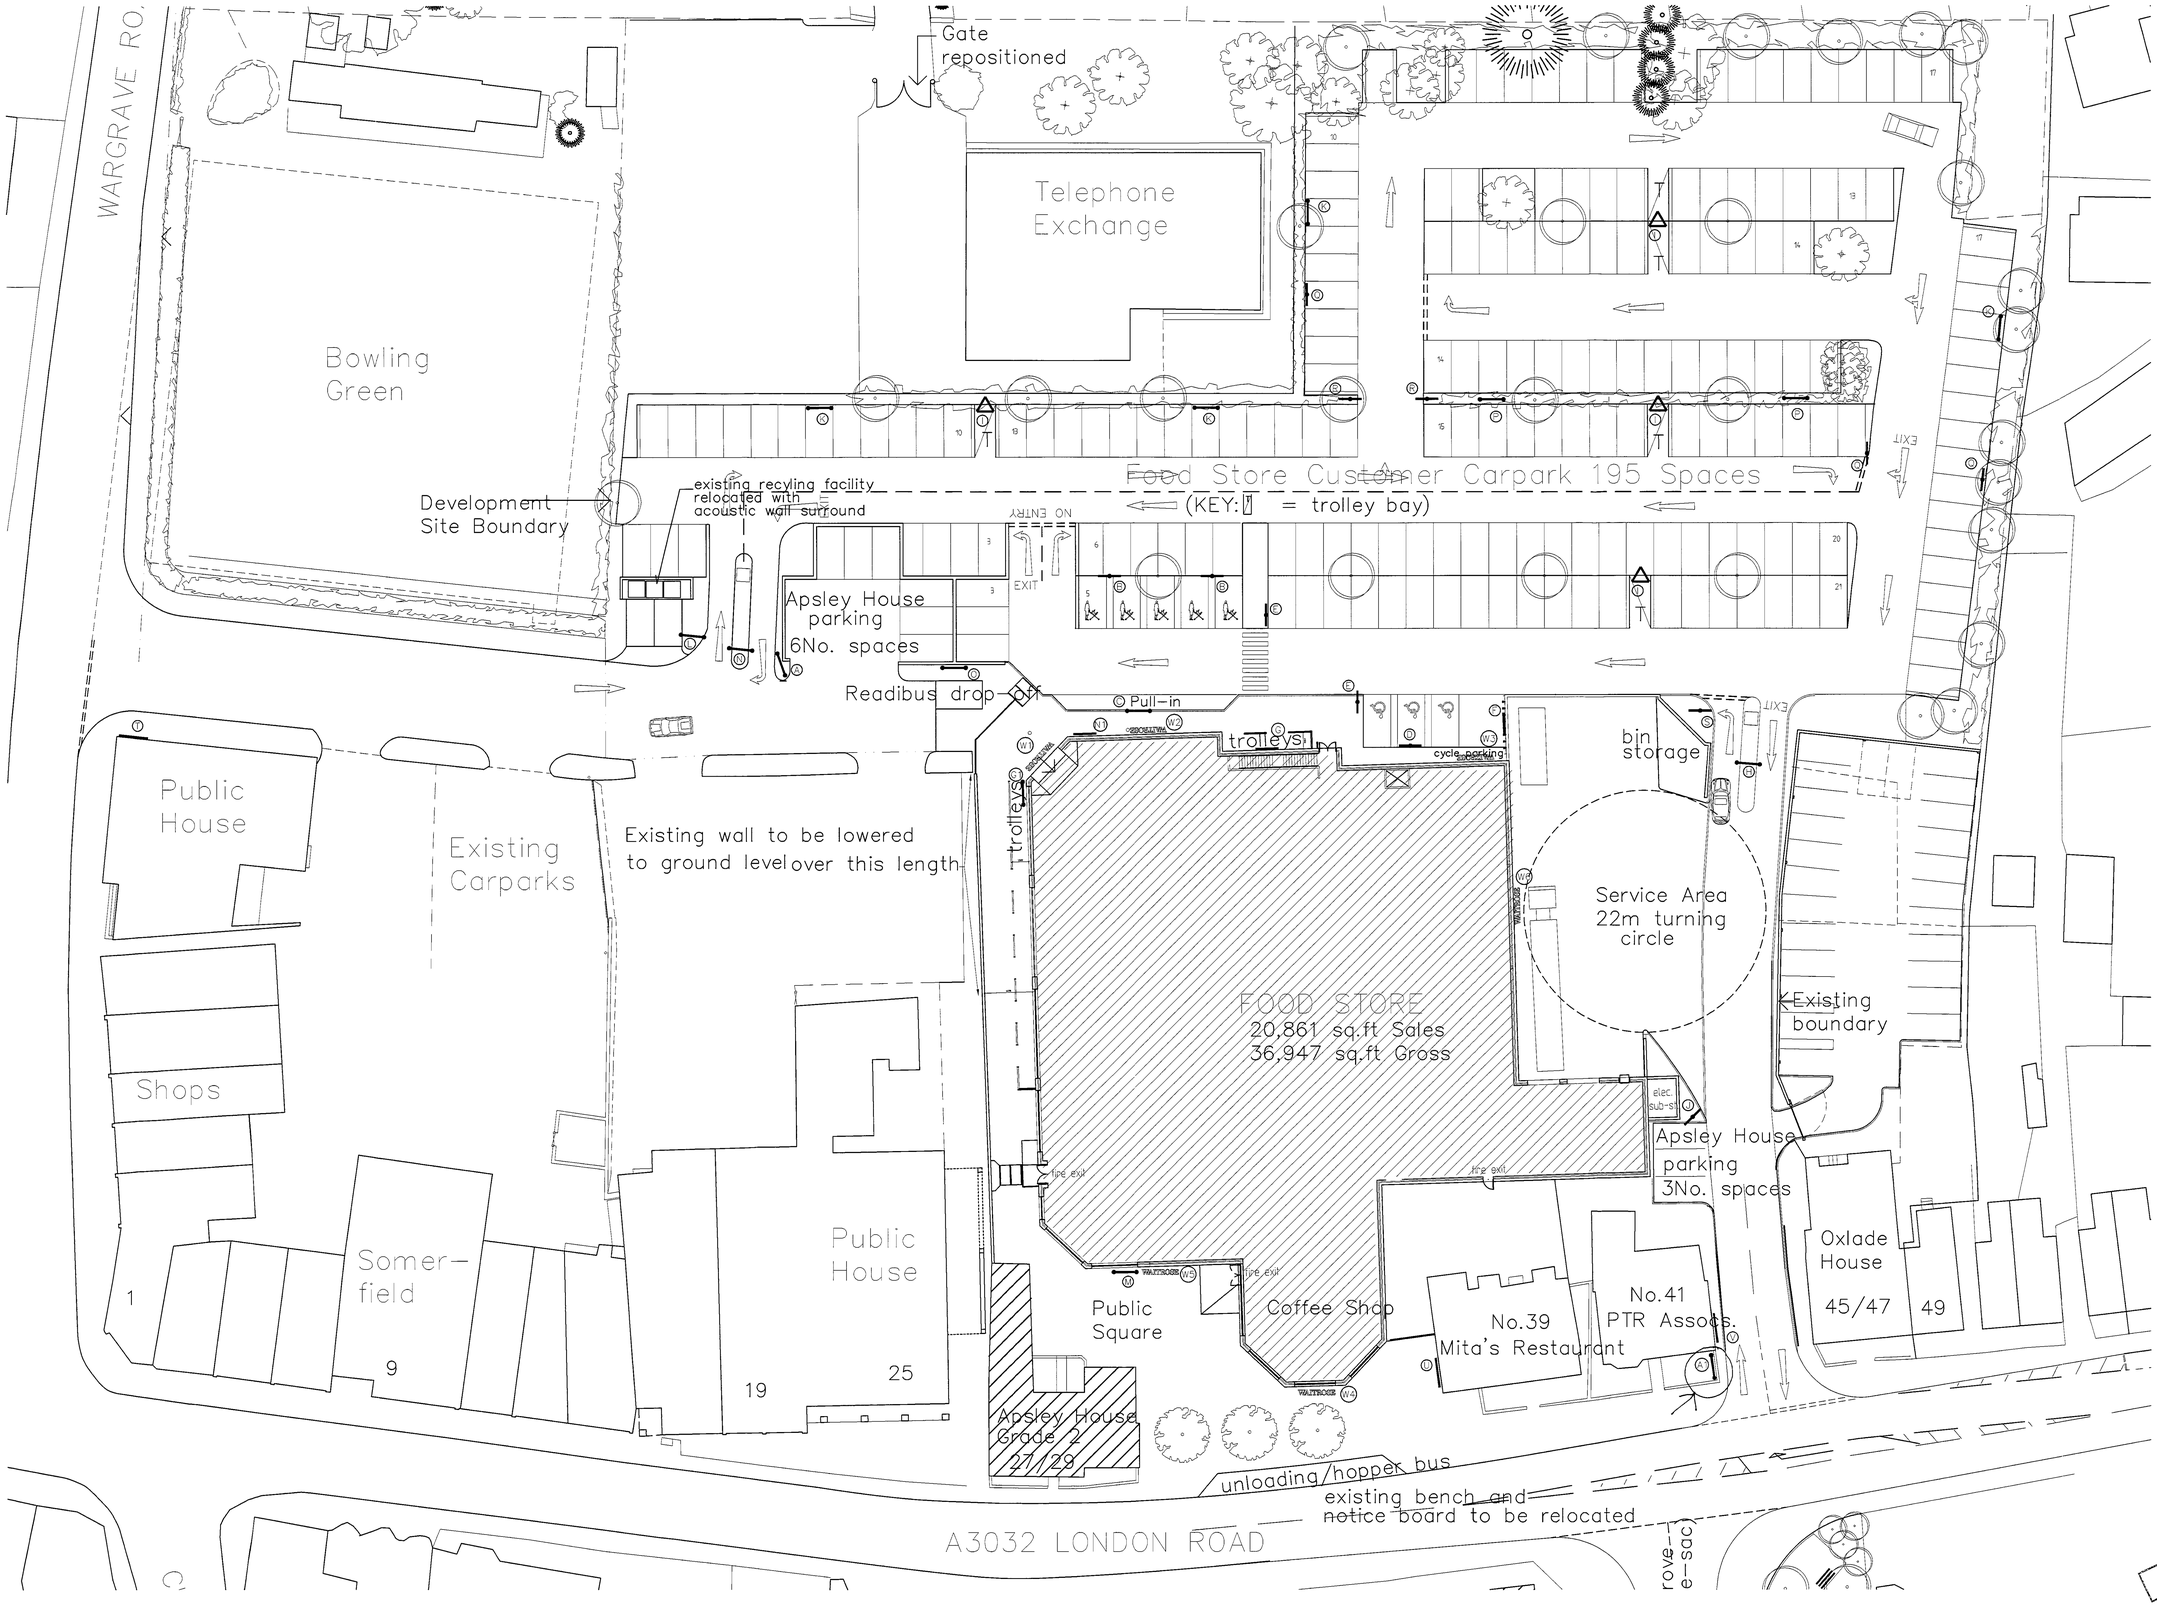

Rev	Date	Amendments	By
A	10/01/00	MAIN ENTRANCE SIGN A REPOSITIONED, SIGN P REMOVED. SIGN I AMENDED TO COMBINED SIGN. ADDITIONAL DIRECTIONAL SIGN. ADDITIONAL MAIN ENTRANCE SIGN. ADDITIONAL ROAD MARKINGS. CYCLE RACKS TO BE REPOSITIONED.	VT
B	09/02/00	DISABLED PARKING & CYCLE RACKS TO BE AS SHOWN ON FARRELL & CLARKE DRG.207 rev 'L' ADDITIONAL SIGN Q ADDED. ADDITIONAL SIGN U & V ADDED. TROLLEY BAY & DISCLAIMER SIGNS TO BE SEPERATE AS TENDER ISSUE. SIGN A1 REPOSITIONED AND NO LONGER ILLUMINATED.	VT

Notes

1.) No dimensions to be scaled from this drawing.

SIGN	DESCRIPTION	Dwg. No.
A	Main Entrance sign	6025/DS-001
A1	Main Entrance sign	6025/DS-021
B	Parent & Child parking	6025/DS-002
C	Pick up Point	6025/DS-003
D	Disabled Parking	6025/DS-004
E	Pedestrian Crossing (MOT 1 sign)	6025/DS-005
F	Cycle Parking	6025/DS-006
G	Trolley Types	6025/DS-007
H	Charges/ Caution Delivery Vehic.	6025/DS-008
I	Trolley bay signs	6025/DS-009
J	Delivery Vehicles/ Car park	6025/DS-010
K	Disclaimer sign (single sided)	6025/DS-011
L	Recycling sign	6025/DS-012
M	Pedestrian sign	6025/DS-013
N	Charges sign	6025/DS-014
N1	Charges sign	6025/DS-025
O	Bus sign	6025/DS-015
P	Disclaimer sign (double sided)	6025/DS-016
Q	Right turn only (MOT sign 2)	6025/DS-017
R	Ahead only (MOT sign 3)	6025/DS-018
S	Left turn only (MOT sign 4)	6025/DS-019
T	Waitrose Restaurant panel sign	6025/DS-022
U	Waitrose Restaurant panel sign	6025/DS-023
V	Waitrose Restaurant panel sign	6025/DS-024
W1	Waitrose building sign	6025/AE-100
W2	Waitrose building sign	6025/AE-100
W3	Waitrose building sign	6025/AE-100
W4	Waitrose building sign	6025/AE-101
W5	Waitrose building sign	6025/AE-101
W6	Waitrose building sign	6025/AE-101

JOHN LEWIS PARTNERSHIP
DESIGN DEPARTMENT
171 Victoria Street London SW1E 5NN
Telephone 0171-828 1000
Fax 0171-592 6530

Branch	WAITROSE TWYFORD
Title	CAR PARK SIGNAGE LAYOUT
Scale	NTS
Date	13/12/99
Drawn by	VT
Checked by	
Drawing No.	6020/DE-001 B
Note	

REFUSED
In Respect of sign outside No 41 London Road

13 MAR 2000 0639

(Plot File Created On 24/02/00 At 15:5(GMT) By GINO DAURAT)