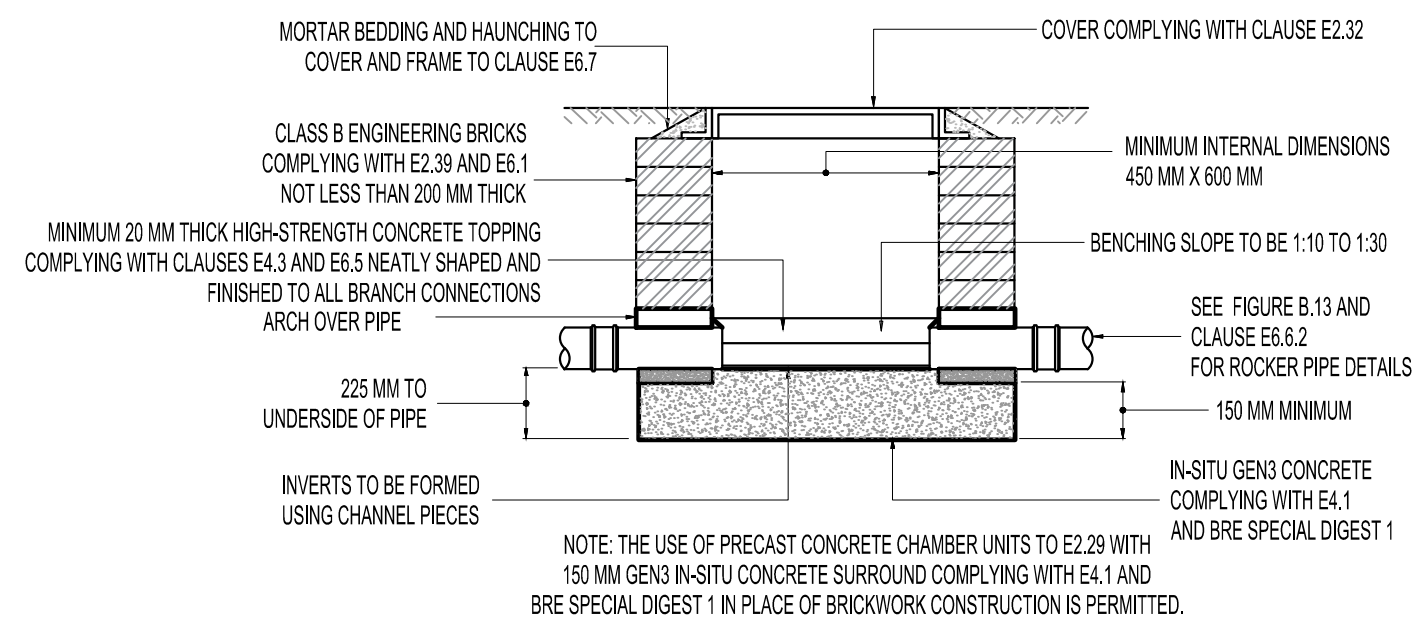


P01	PRELIMINARY ISSUE	01/11/24	CRR	MM
Rev:	Description:	Date:	By:	Chkd:

40 Compton Street London EC1V 0BD
020 7324 2240
london@curtins.com
www.curtins.com

Civils & Structures • Transport Planning • Environmental • Infrastructure • Geotechnical • Conservation & Heritage • Principal Designer
Birmingham • Bristol • Cambridge • Cardiff • Douglas • Dublin • Edinburgh • Glasgow • Kendal • Leeds • Liverpool • London • Manchester • Nottingham

Status: **SUITABLE FOR AUTHORIZATION** **S4**

Project:

BARKHAM SOLAR FARM

Drp Title:

CONSTRUCTION DETAILS

Drawn By CRR	Designed By MM	Checked By MM
	Date 01/11/2024	Scales @ A1 1:20
Project No - Originator - Function - Spatial - Form - Discipline - Number		Revision

BFSF -CURT-XX - DR- C - 9282	P02
------------------------------	-----

