




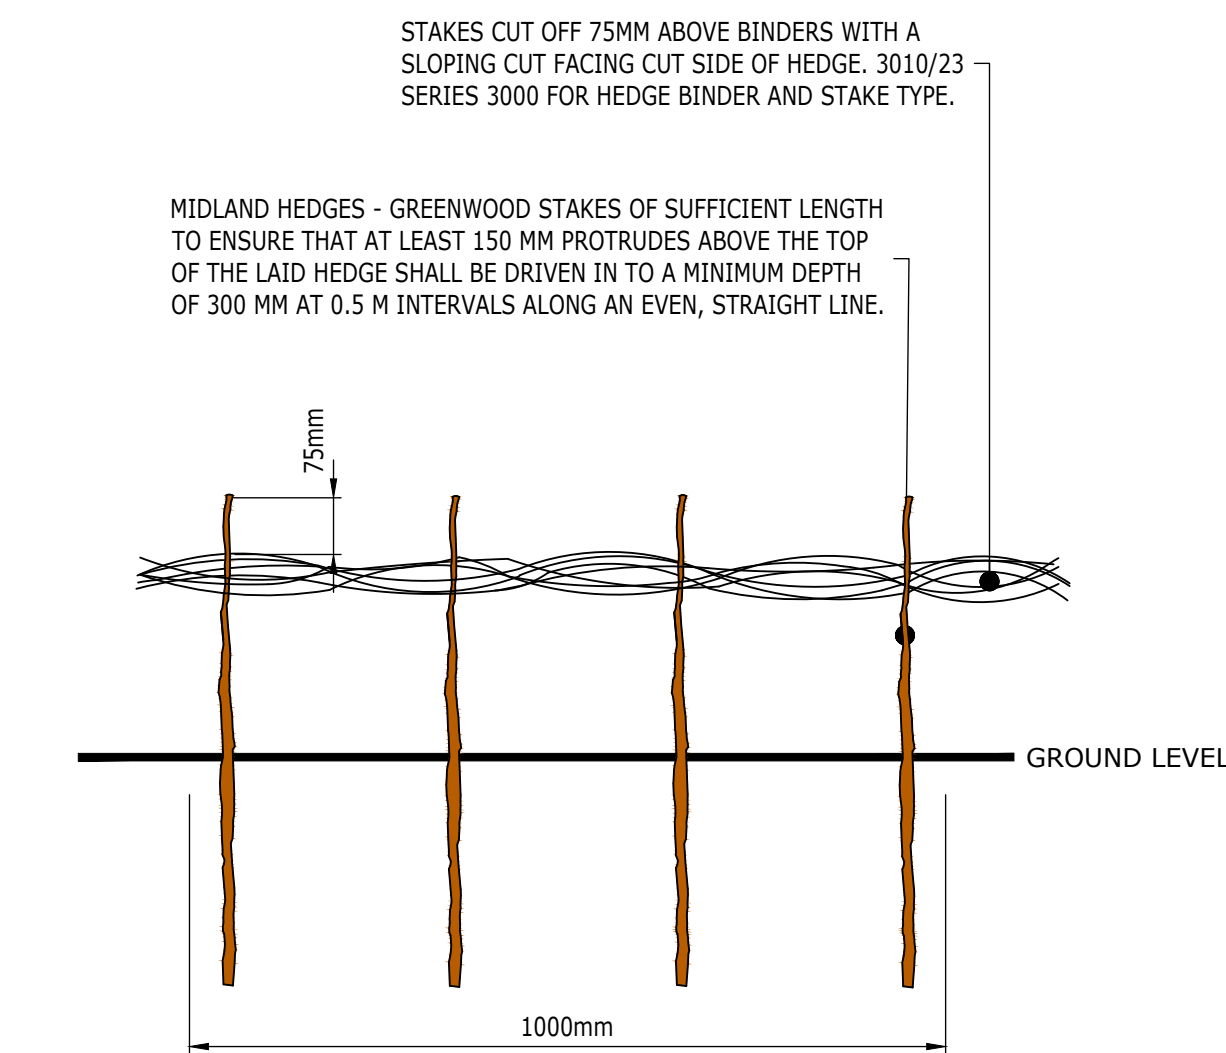


13 MIDLAND HEDGE STAKE & BINDER DETAIL
DETAILED SECTION SCALE - 1:10 @ A1 & 1:20 @ A3

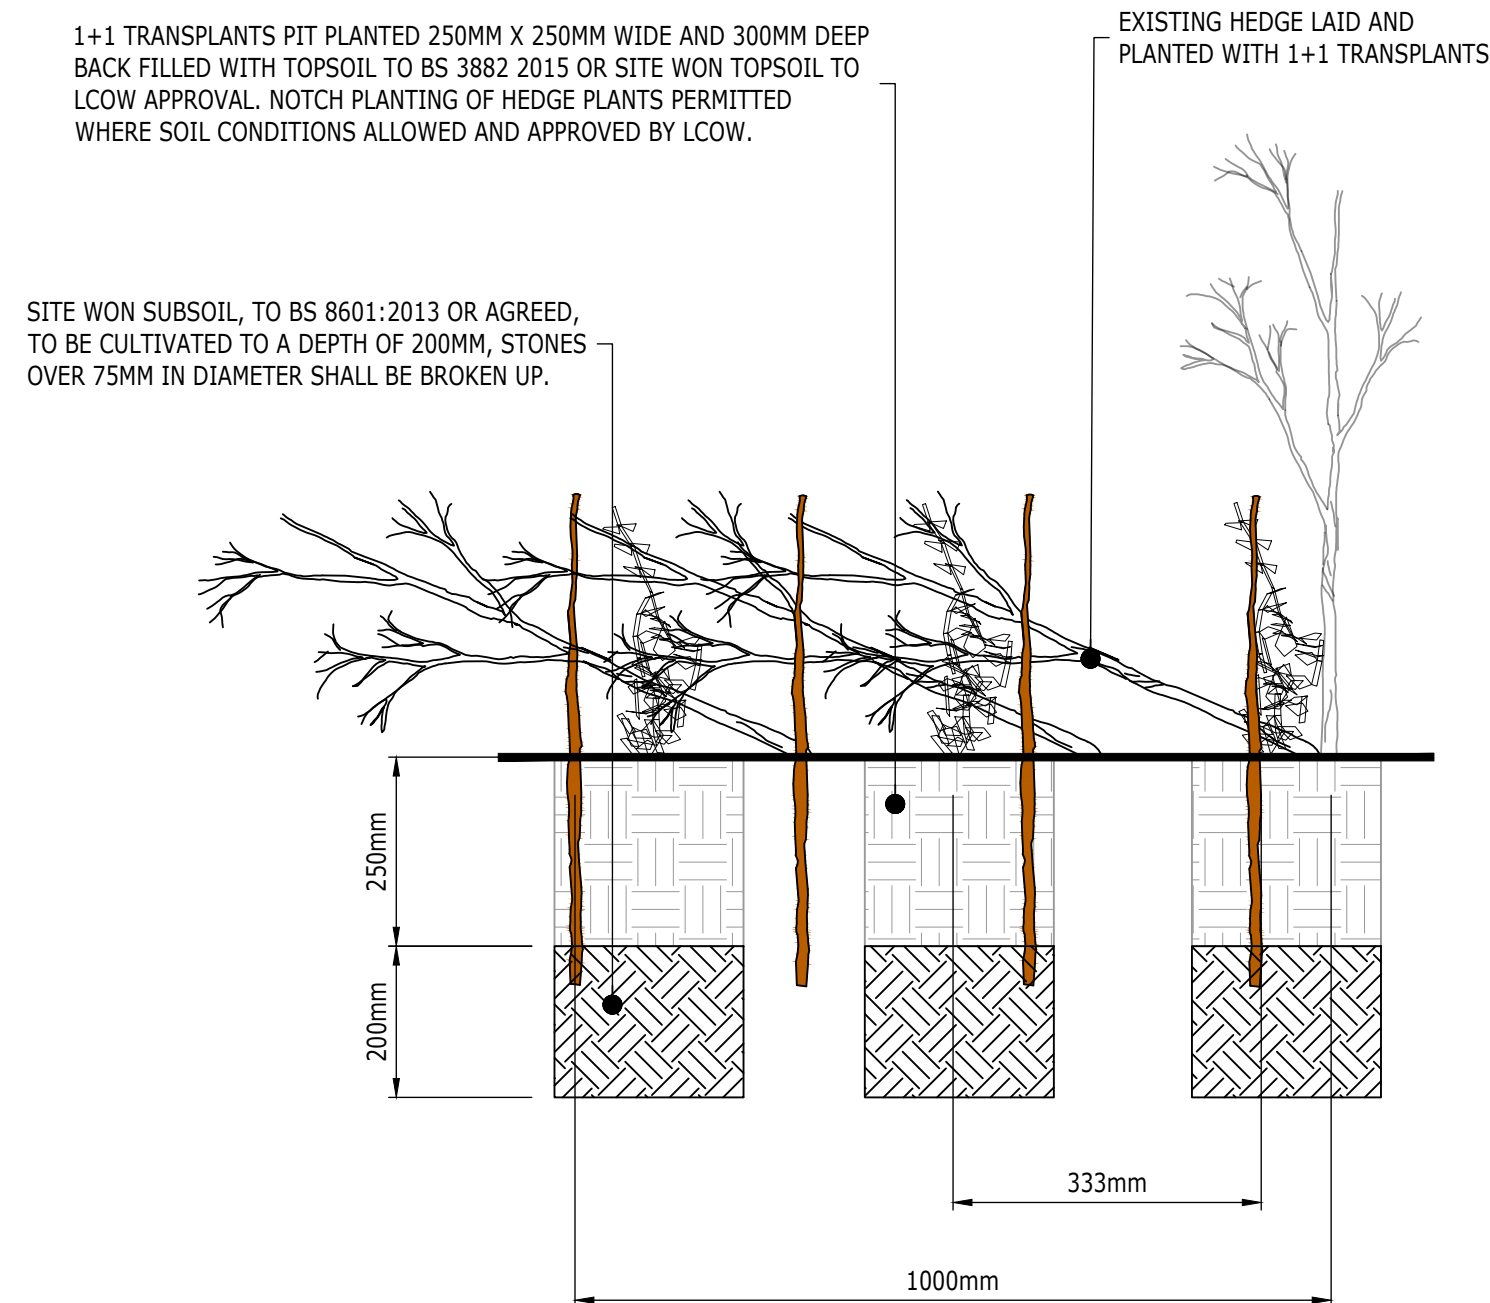


14 MIDLAND HEDGE TRANSPLANT DETAIL
DETAILED SECTION SCALE - 1:10 @ A1 & 1:20 @ A3

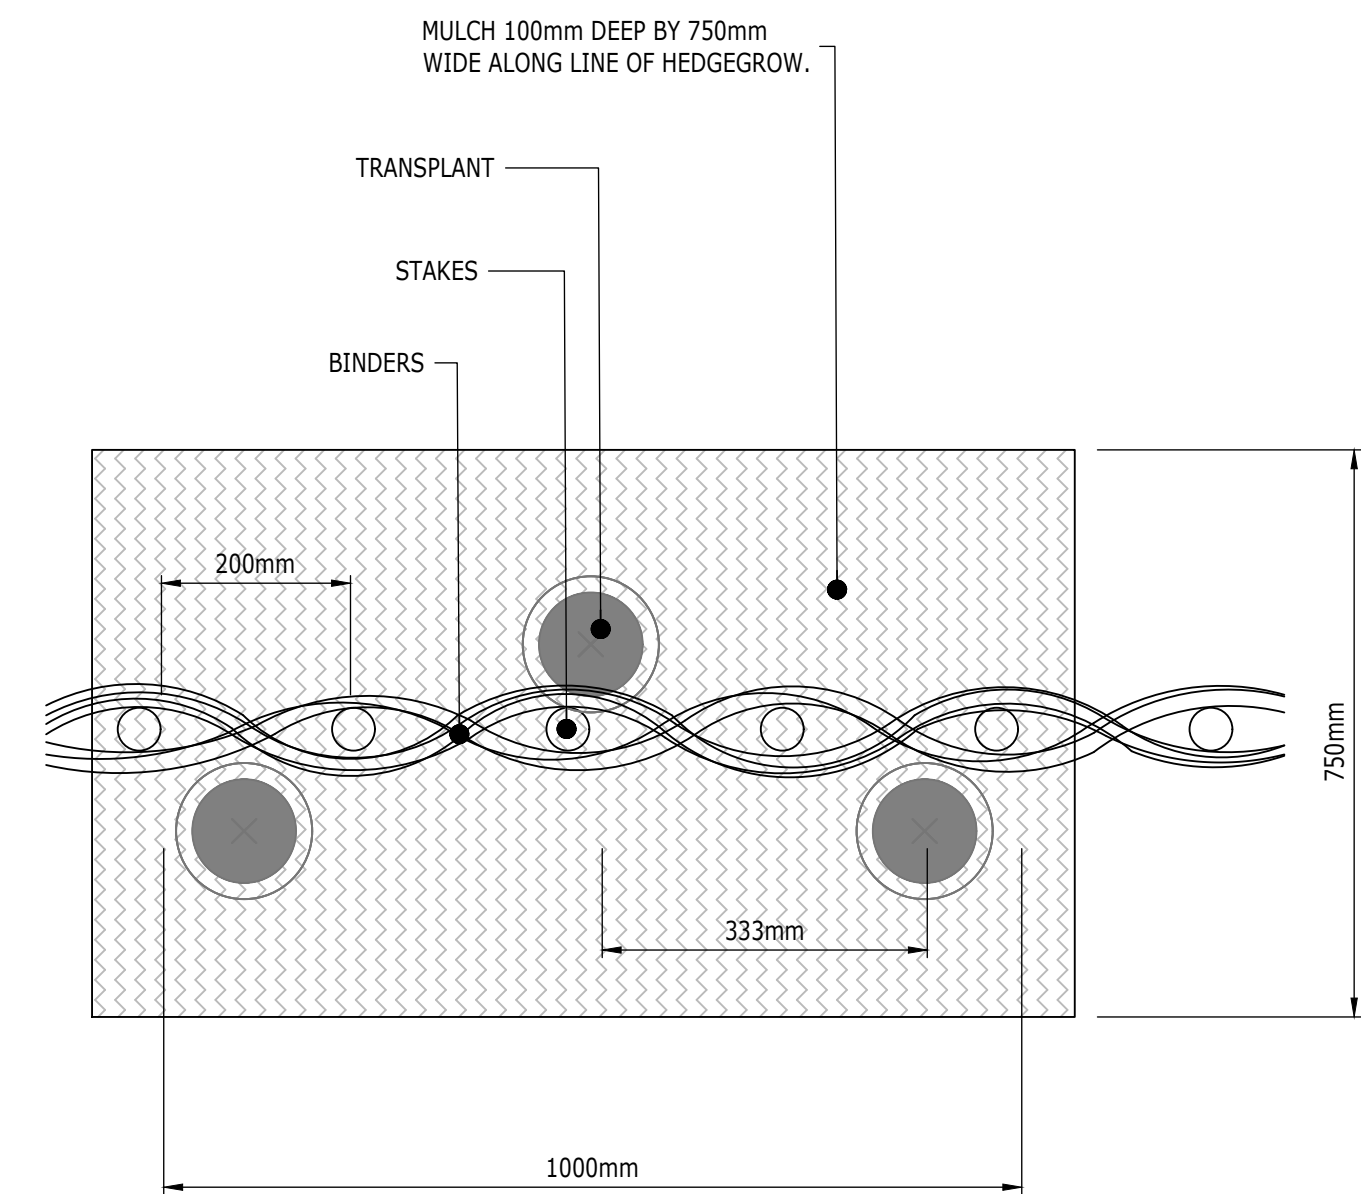


15 MIDLAND HEDGE
DETAILED PLAN SCALE - 1:10 @ A1 & 1:20 @ A3

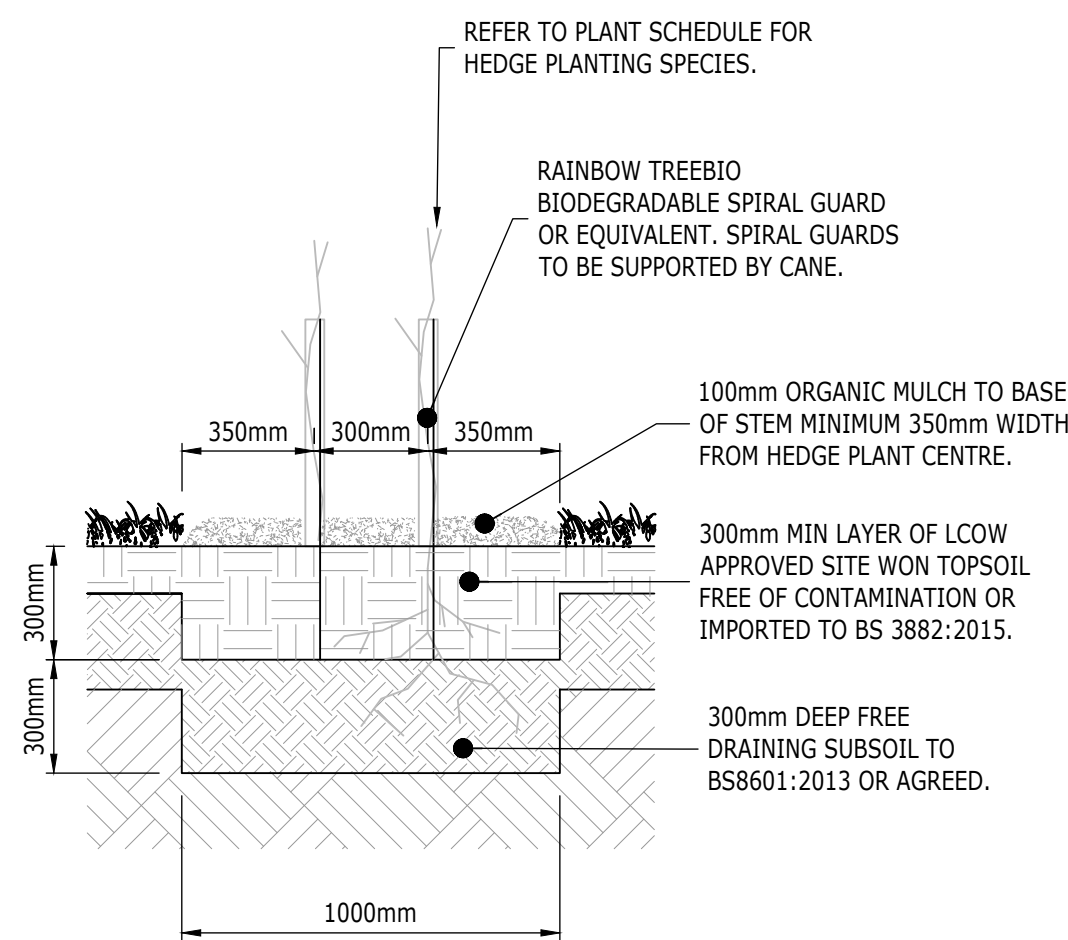

16 NATIVE PLANTING BUFFER AND HEDGEROW MIX DETAIL
DETAILED SECTION SCALE - 1:20 @ A1 & 1:40 @ A3

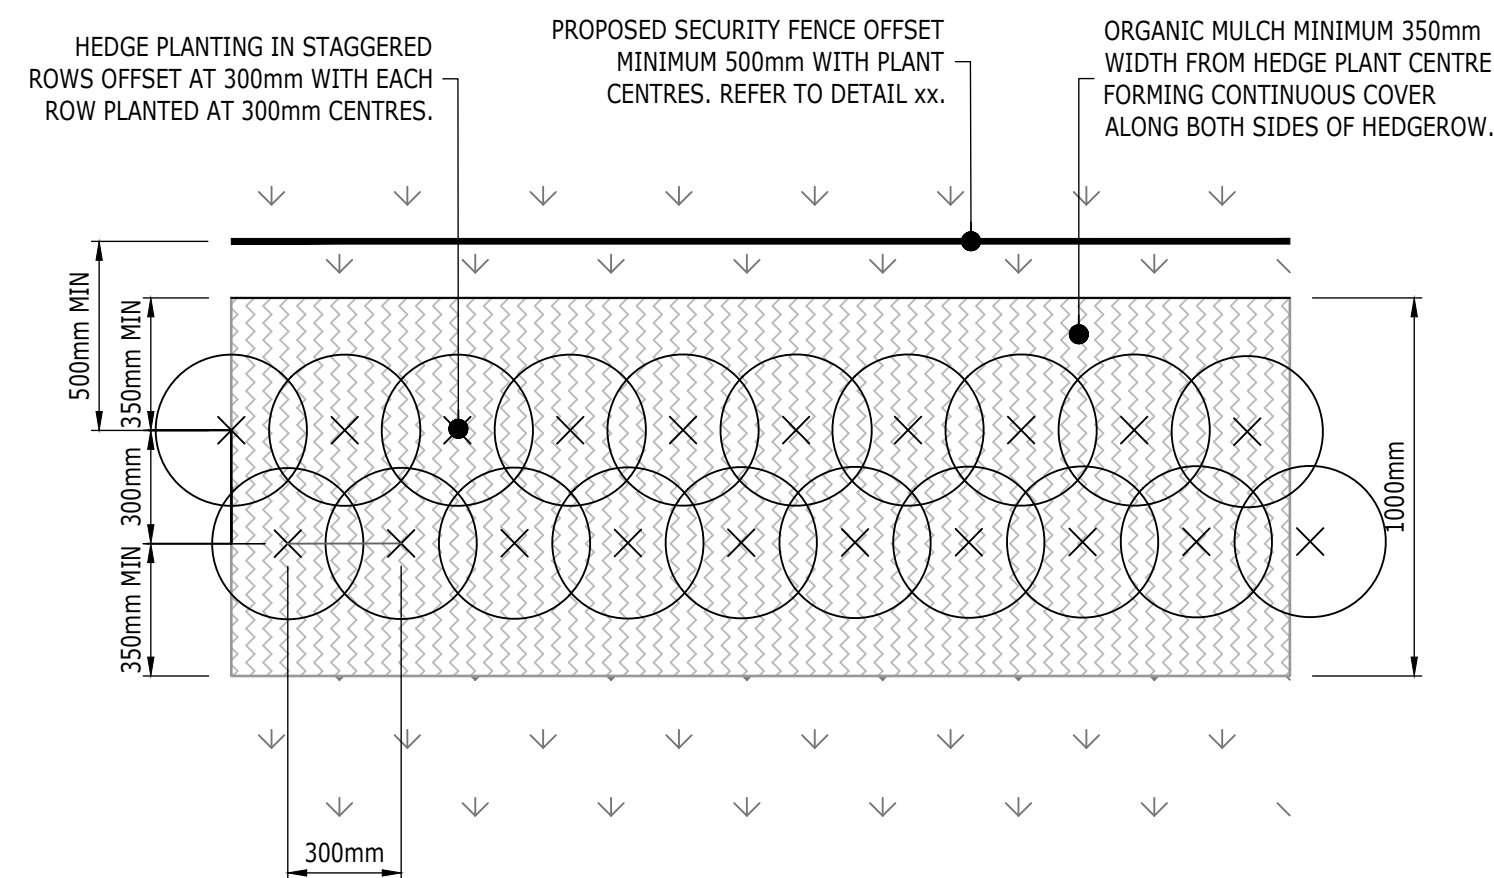

17 NATIVE PLANTING BUFFER AND HEDGEROW MIX
PLAN OF DOUBLE-STAGGERED HEDGEROW WITH 300mm SPACING
SCALE - 1:20 @ A1 & 1:40 @ A3

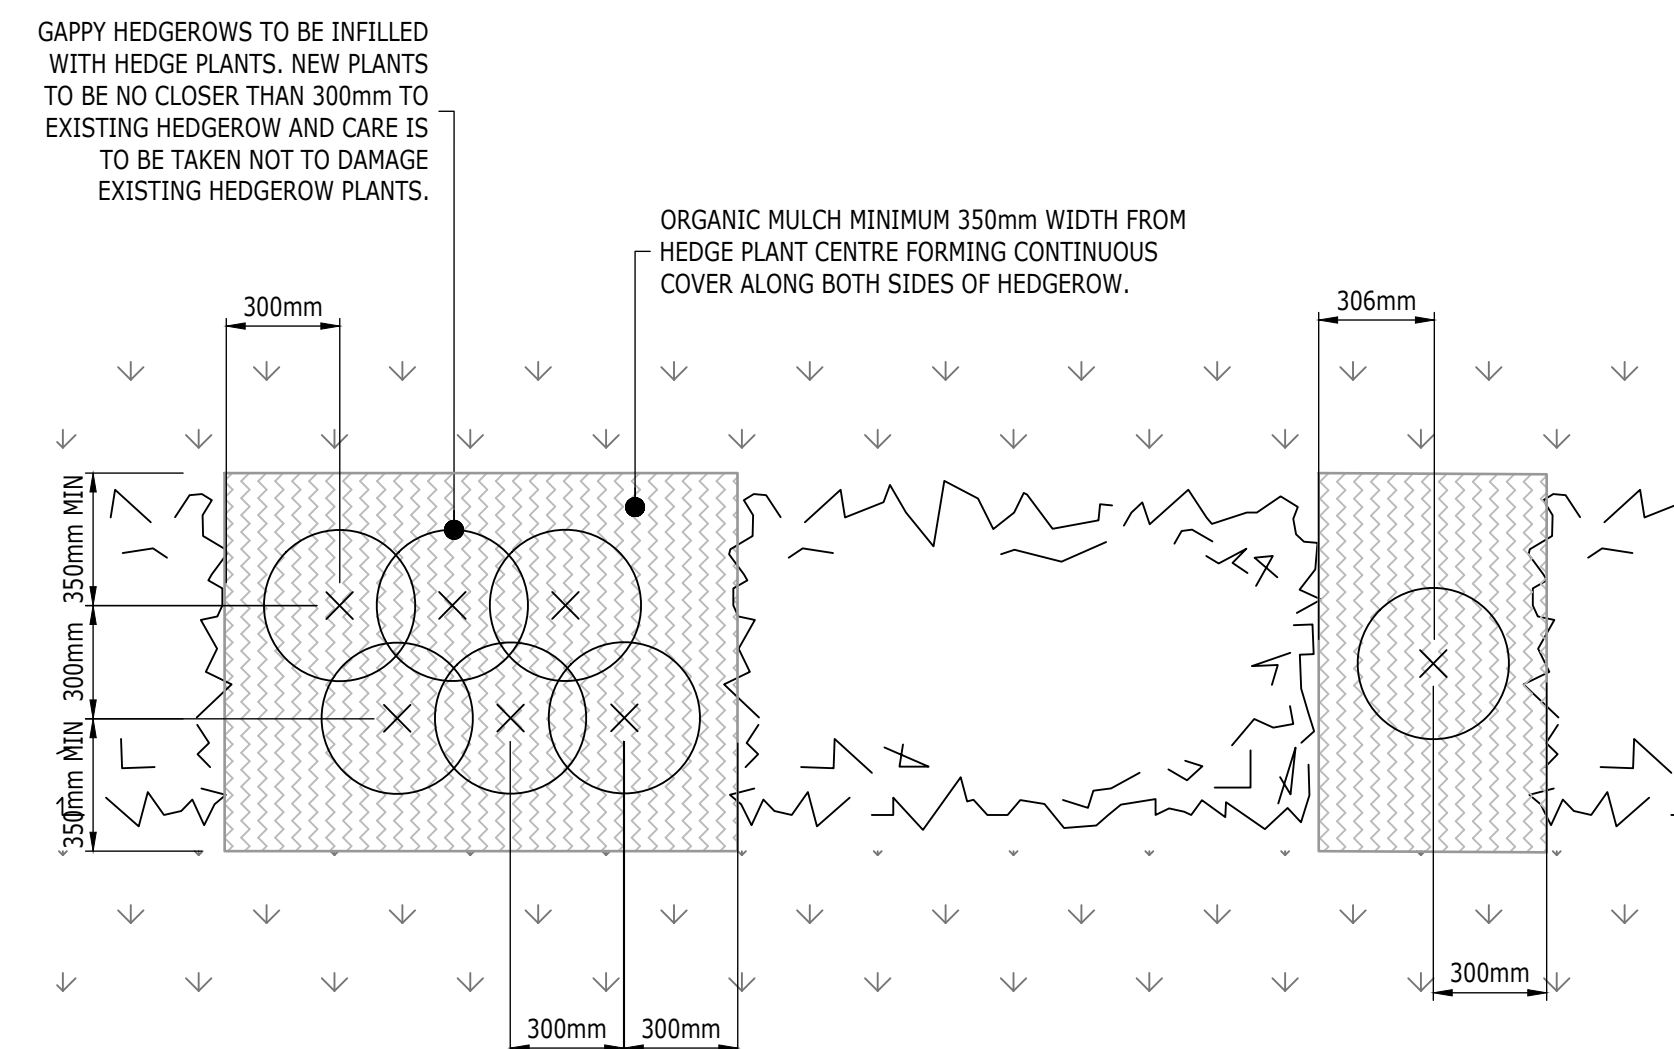

18 INFILL HEDGEROW PLANTING
PLAN OF HEDGEROW WITH 300mm SPACING
SCALE - 1:20 @ A1 & 1:40 @ A3

- NOTES:
- ONSITE SOIL TESTING TO BE COMPLETED PRIOR TO PLANTING AND PROPOSED SOIL PROFILES TO BE ADJUSTED AS REQUIRED.
 - THIS DRAWING IS TO BE READ IN CONJUNCTION WITH ALL OTHER DRAWINGS.
 - FOR GENERAL ARRANGEMENT PLANS REFER TO DRAWINGS BSFS-RAMB-XX-DR-L 3001 AND 3002.
 - FOR PLANTING PLANS AND LOCATIONS REFER TO DRAWINGS BSFS-RAMB-XX-DR-L 3011 AND 3012.
 - FOR PLANTING SCHEDULE REFER TO DRAWING BSFS-RAMB-XX-DR-L-3013.
- MIDLAND HEDGING**
- STAKES SHALL BE OBTAINED FROM BROADLEAVED SPECIES SUCH AS CASTANEA SATIVA, QUERCUS ROBUR, FRAXINUS EXCELSIOR OR ACER PSEUDOPLATANUS.
 - STAKES FROM ANY SALIX OR POPULUS SPECIES SHALL NOT BE USED.
 - THE STAKES SHALL BE POINTED.
 - THEY SHALL BE AT LEAST 1.5 M IN LENGTH AND OF 30MM TO 60MM DIAMETER THROUGHOUT.
 - BINDERS SHALL BE CUT FROM LIVE GREENWOOD STEMS OF CORYLUS AVELLANA, FRAXINUS EXCELSIOR OR SALIX VIMINALIS NOT MORE THAN SIX WEEKS PRIOR TO BEING USED AND SHALL BE AT LEAST 2.5 M IN LENGTH AND 10 MM TO 30 MM DIAMETER THROUGHOUT. BINDERS SHALL NOT BE TRIMMED UNTIL IMMEDIATELY PRIOR TO USE.
- RABBIT PROTECTION**
- ALL PLANTING TO BE PLANTED WITH SPIRALS AND GUARDS. HOWEVER DEPENDING ON EFFECTIVENESS, RABBIT PROOFING FENCING OR OTHER MEASURES MAY NEED TO BE INSTALLED IF RABBIT ATTACKS PERSIST.

Rev	Description	Date	By	App
P01	First Issue	17.05	SL	TM
P02	Amendments from first review	04.06	SL	TM
P03	Amendments from WBC comments	14.10	SL	TM
P04	Client comments	03.12.24	SL	TM

BARKHAM_SOLAR_FARM

RAMBOLL

tel 020 7631 5291 fax 020 7323 4645 london@ramboll.co.uk
www.ramboll.co.uk

LANDSCAPE_DETAILS
SHEET_4_OF_9

Scale:	Date:	Drawn:	Checked:
AS_SHOWN	03/12/2024	SCL	TM
Drawing No.:	Rev:		
BFSF-RAMB-XX-DR-L-3024	P04		