


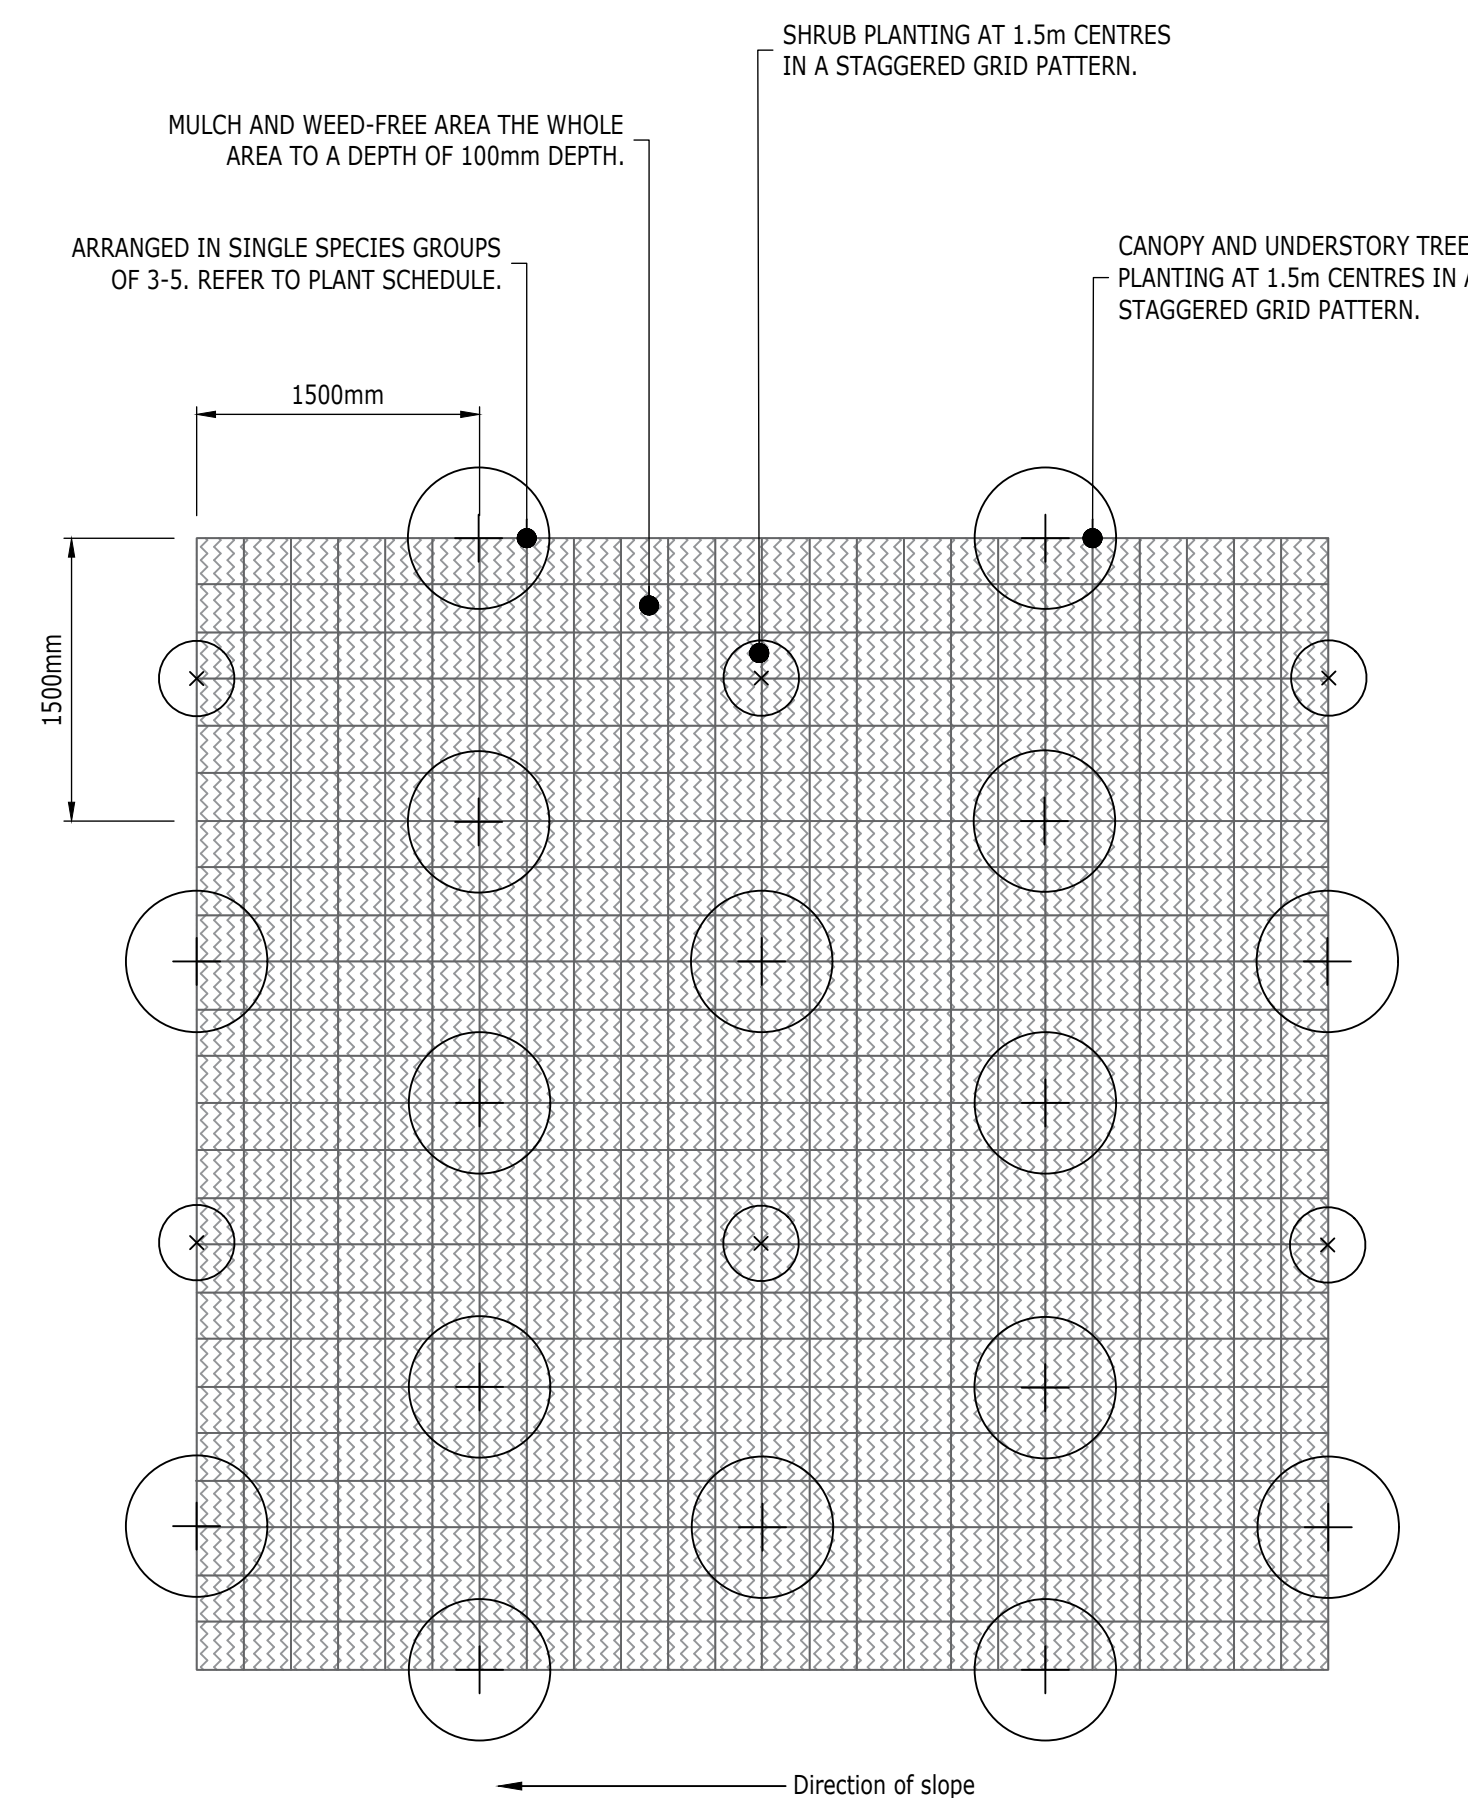

NOTE:

PLANTING PLAN SHOWN TO AID
CALCULATION OF NUMBERS AND
GENERAL PLACEMENT OF PLANTS
HOWEVER AVOID OVERALLY GEOMETRIC
AND GROUPING PLANTS.

SPECIES TREES & WHIPS & TRANSPLANTS TO BE PLANTED AT SINGULARLY OR IN GROUPS OF 3,5 AND 7 TO PROVIDE A NATURAL APPEARANCE THROUGHOUT THE WOODLAND AREA.

TREE & TRANSPLANT PLANTING TO BE SET OUT SO THAT OFF SET PLANTING DISTANCES AND GRID ARE HIDDEN BY SLIGHT VARIATION IN SETTING OUT TO PROVIDE A NATURAL APPEARANCE AND TO AVOID A GEOMETRIC LAYOUT.

PLANT LARGER TREES REASONABLY
EVENLY AMONGST THE TRANSPLANT
PLANTING HOWEVER AVOID OVER
GEOMETRIC SETTING OUT. AND ALSO
GROUP TREES OF SAME SPECIES
SINGULARLY OR IN GROUPS OF 3 AND 5.

19

WET WOODLAND PLANTING LAYOUT

PLAN SCALE - 1:40 @ A1 & 1:80 @ A3

NOTES

- FOR SPECIFICATION REFER TO: *Manual of Contract Documents for Highway Works, Series 3000 Landscape and Ecology, and associated Appendices.*
- THIS DRAWING IS TO BE READ IN CONJUNCTION WITH ALL OTHER DRAWINGS.
- FOR GENERAL ARRANGEMENT PLANS REFER TO DRAWINGS BSFS-RAMB-XX-DR-L No.3001 AND 3002.
- FOR PLANTING PLANS AND LOCATIONS REFER TO DRAWINGS BSFS-RAMB-XX-DR-L No.3011 AND 3012.
- FOR PLANTING SCHEDULE REFER TO DRAWING BSFS-RAMB-XX-DR-L-3013.

Rev	Description	Date	By Chk	App
P01	First Issue	17.05	SL LG	TM
P02	Amendments from first review	04.06	SL AB	TM
P03	Amendments from WBC comments	14.10	SL LG	TM
P04	Council comments	03.12.24	SL LG	TM

BARKHAM_SOLAR_FARM



tel 020 7631 5291 fax 020 7323 4645 london@ramboll.co.uk
www.ramboll.co.uk

LANDSCAPE DETAILS

SHEET_5_OF_9

Scale: AS_SHOWN	Date: 03/12/2024	Drawn: SCL	Checked: TM
Drawing No.: BFSF-RAMB-XX-DR-L-3025			Rev: P04