
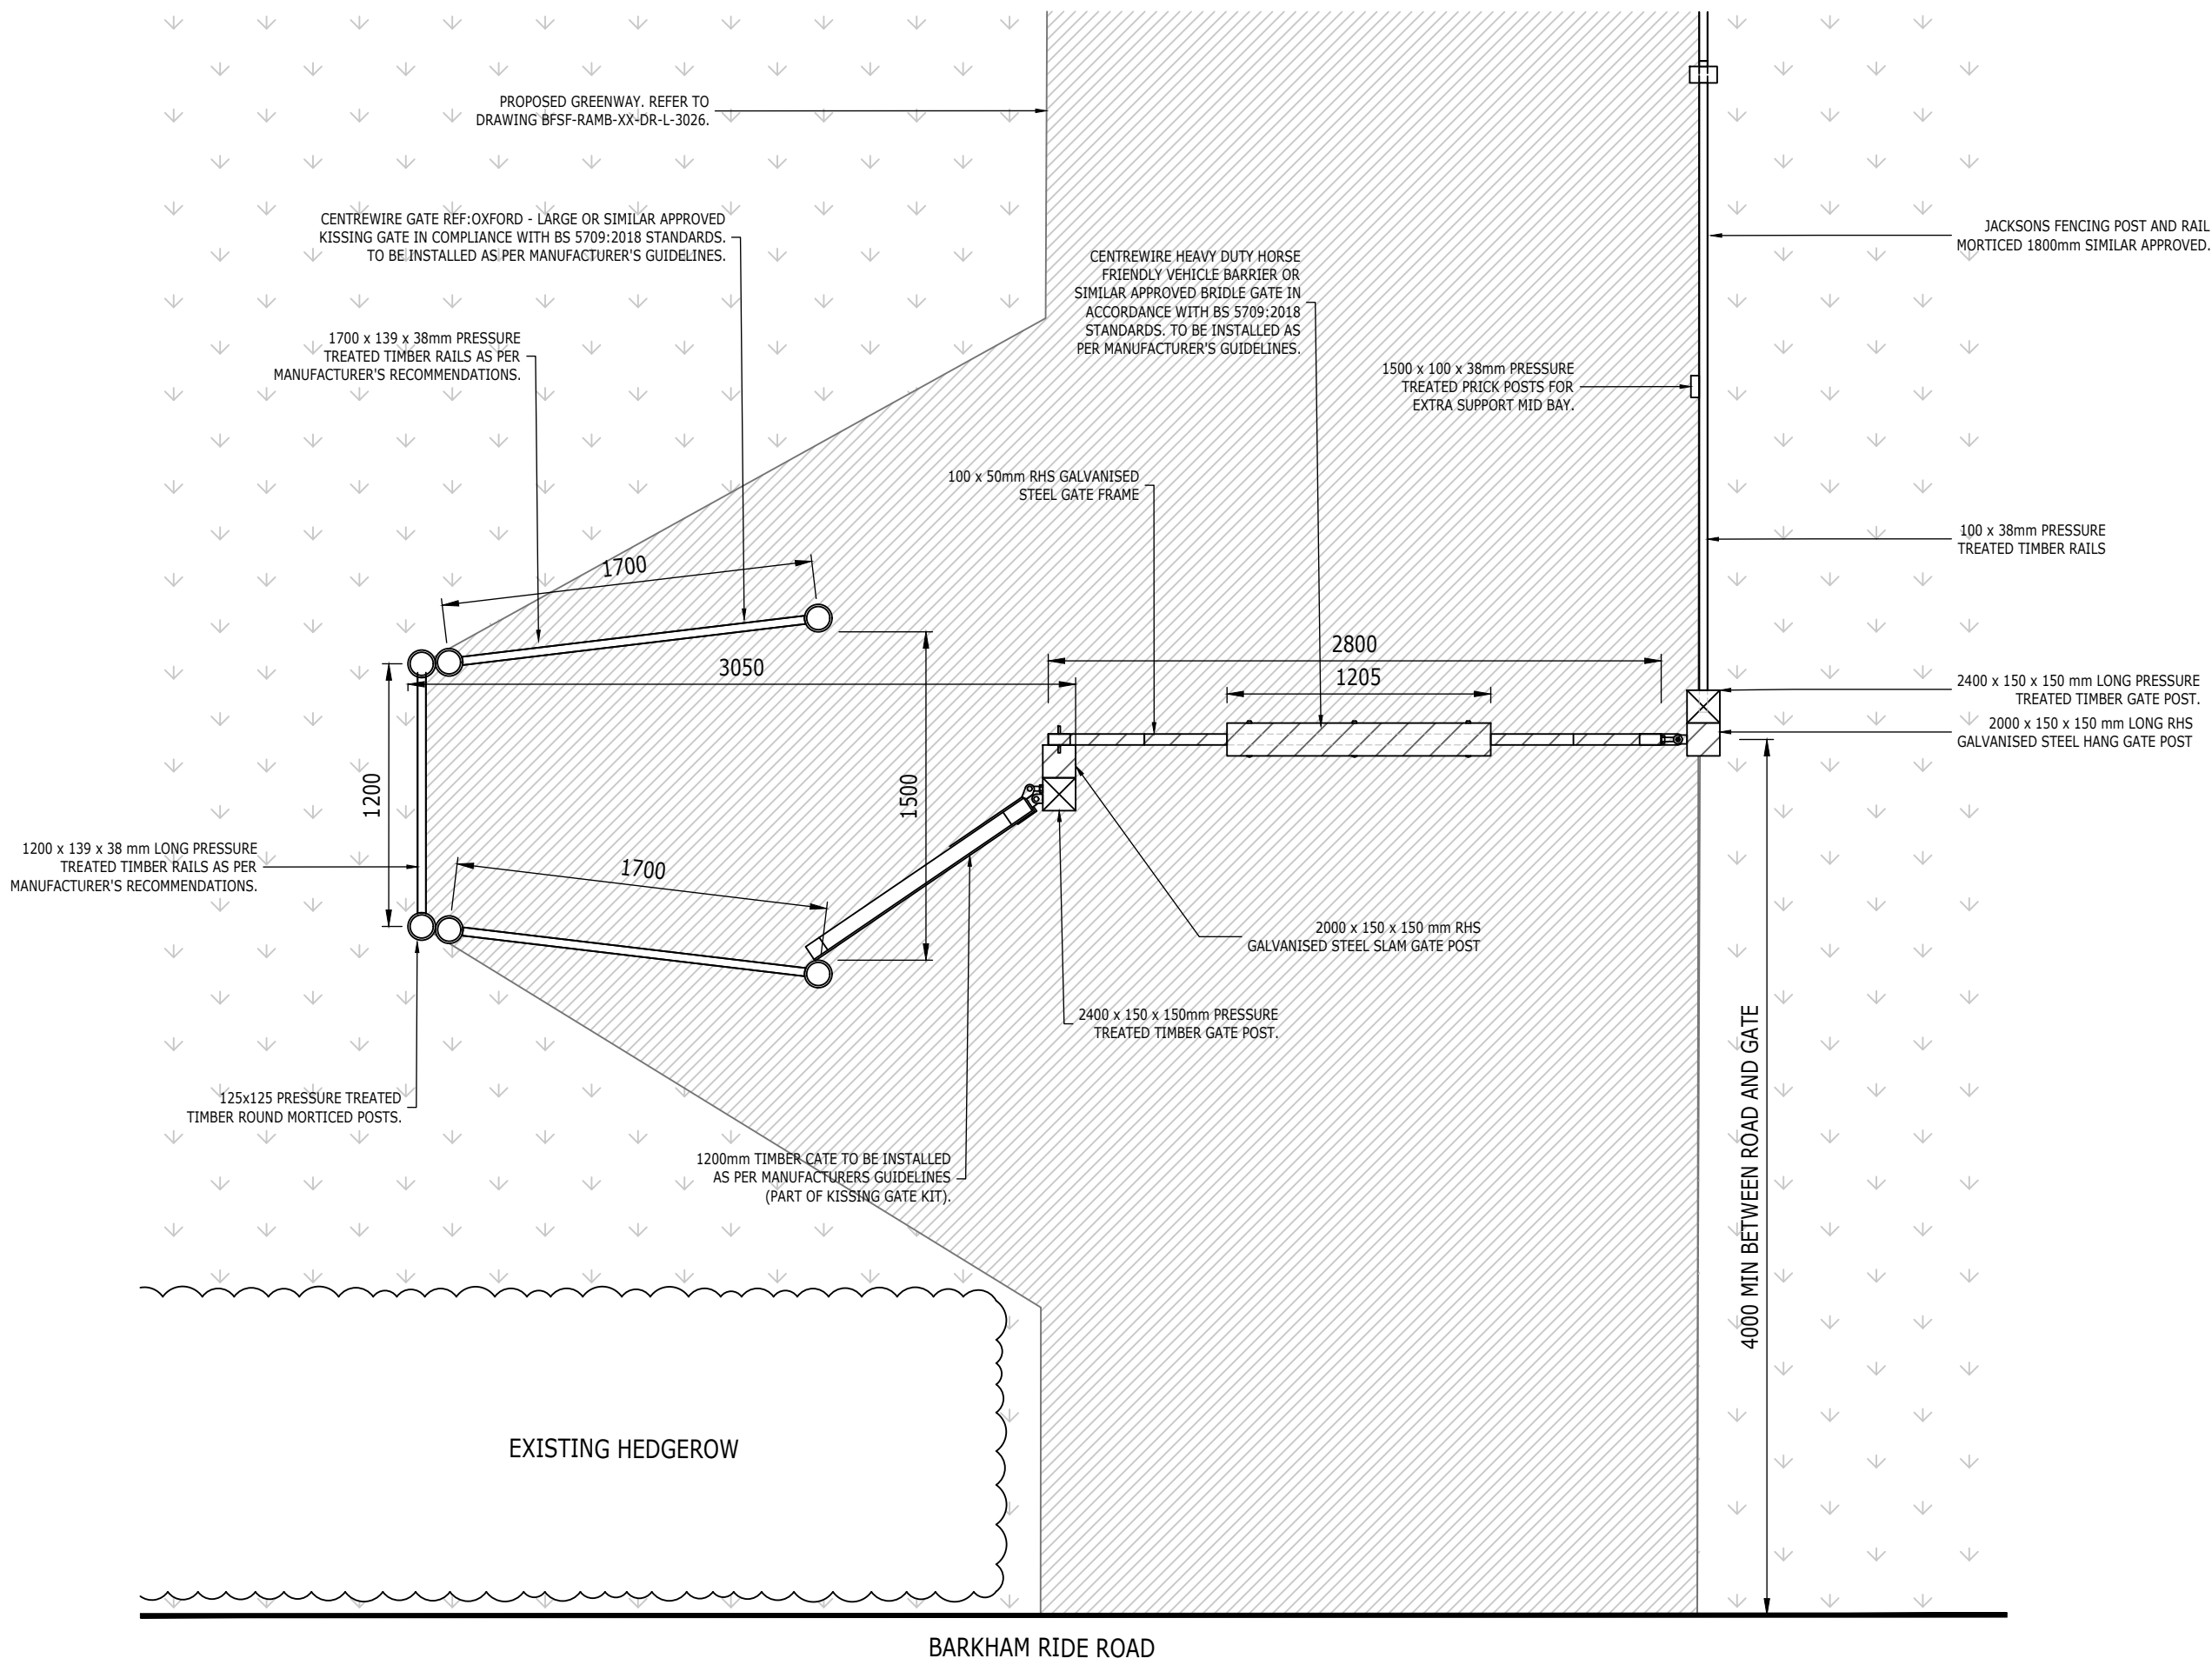


NOTE:
KISSING GATE AND 'HORSE JUMPING GATE'
LAYOUT TO MATCH EXISTING GREENWAY
ENTRANCE OFF COMMONFIELD LANE,
WOKINGHAM.

FINAL DESIGN TO BE AGREED WITH
HIGHWAYS AND WOKINGHAM COUNCIL.

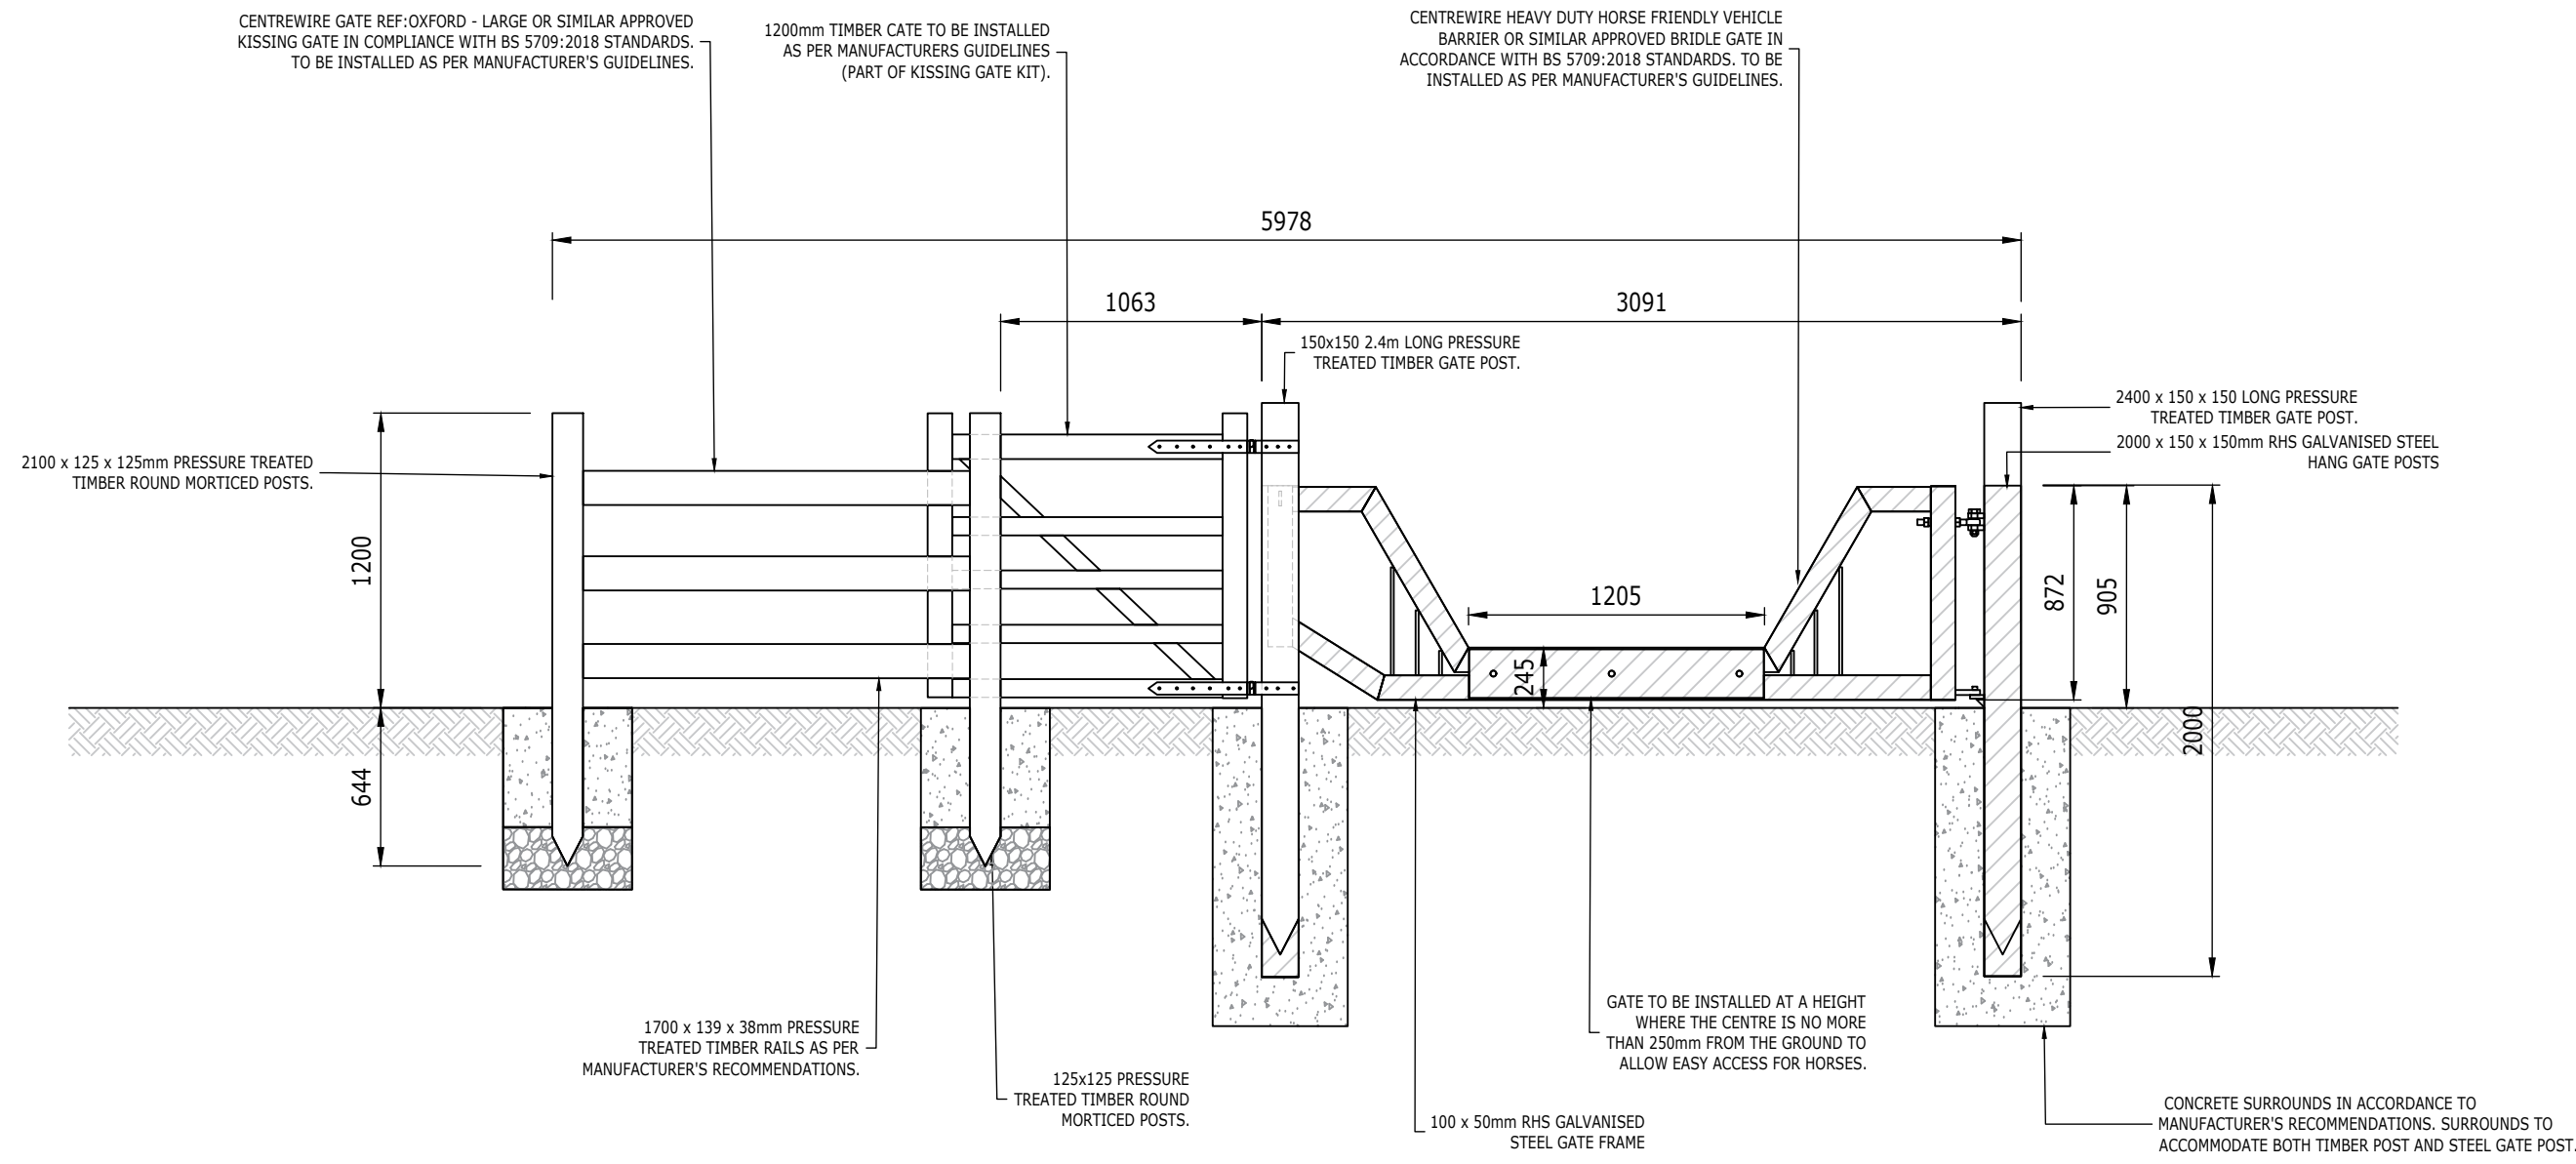

- NOTES:
- DO NOT SCALE FROM THIS DRAWING.
 - DRAWING TO BE READ IN CONJUNCTION WITH ALL OTHER DRAWINGS.
 - FINAL LOCATION OF GATE AND FENCING TO BE DETERMINED BY ENGINEER ON SITE.
 - FENCING AND GATE SUPPLIER TO BE APPROVED BY ENGINEER BEFORE ORDERING.
 - GATES, FENCING AND POSTS TO BE INSTALLED IN ACCORDANCE WITH MANUFACTURERS SPECIFICATIONS.
 - FOR GENERAL ARRANGEMENT PLANS REFER TO DRAWINGS BSFS-RAMB-XX-DR-L 3001 AND 3002.
 - GALVANISED STEEL TO BS EN 150146. ANY DAMAGE TO THE GALVANISED FINISH TO BE MADE GOOD WITH ZINC RICH PAINT OF A LEAST EQUAL THICKNESS TO THE GALVANISING ALL TO BS EN 12944:1998.
 - SURFACING TO BE MADE GOOD AROUND FENCE/GATE FOOTINGS TO MATCH SURROUNDING PATH AND TO PREVENT PONDING.
 - PROPOSED DESIGN TO TIE IN WITH EXISTING FENCES.

27


HORSE JUMP & KISSING GATE GREENWAY ENTRANCE
ELEVATION DETAIL

SCALE - 1:30 @ A1 & 1:60 @ A3

28

HORSE JUMP & KISSING GATE GREENWAY ENTRANCE
PLAN DETAIL

SCALE - 1:30 @ A1 & 1:60 @ A3

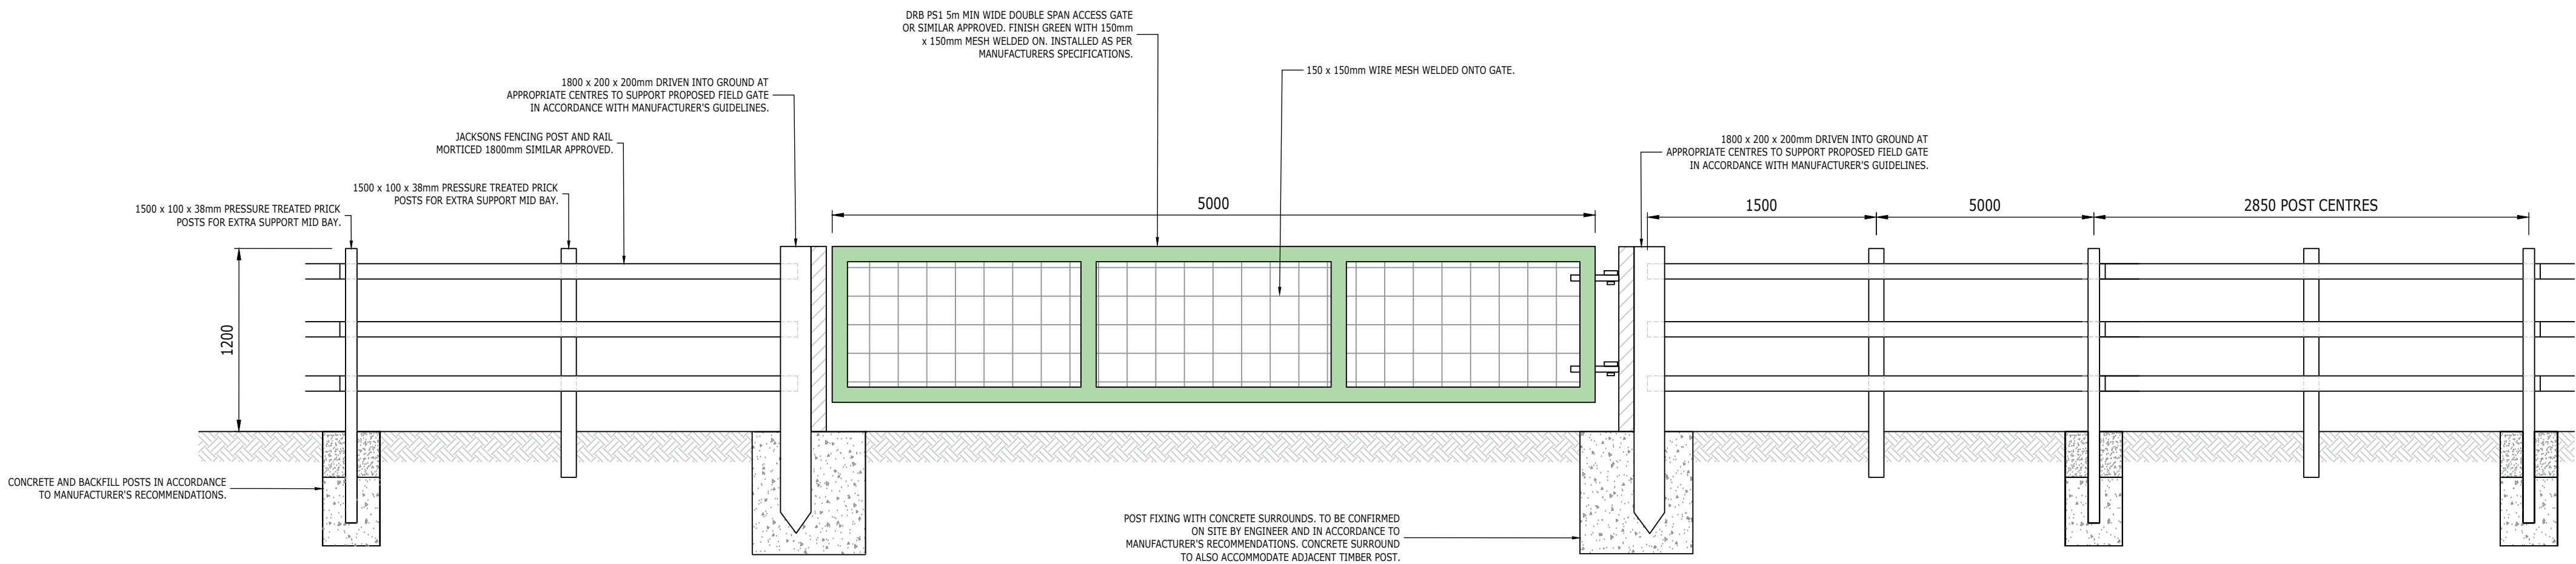

29

INTERNAL ACCESSWAY GATE
ELEVATION DETAIL

SCALE - 1:30 @ A1 & 1:60 @ A3

Rev	Description	Date	By SL	Chk LG	App
P01	First Issue	17.05	SL	LG	TM
P02	Amendments from first review	04.06	SL	AB	TM
P03	Amendments from WBC comments	14.10	SL	LG	TM
P04	Council comments	03.12.24	SL	LG	TM

BARKHAM_SOLAR_FARM

RAMBOLL

tel 020 7631 5291 fax 020 7323 4645 london@ramboll.co.uk
www.ramboll.co.uk

LANDSCAPE_DETAILS
SHEET_7_OF_9

Scale: AS_SHOWN	Date: 03/12/2024	Drawn: SCL	Checked: TM
Drawing No.: BFSF-RAMB-XX-DR-L-3027	Rev: P04		