



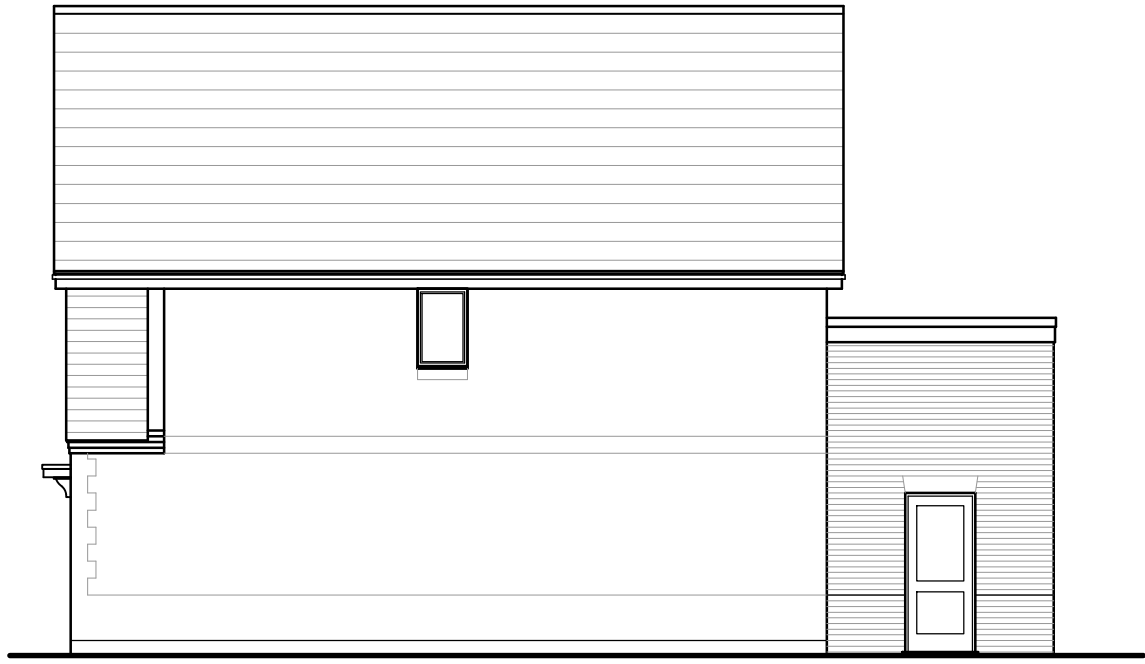

D	Windows amended to new outbuilding	06.07.26
C	New door and window amended	02.06.26
B	Rainwater pipes amended	13.05.26
A	Ground levels amended	30.01.26
No.	Revision	Date

Project Proposed single storey side extension 11, Mayflower Meadow, Spencers Wood, RG7 1YD Drawing Title Proposed Elevations	Project No AL 01695	Drg No 05	Rev D
	Scale 1:100 @ A3	Drawn by CG	
	Date Aug 2025		

Rowan Lodge Φ Southend Road Φ Southend Bradfield Φ RG7 6ES
tel: 0118 9745100 Φ e-mail: enquiries@archytas.co.uk
Architectural Design Services Φ Planning Φ Building Design Φ Surveying
New Build Φ Extensions Φ Residential and Commercial Φ Listed Buildings

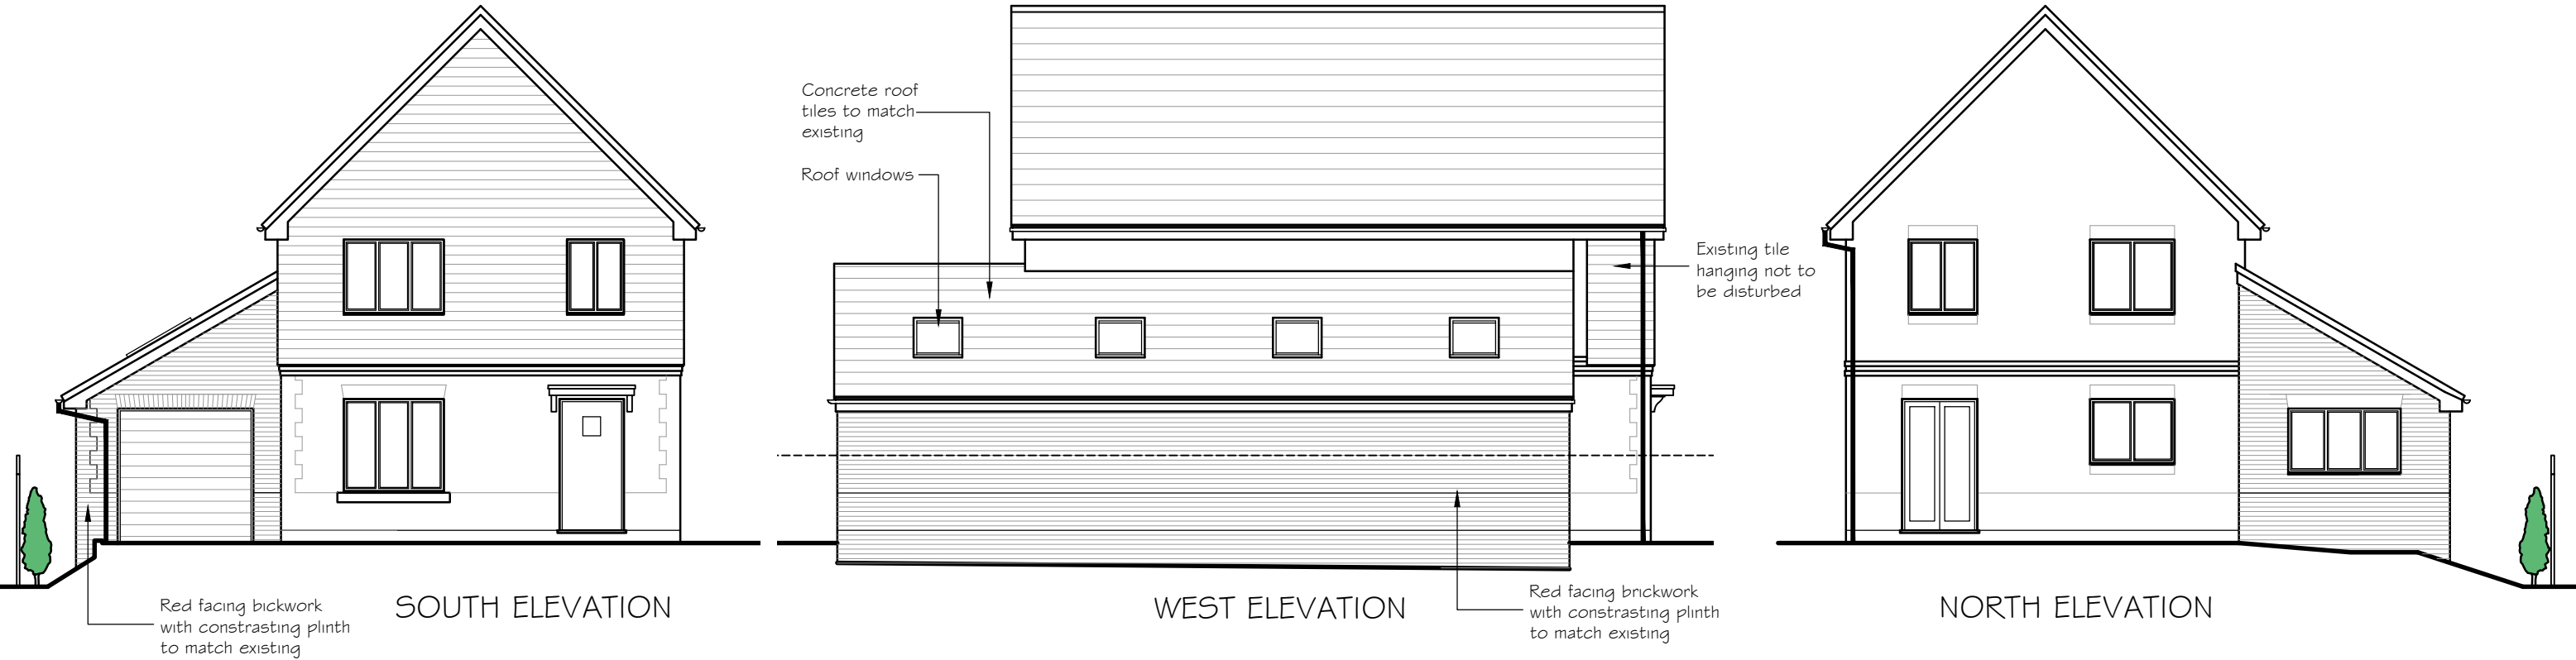