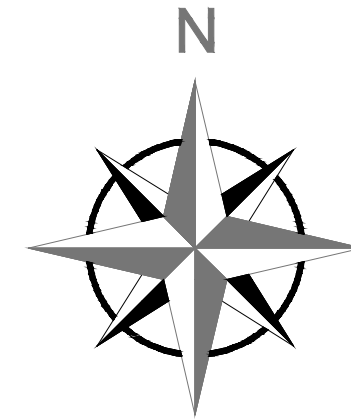
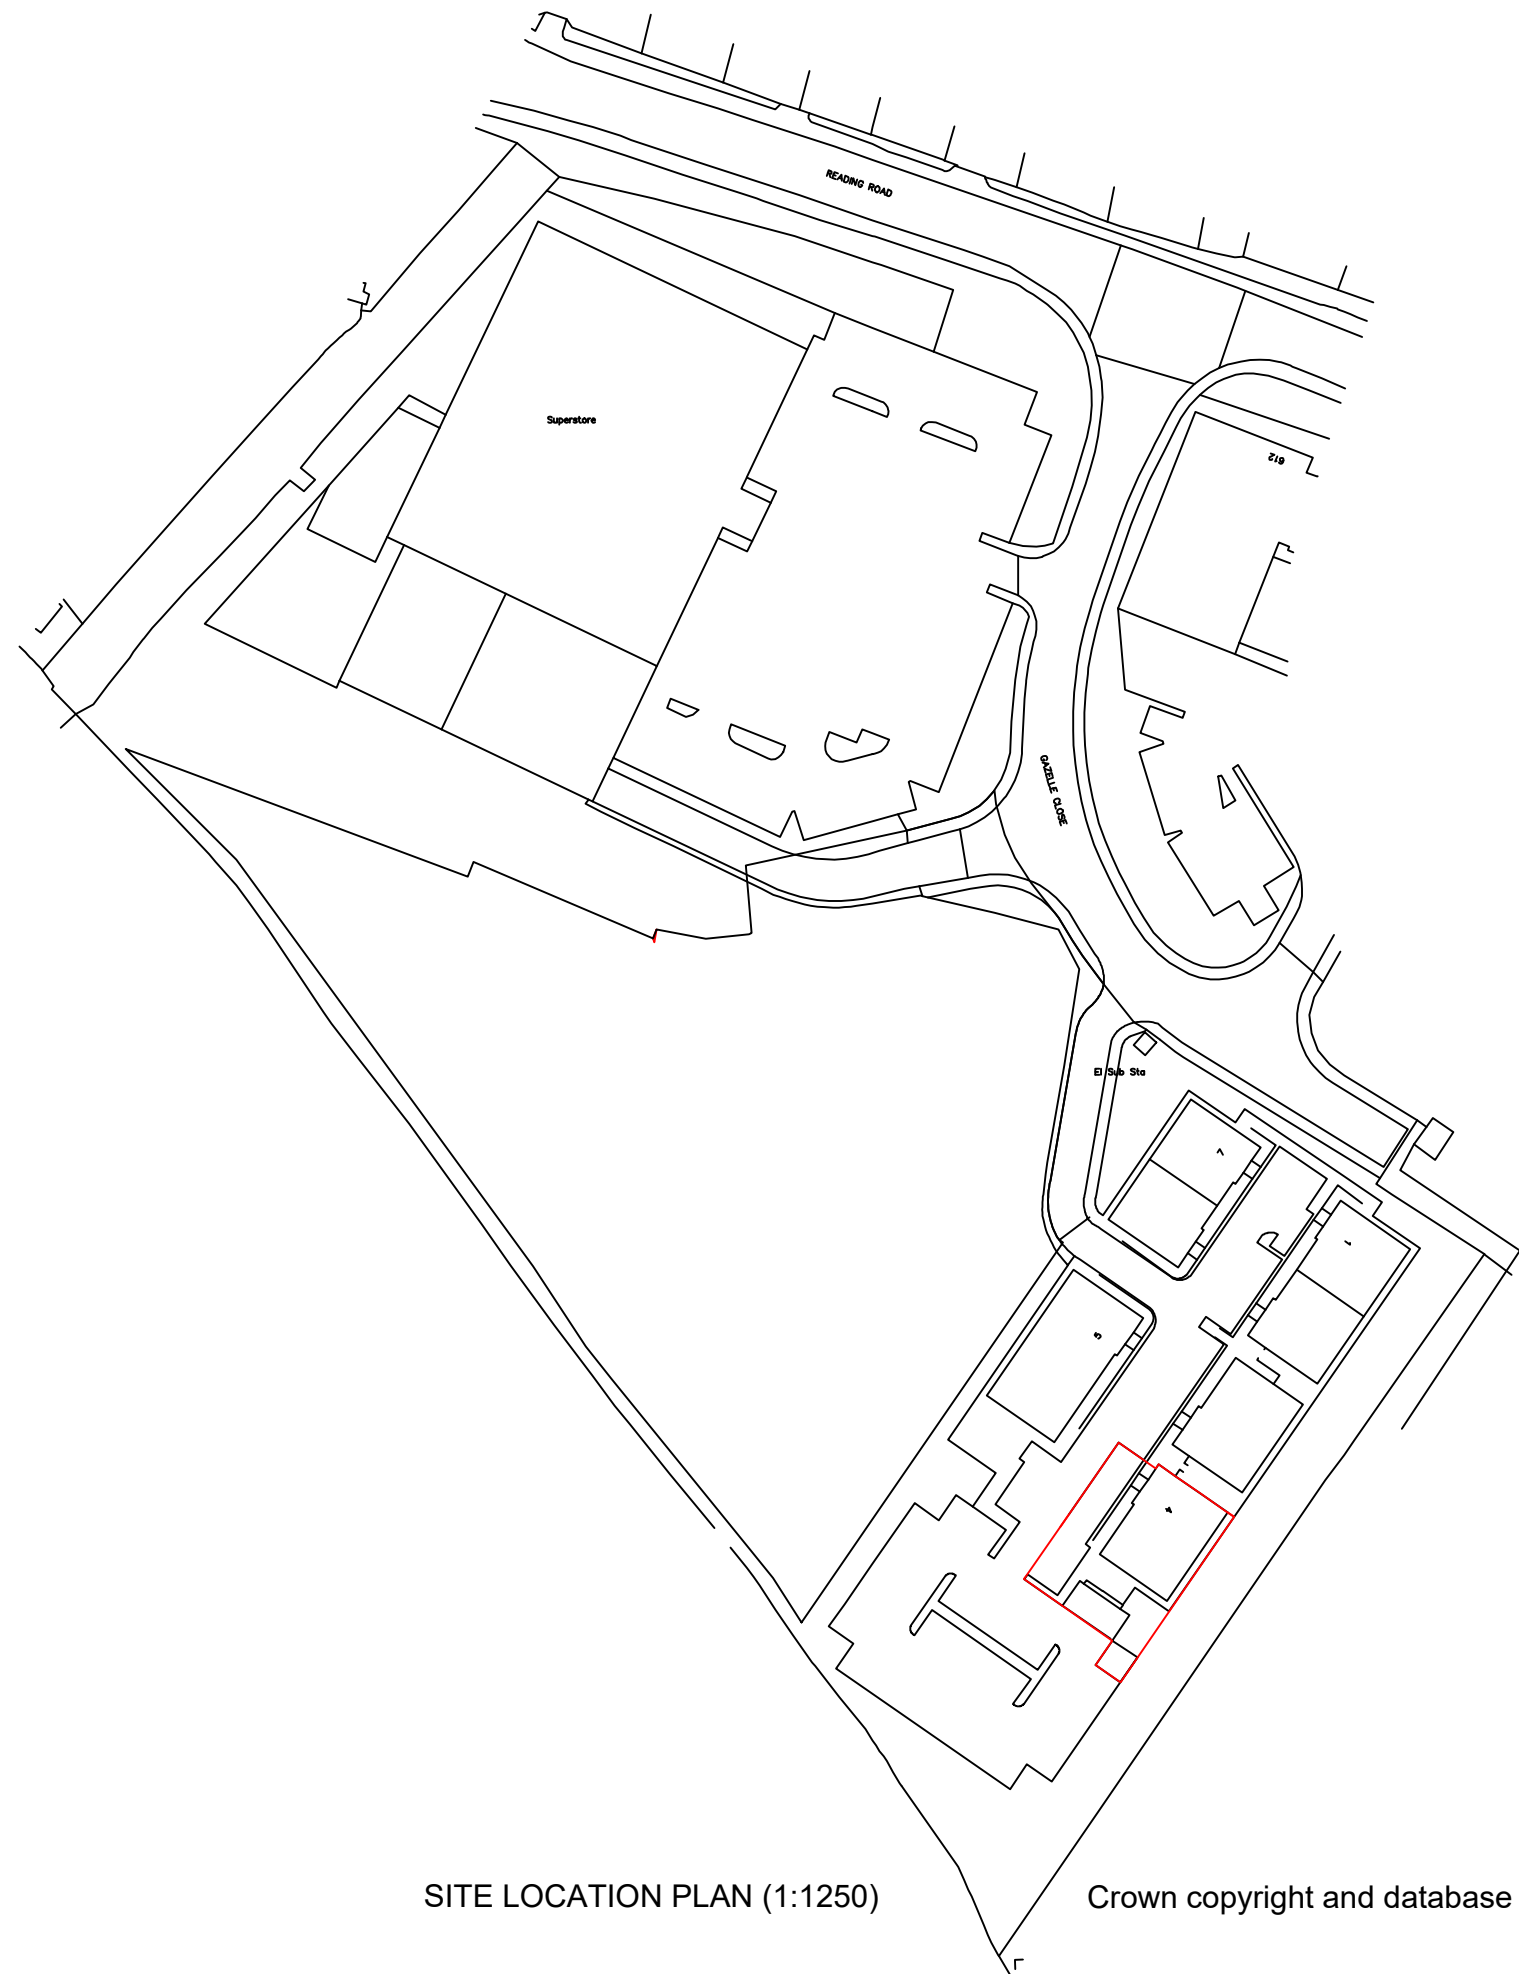


SITE LOCATION PLAN (1:1250)

Crown copyright and database rights 2019 OS 100047474

M C S DESIGN Architectural Services Millennium Creative Services Design RIVENDELL, 8A PRIORY LANE, BRACKNELL, RG42 2JU mob: 07989319224 tel: 0333 006 5529 fax: 0333 006 5529	
client: MR. YAQOOB CHAUDHARY	
site: 4 Winnersh Fields, Gazelle Close, Winnersh, RG41 5QS	
project: CHANGE OF USE FROM OFFICE TO AN ISLAMIC EDUCATION AND CULTURE COMMUNITY CENTRE	
title: SITE LOCATION PLAN	
status: FULL PLANNING APPLICATION	
drawing number: CHAUDHARY/PLAN/006	
scale: 1:1250 @ A3	drawn Kaleem Janjua B.Arch.
date: 12th March 2025	revision