




Elevation 4 - North West
1 : 100



Elevation 5 - North West Sectional Elevation
1 : 100




Elevation 6 - South East Sectional Elevation
1 : 100

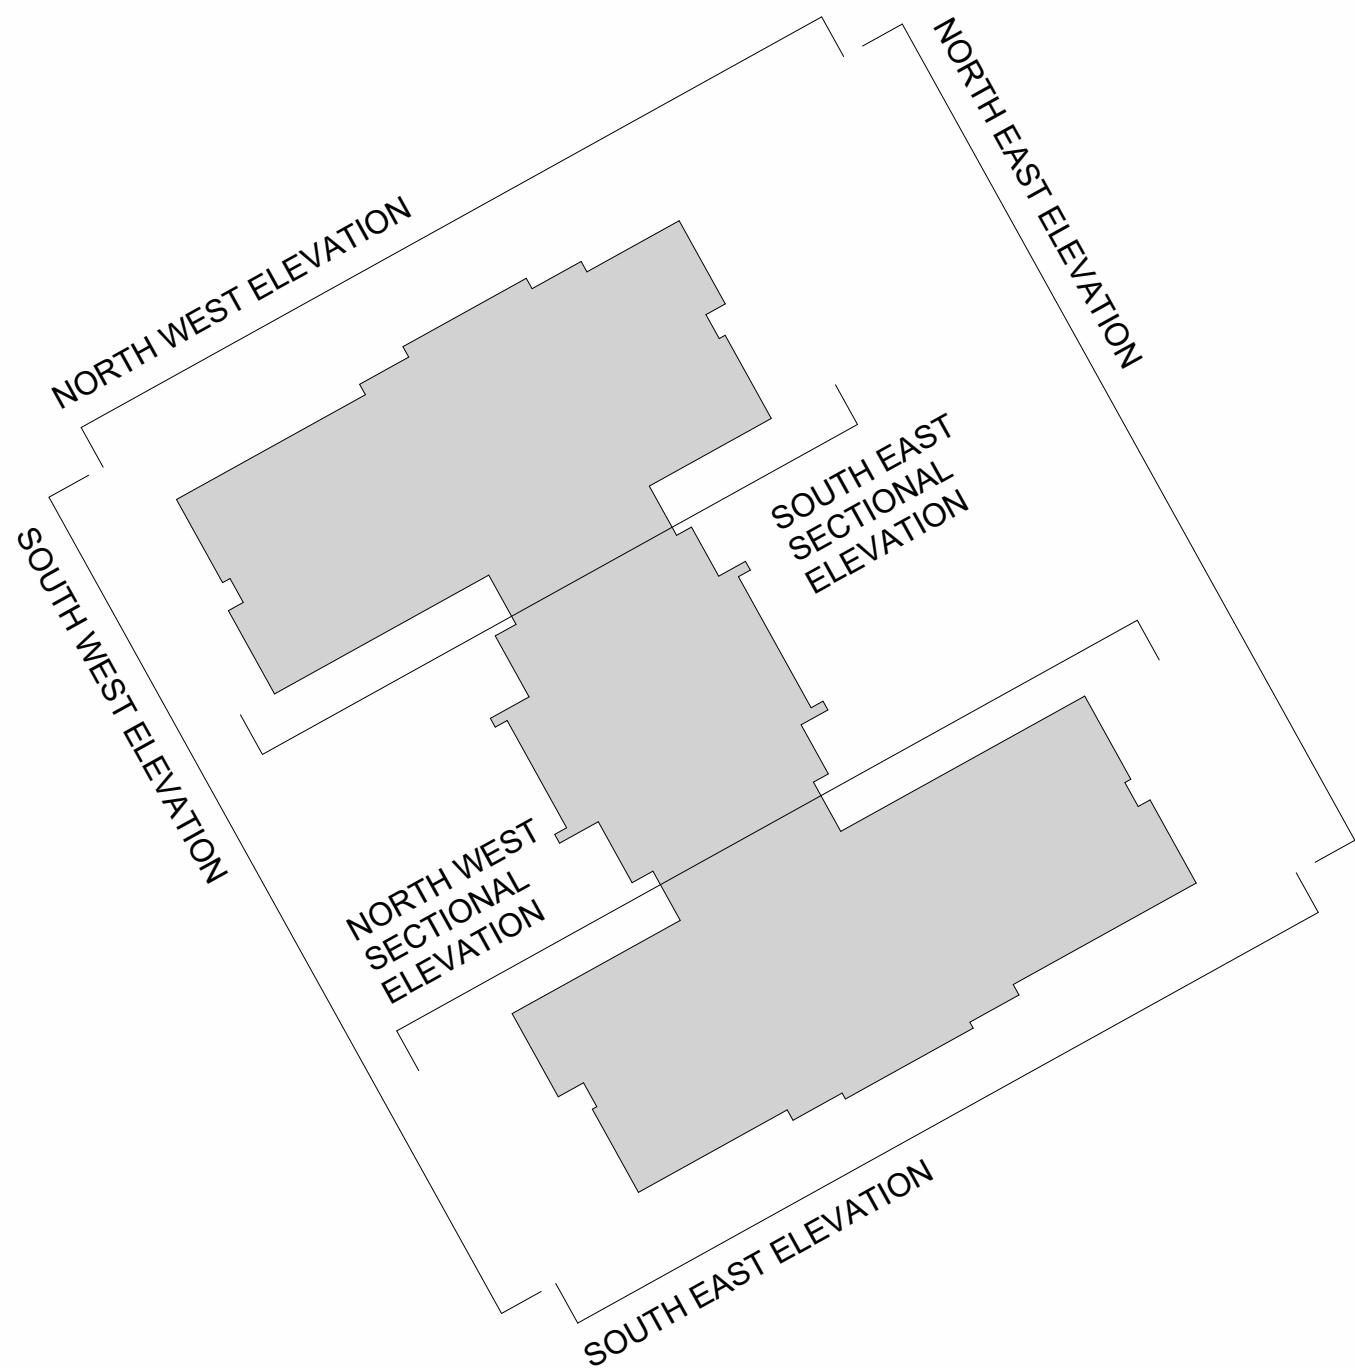

Materials Key:

- ① Primary Red Brick - Red multi or similar

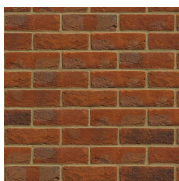

- ② Vertical Cladding - Colour: Black Hardie plank or similar



- ③ Roof Tile - Red concrete tile - or similar



- ④ UPVC Windows & Patio Doors Only - Colour: Black



- ⑤ Aluminium External Doors - Colour: Black



- ⑥ UPVC Rainwater Gutters & Downpipes - Colour: Black



- ⑦ Beaumaris Woodstone Bat Box – Black, location indicated on elevation as the following symbol for clarity



VISUAL SCALE 1:100

REV	DESCRIPTION	BY	DATE
D	Windows omitted / moved / additional windows added, all as clouded. (As instructed by client)	JSN	18.02.26
C	Building Floor to Floor height reduced from 3300mm to 3150mm to reduce overall height of building by 300mm. Roof ridge height further reduced to 'links' between building wings & curtain walling added to create 'glass link' to break up elevations. Cycle store relocated	JSN	17.12.25
B	Issued for Planning submission	JSN	28.04.25
A	Updated to suit client comments	JSN	24.04.25



RM Design Group
Unit 16 Esrick Business Park
York
North Yorkshire
YO19 6FD
rmdesigngroup.co.uk
info@rmdesigngroup.co.uk
01904 233 539

NOTE:

THIS DRAWING IS TO BE READ IN CONJUNCTION WITH ALL RELATED DESIGN TEAM AND SUB-CONSULTANT INFORMATION AND DOES NOT RELIEVE ANY PARTY OF COMPLIANCE WITH ANY APPLICABLE CODE OR LAW WHICH MAY HAVE PRIORITY OVER THIS DRAWING.

ALL DIMENSIONS TO BE VERIFIED ON SITE PRIOR TO THE COMMENCEMENT OF ANY WORK OR THE PRODUCTION OF ANY SHOP DRAWING. ALL DISCREPANCIES TO BE REPORTED TO RM DESIGN GROUP.

THIS DRAWING IS COPYRIGHT © OF RM DESIGN GROUP LIMITED.

CLIENT

Propco (Wokingham) Ltd

PROJECT

Wokingham

DRAWING TITLE

Proposed Elevations - Sheet 2

DRAWING STATUS

PLANNING

SCALE AT A1: As indicated	DATE: 24.02.25	DRAWN: JSN	CHECKED: RM
PROJECT NO: B01-11	DRAWING NO.: 06	REVISION: D	