

© This drawing is copyright and is not be reproduced or disclosed to third parties without hparchitectures prior permission.

Do not scale from this drawing, other than for Local Authority Planning purposes.

This drawing is to be read in conjunction with all relevant consultants, specialist manufacturers drawings and specifications.


Any discrepancies in dimensions or details on or between these drawings should be drawn to our attention.

All dimensions are in millimetres unless noted otherwise.

Any surveyed information incorporated within this drawing cannot be guaranteed as accurate unless confirmed by fixed dimension.




Section A-A

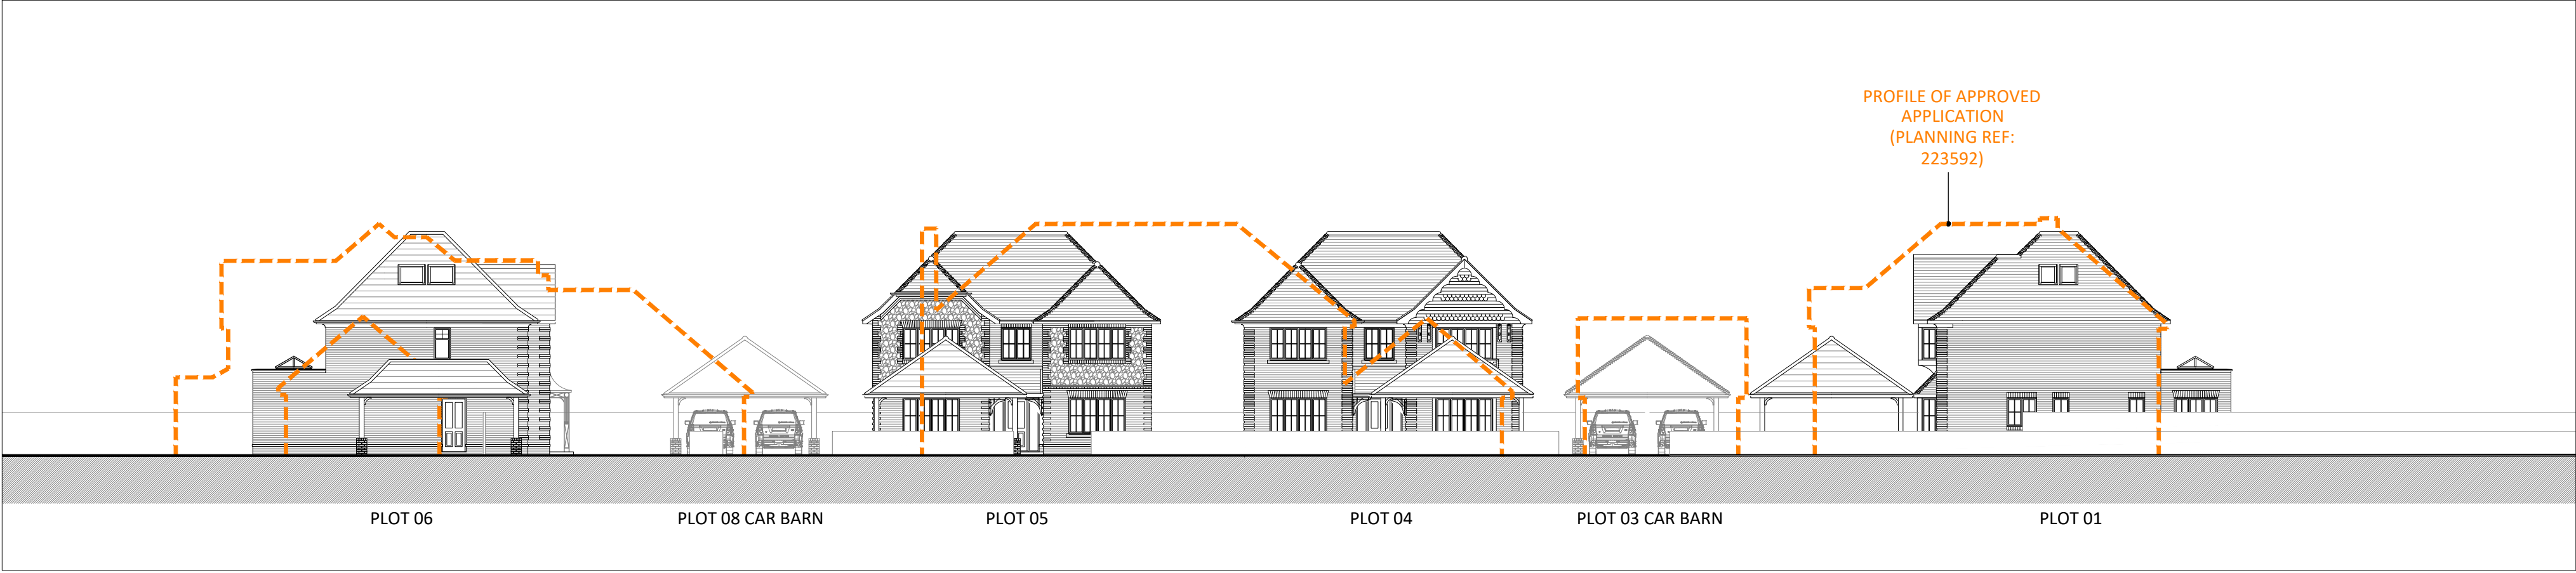

Section B-B




Section C-C

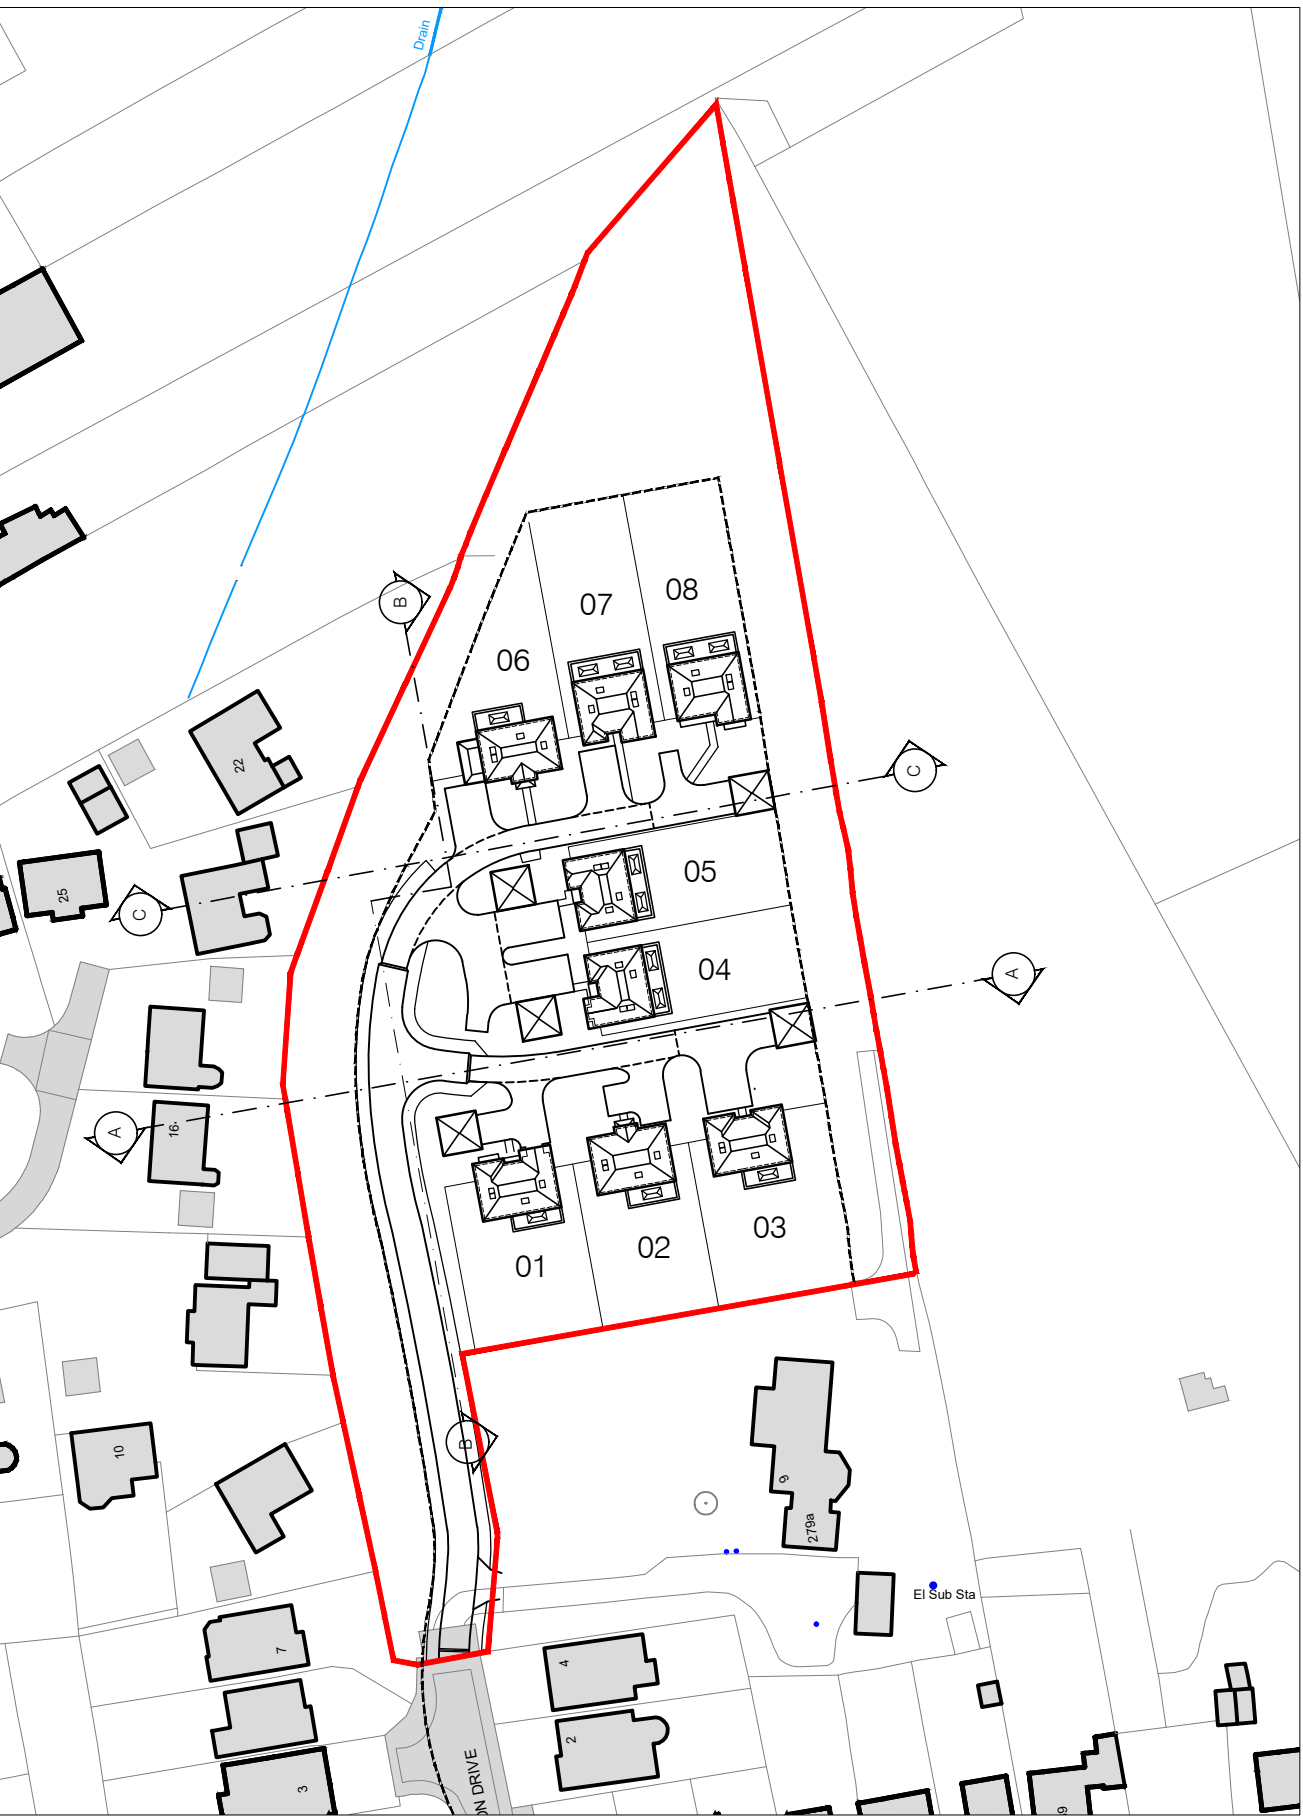

|     |          |                                                          |     |
|-----|----------|----------------------------------------------------------|-----|
|     |          |                                                          |     |
| P5  | 14.01.26 | ISSUED FOR THE NON MATERIAL AMENDMENET APPLICATION.      | GJD |
| P4  | 29.07.25 | AMENDED TO ACCORD WITH CARN BARNs & PLOTS 4, 5, 7 - S73. | GJD |
| P3  | 09.09.24 | AMENDED TO ACCORD WITH REVISED PLOT 01.                  | GJD |
| P2  | 20.02.24 | SECTION C-C - P6 CAR BARN REMOVED. DRIVE ADJUSTED        | GJD |
| P1  | 28.11.23 | ISSUED FOR PLANNING.                                     | GJD |
| Rev | Date     | Description                                              | By  |

PLANNING

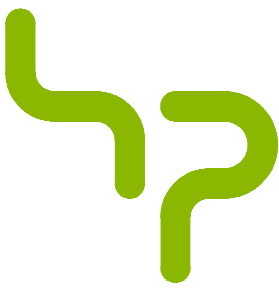

hparchitecture.co.uk / 01344 752 271  
Manhattan House, 140 High Street, Crowthorne, Berkshire RG45 7AY


Client  
**PALATINE HOMES**

Project  
**LAND AT JOHNSON DRIVE  
FINCHAMPSTEAD, BERKSHIRE**

Drawing  
**PROPOSED STREET SCENES**

|          |          |          |            |
|----------|----------|----------|------------|
| Scale    | Date     | Drawn By | Checked By |
| 1:200@A1 | 01.09.23 | GJD      | SS         |

|               |             |           |
|---------------|-------------|-----------|
| Project No.   | Drawing No. | Revision  |
| <b>23.405</b> | <b>220</b>  | <b>P5</b> |

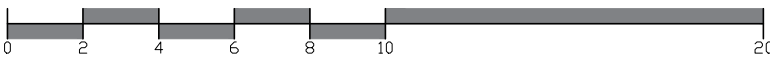

STREET SCENES