



4423 X-KF 15 SALCOMBE DRIVE, EARLEY, READING

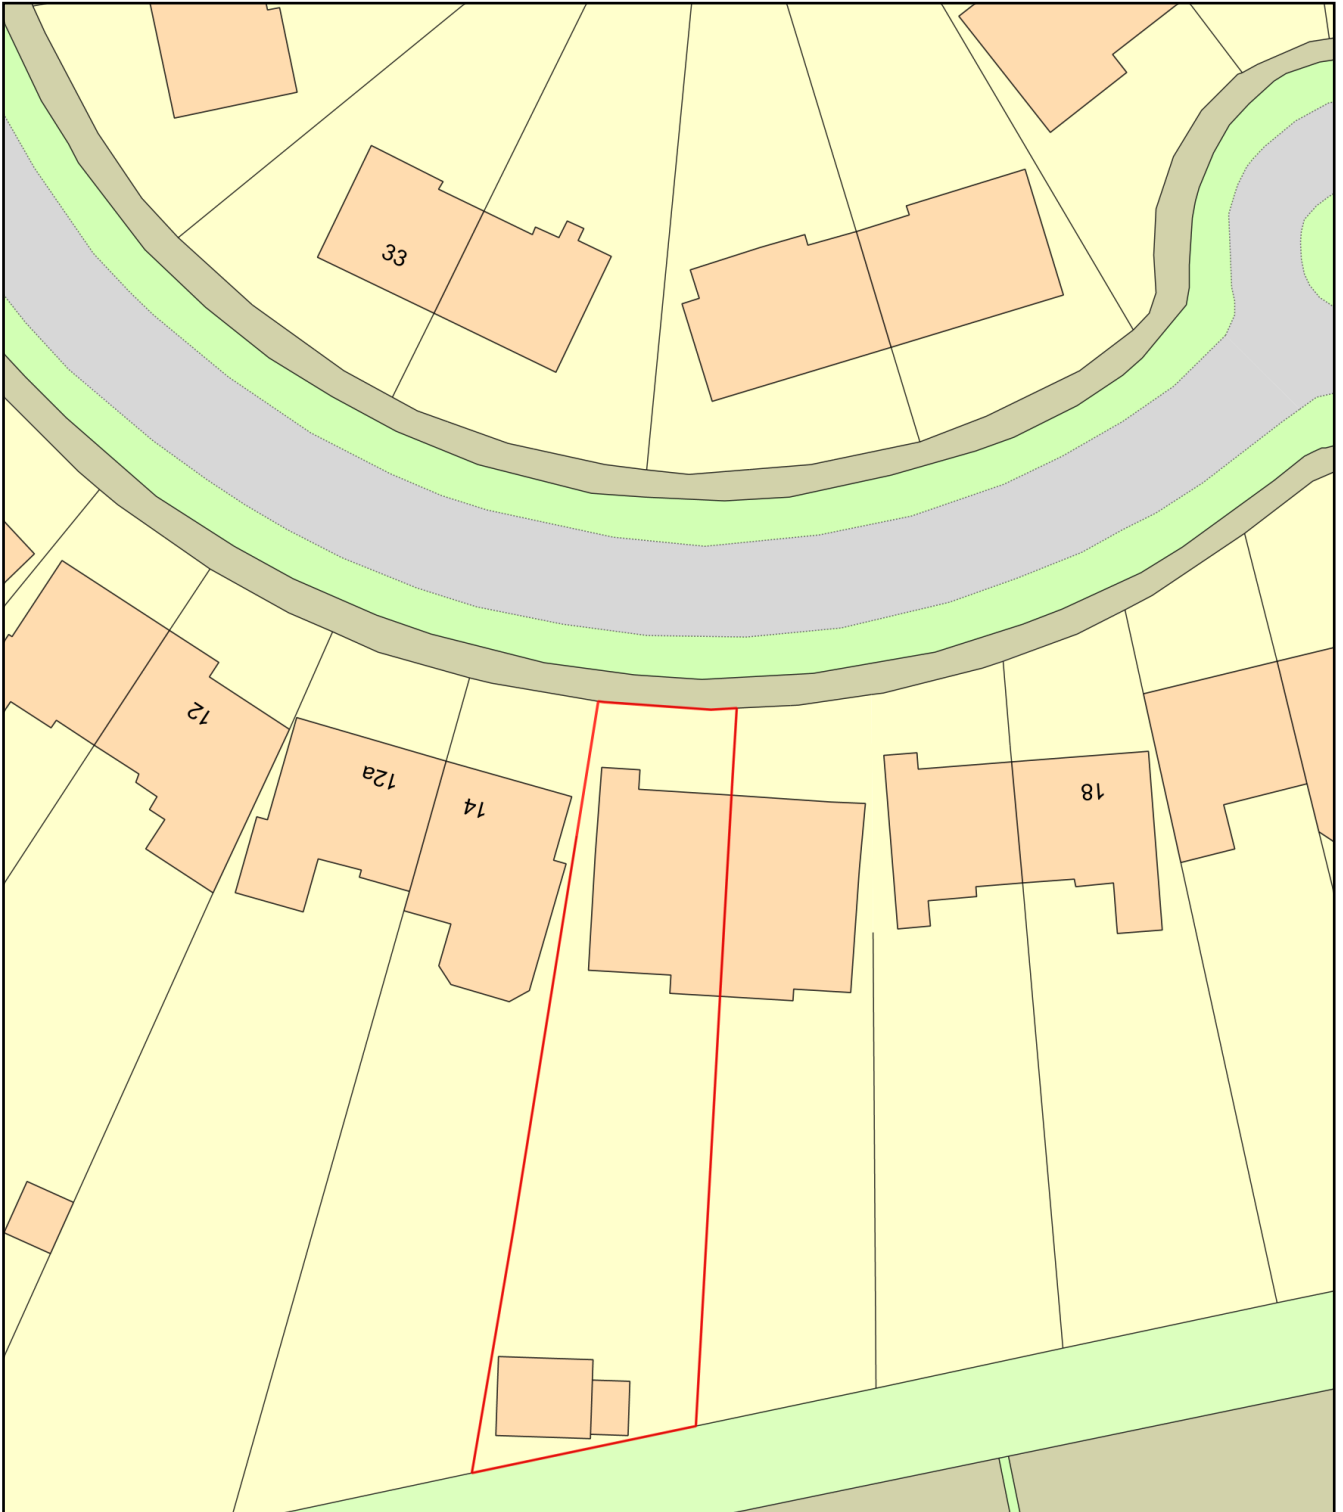

0 20
Metres

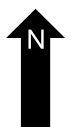

Plan Produced for: KYRIAKOS FIAKKAS

Date Produced: 05 May 2026

Plan Reference Number: TQRQM26125093636177

Scale: 1:500 @ A4