



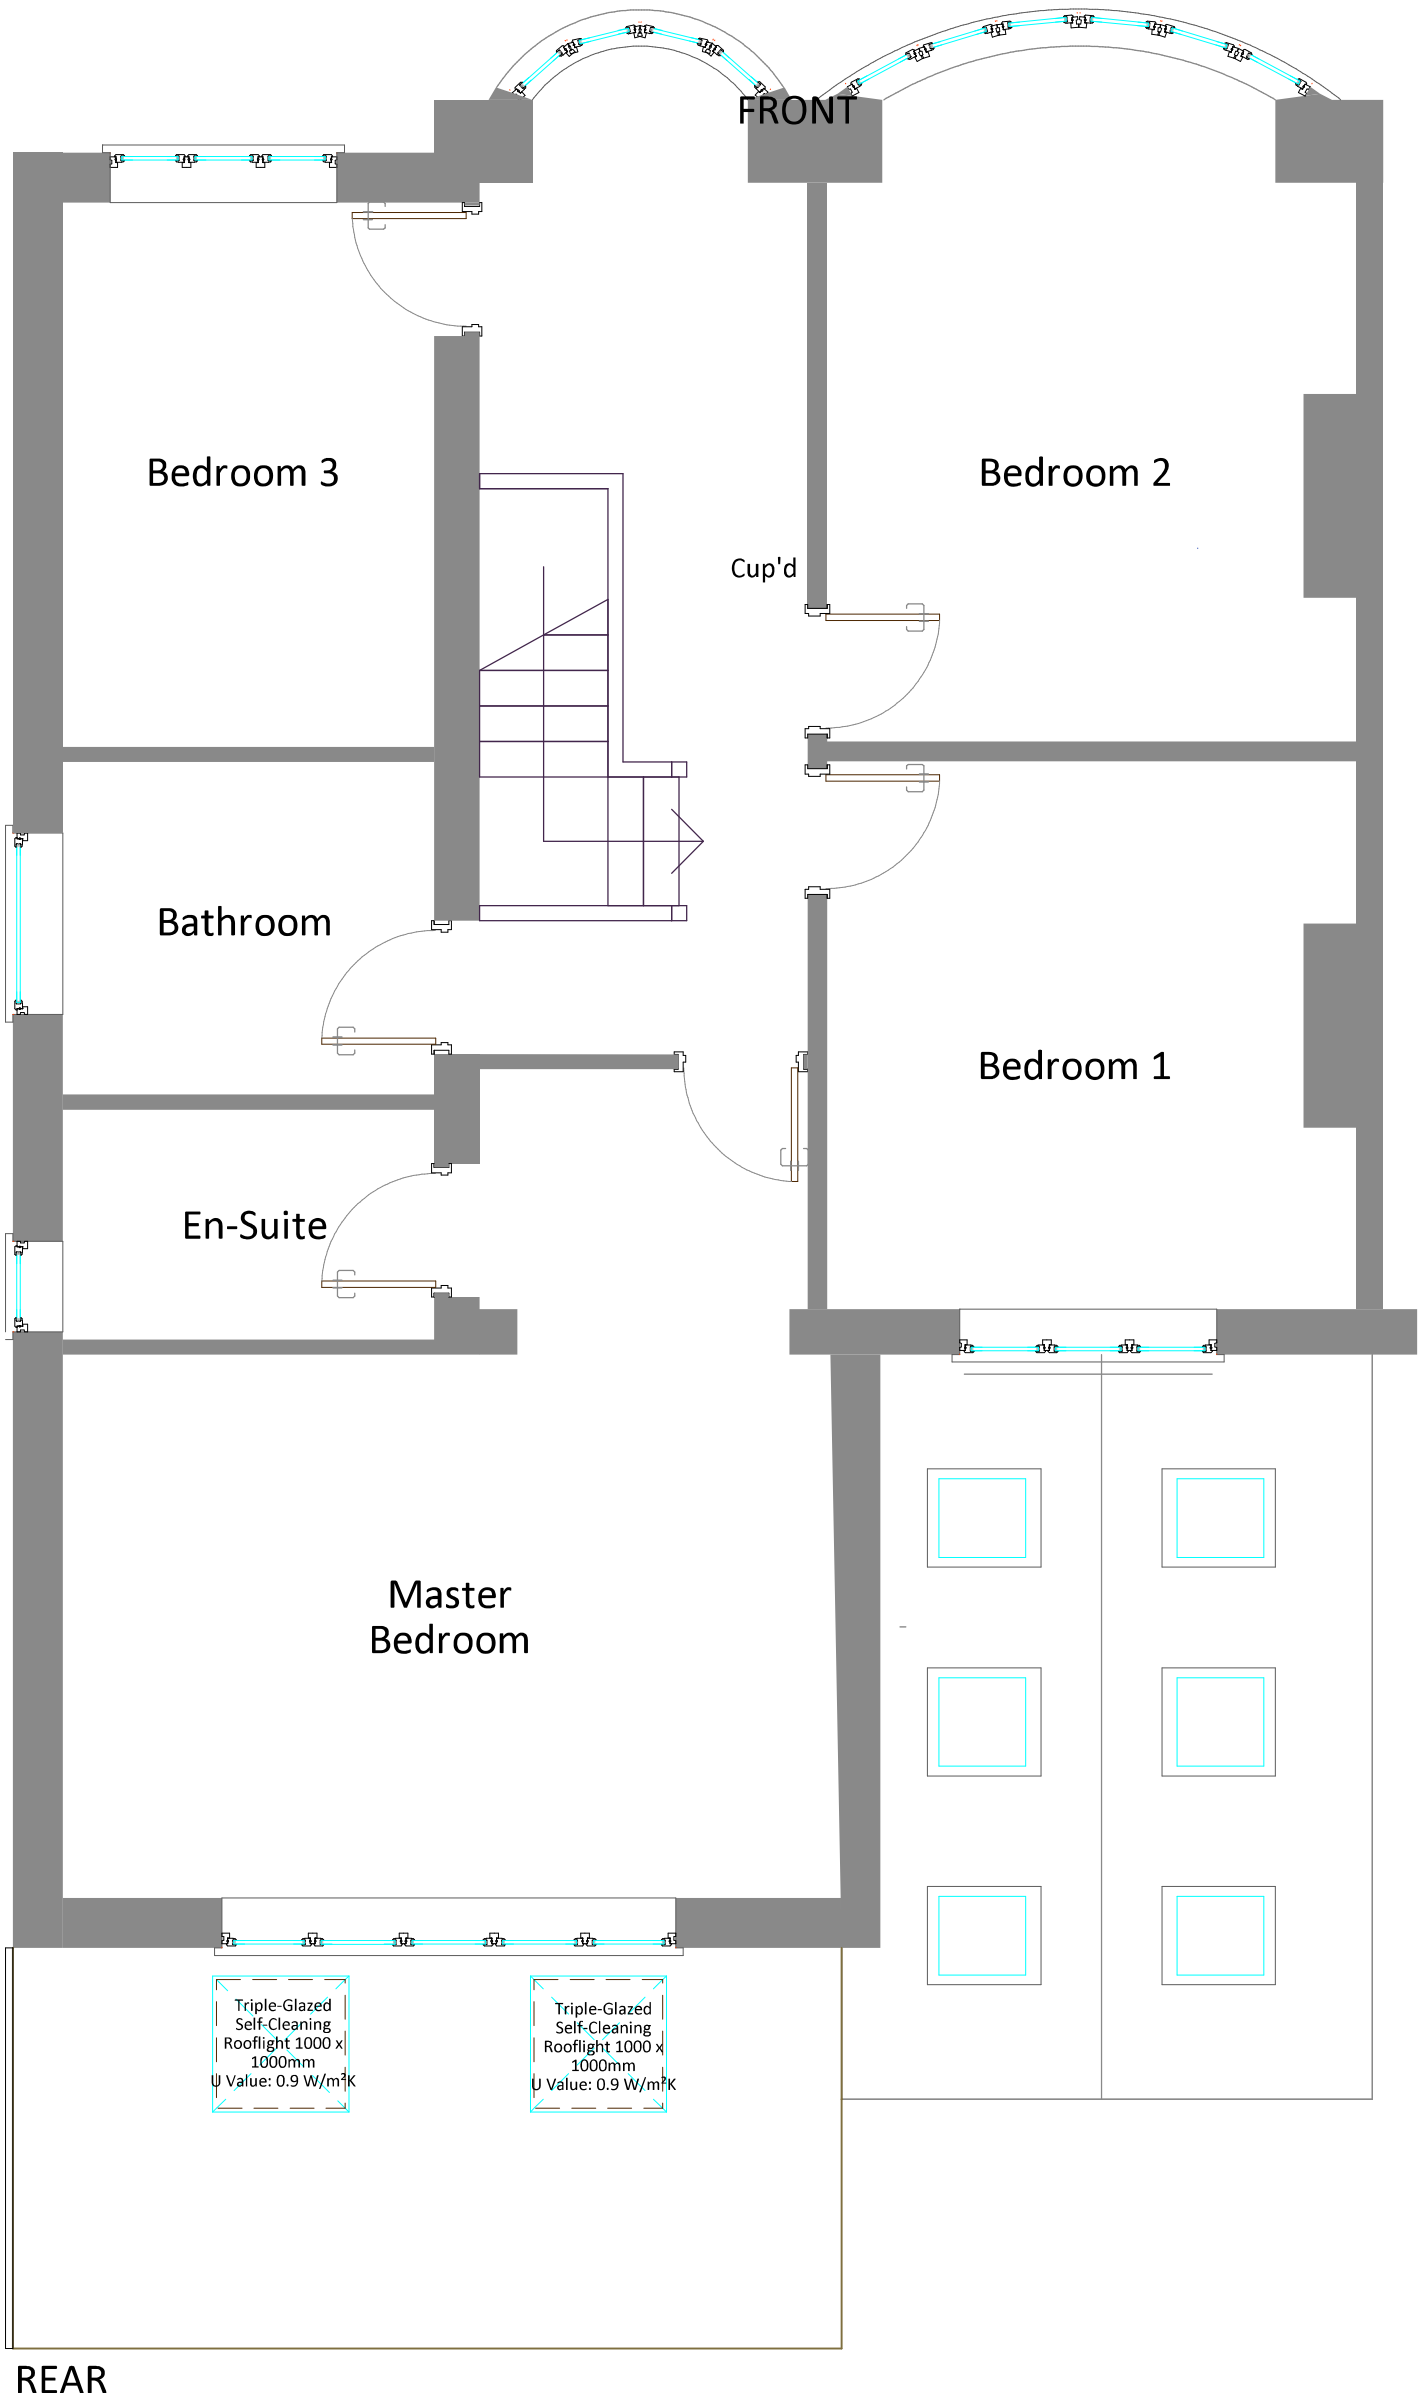

FIRST FLOOR PLAN - PROPOSED - LIGHTING/POWER

PLANS: SERVICES-FIRST FLOOR

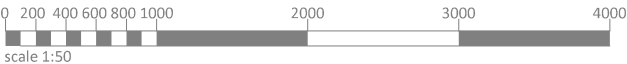

Toobee
367 Amersham Road Hazlemere Bucks. HP15 7HR
M: 07957 476872
E: malcolm@toobee.co.uk

Drawing:	PLANS: SERVICES - FIRST FLOOR	Job No:	4423-X-KF	Page:	P-PS05F
Project:	Single Storey Rear Extension	Scale:	1:50 @ A3P	Date:	01-05-2026

Kyriakos Fiakkas 15 Salcombe Drive Earley, Reading. RG6 7HU		For Approval: ☒ Building Regulations: For Constructions: As Built:	
Revision:		D	