


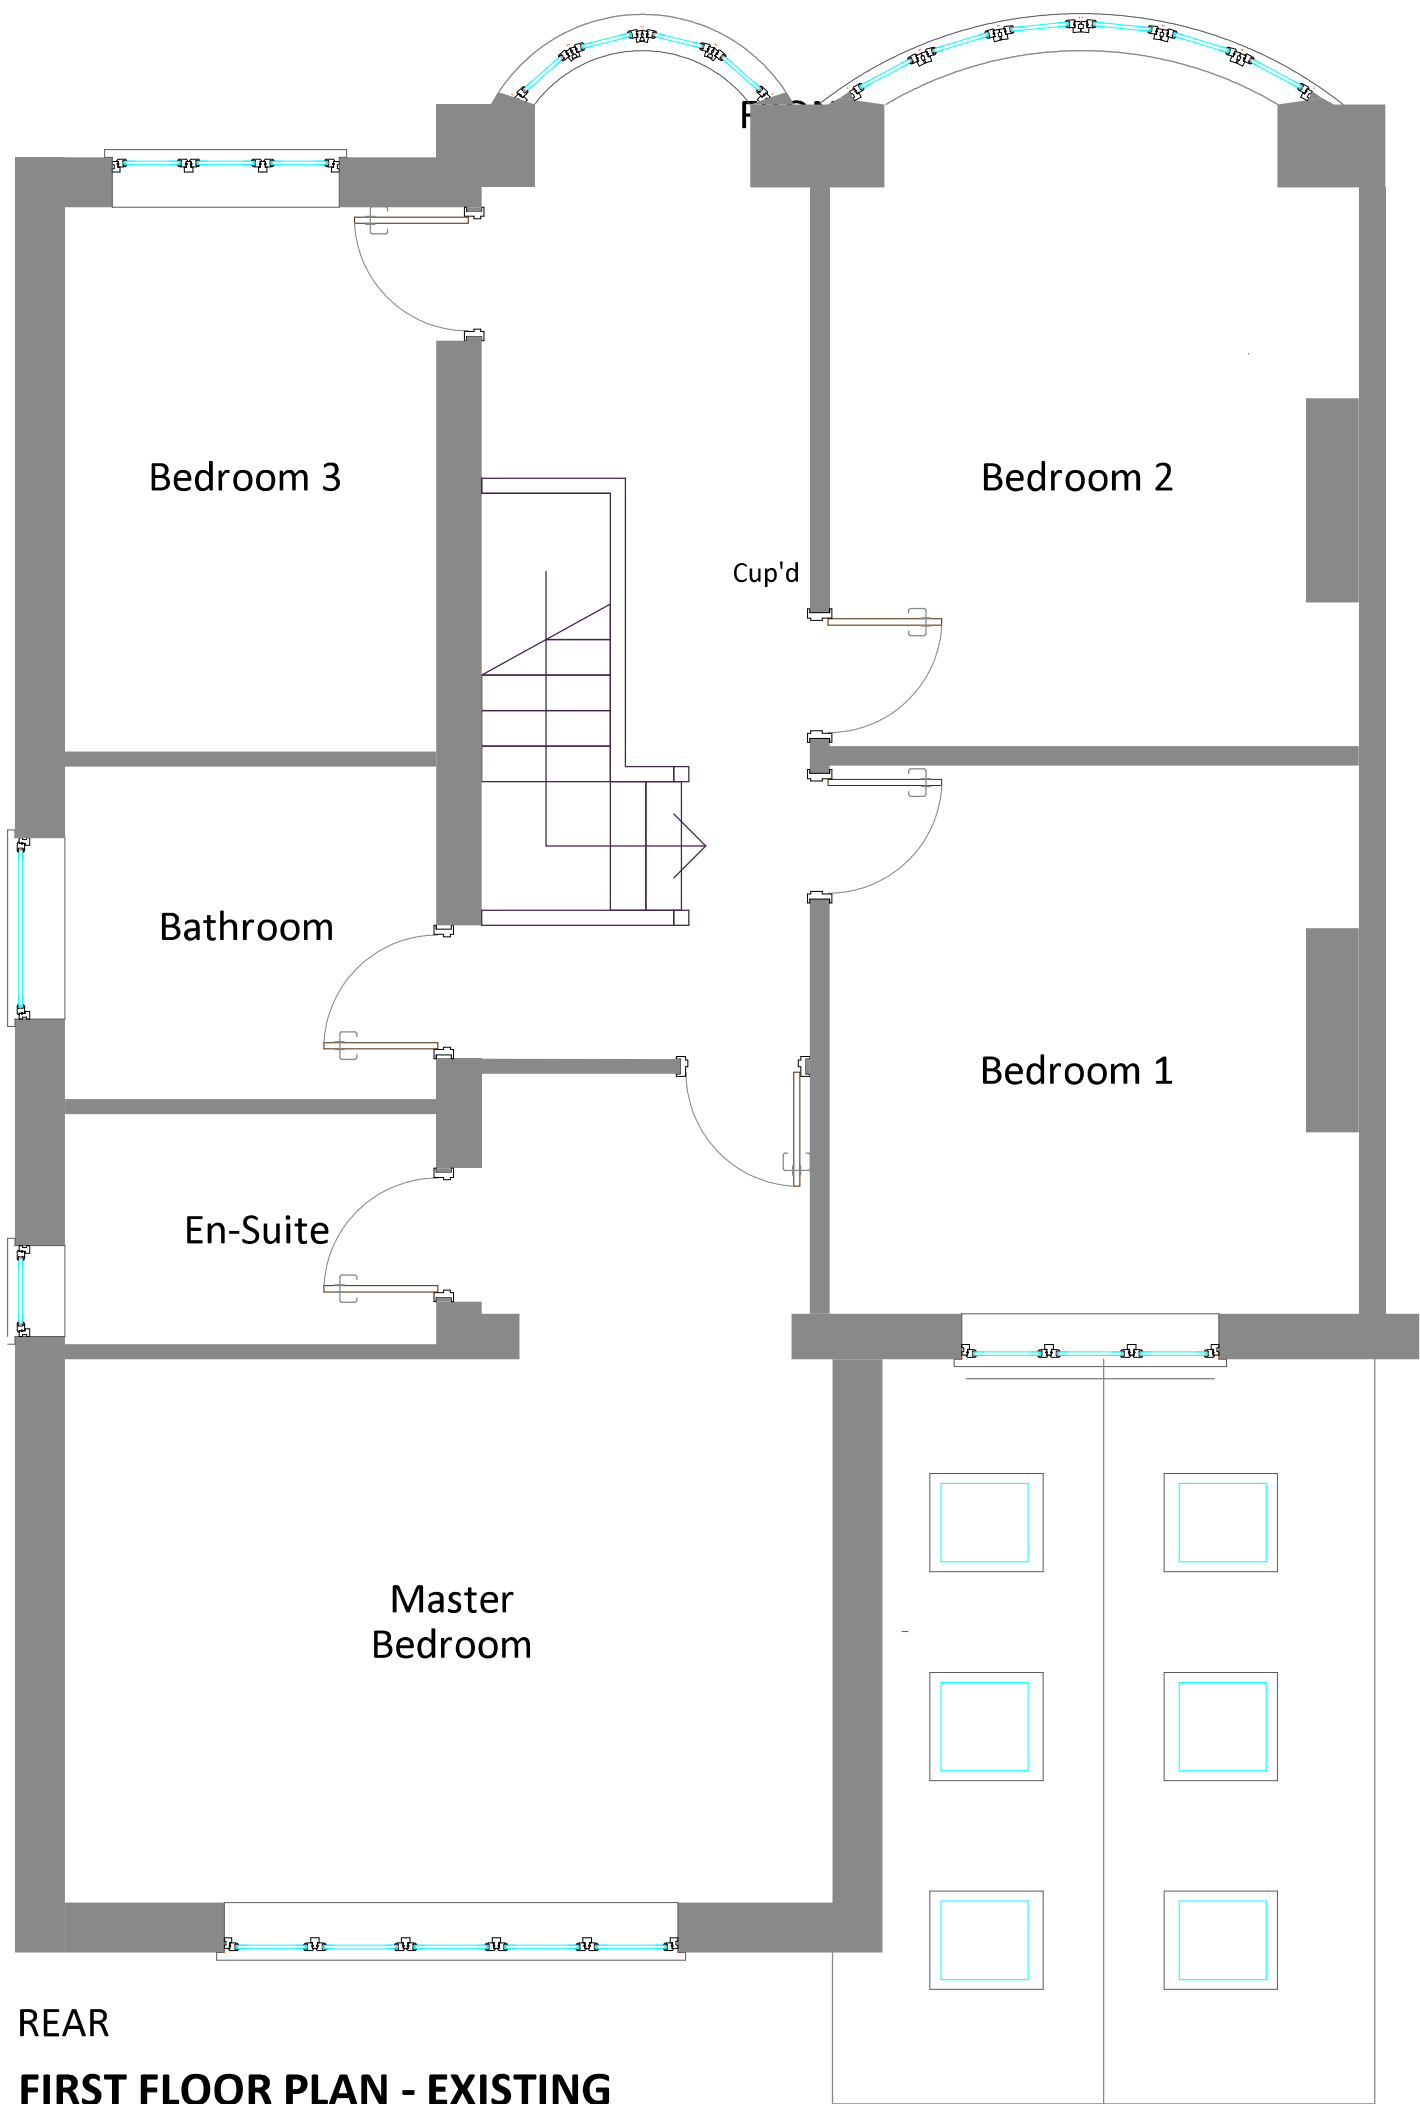

REAR
FIRST FLOOR PLAN - EXISTING

PLANS: EXISTING - FIRST FLOOR



Toobee
367 Amersham Road Hazlemere Bucks. HP15 7HR
M: 07957 476872
E: malcolm@toobee.co.uk

Kyriakos Fiakkas
15 Salcombe Drive
Earley, Reading.
RG6 7HU

For Approval: ☒
Building Regulations:
For Constructions:
As Built:

Drawing:	PLANS: EXISTING FIRST FLOOR	Job No:	4423-X-KF	Revision:	A
Project:	Single Storey Rear Extension	Scale:	1:50 @ A3P	Page:	P-EX01F
				Date:	11-02-2026

