

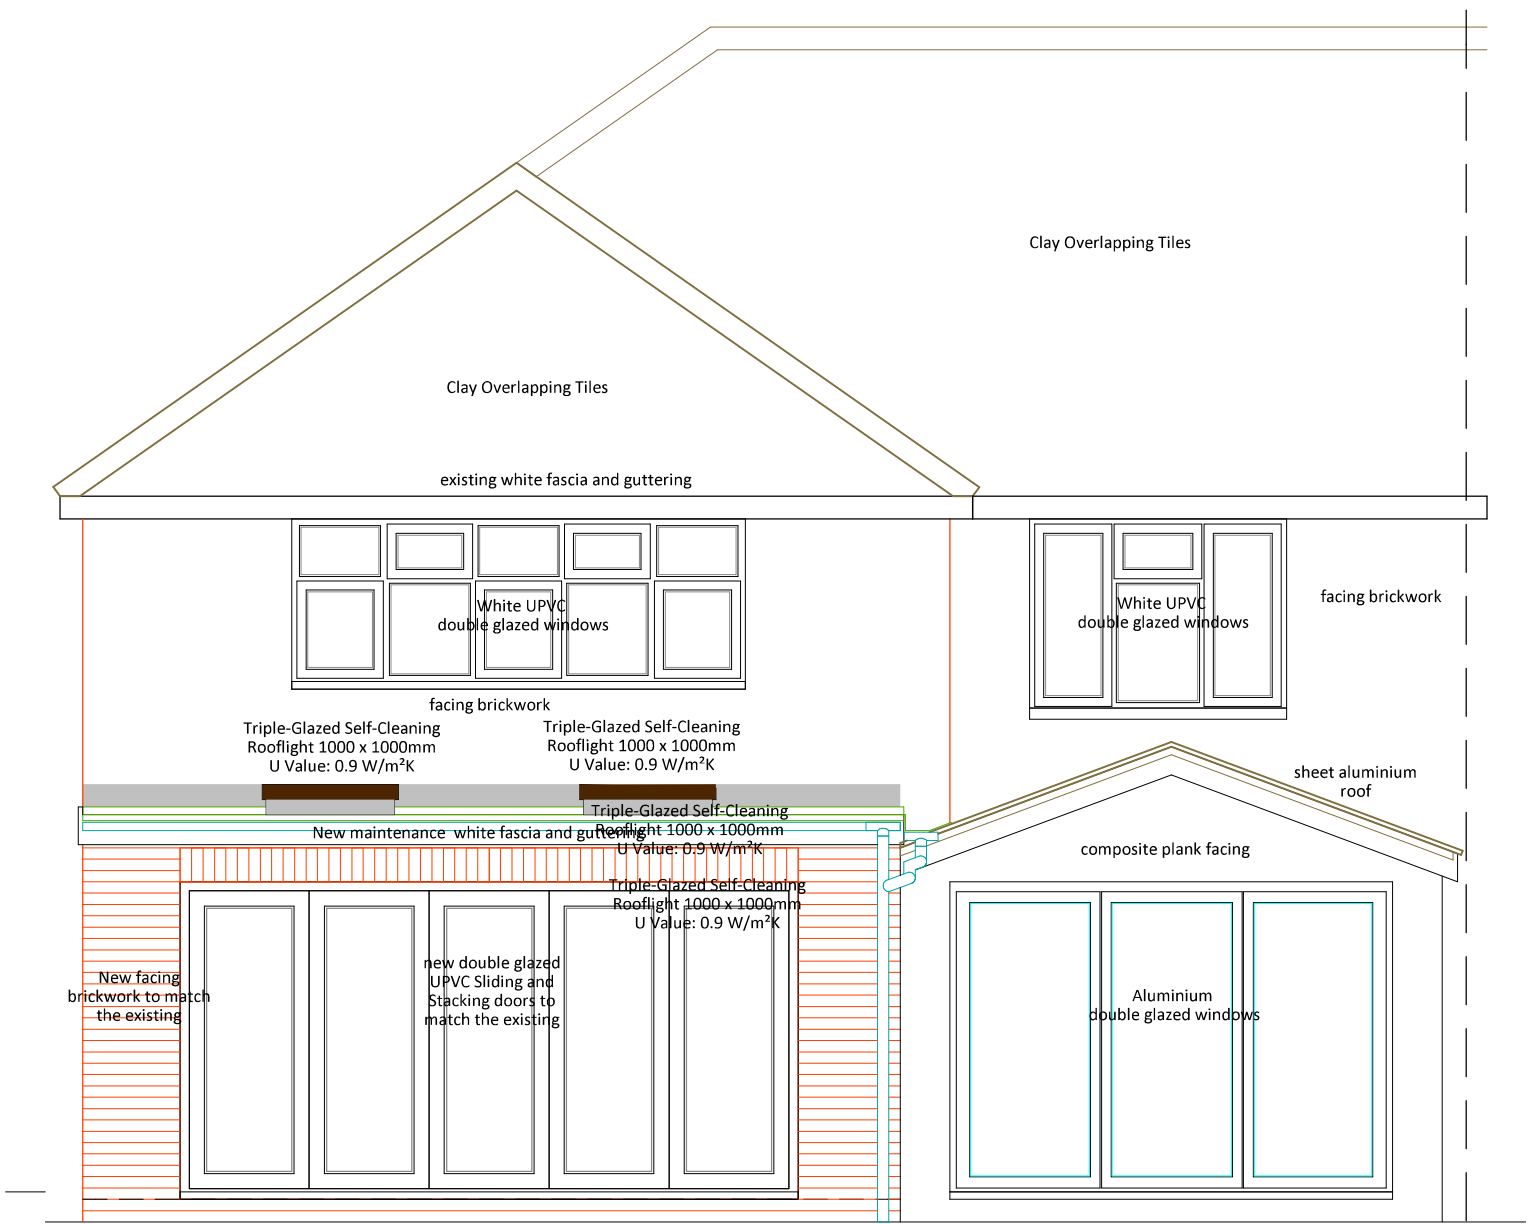


SIDE ELEVATION

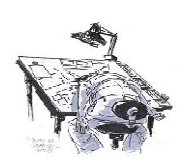

REAR ELEVATION

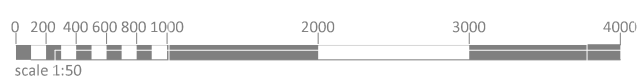

Toobee
367 Amersham Road Hazlemere Bucks. HP15 7HR
M: 07957 476872
E: malcolm@toobee.co.uk

Drawing:	ELEVATIONS: PROPOSED - FRONT & SIDE	Job No:	4423-X-KF	Page:	P-EL06FS
Project:	Single Storey Rear Extension	Scale:	1:50 @ A3P	Date:	01-05-2026

Kyriakos Fiakkas 15 Salcombe Drive Earley, Reading. RG6 7HU		For Approval: ☒ Building Regulations: For Constructions: As Built:	
		Revision:	C
Job No:	4423-X-KF	Page:	P-EL06FS
Scale:	1:50 @ A3P	Date:	01-05-2026

ELEVATIONS: PROPOSED