






1:1250 PROPOSED LOCATION PLAN

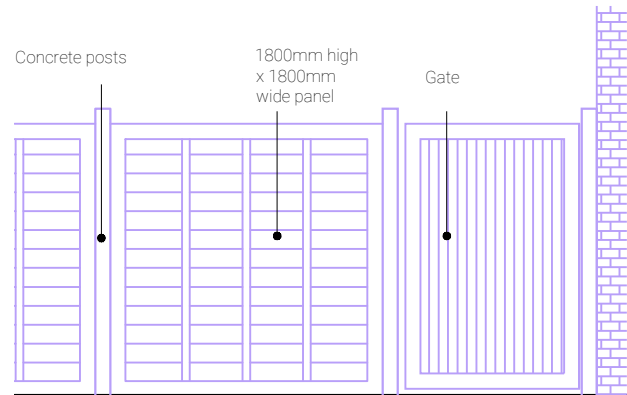

1:50 FENCE MEETING EXTENSION

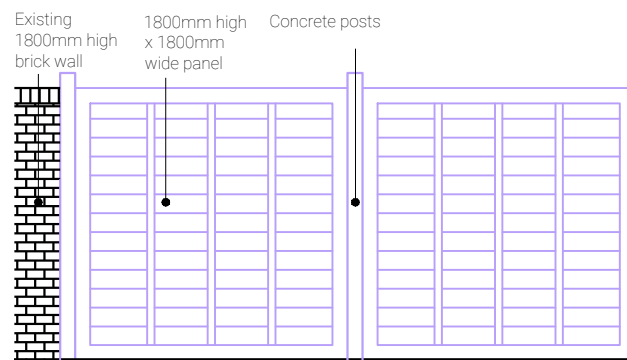

1:50 SAMPLE FENCE ELEVATION

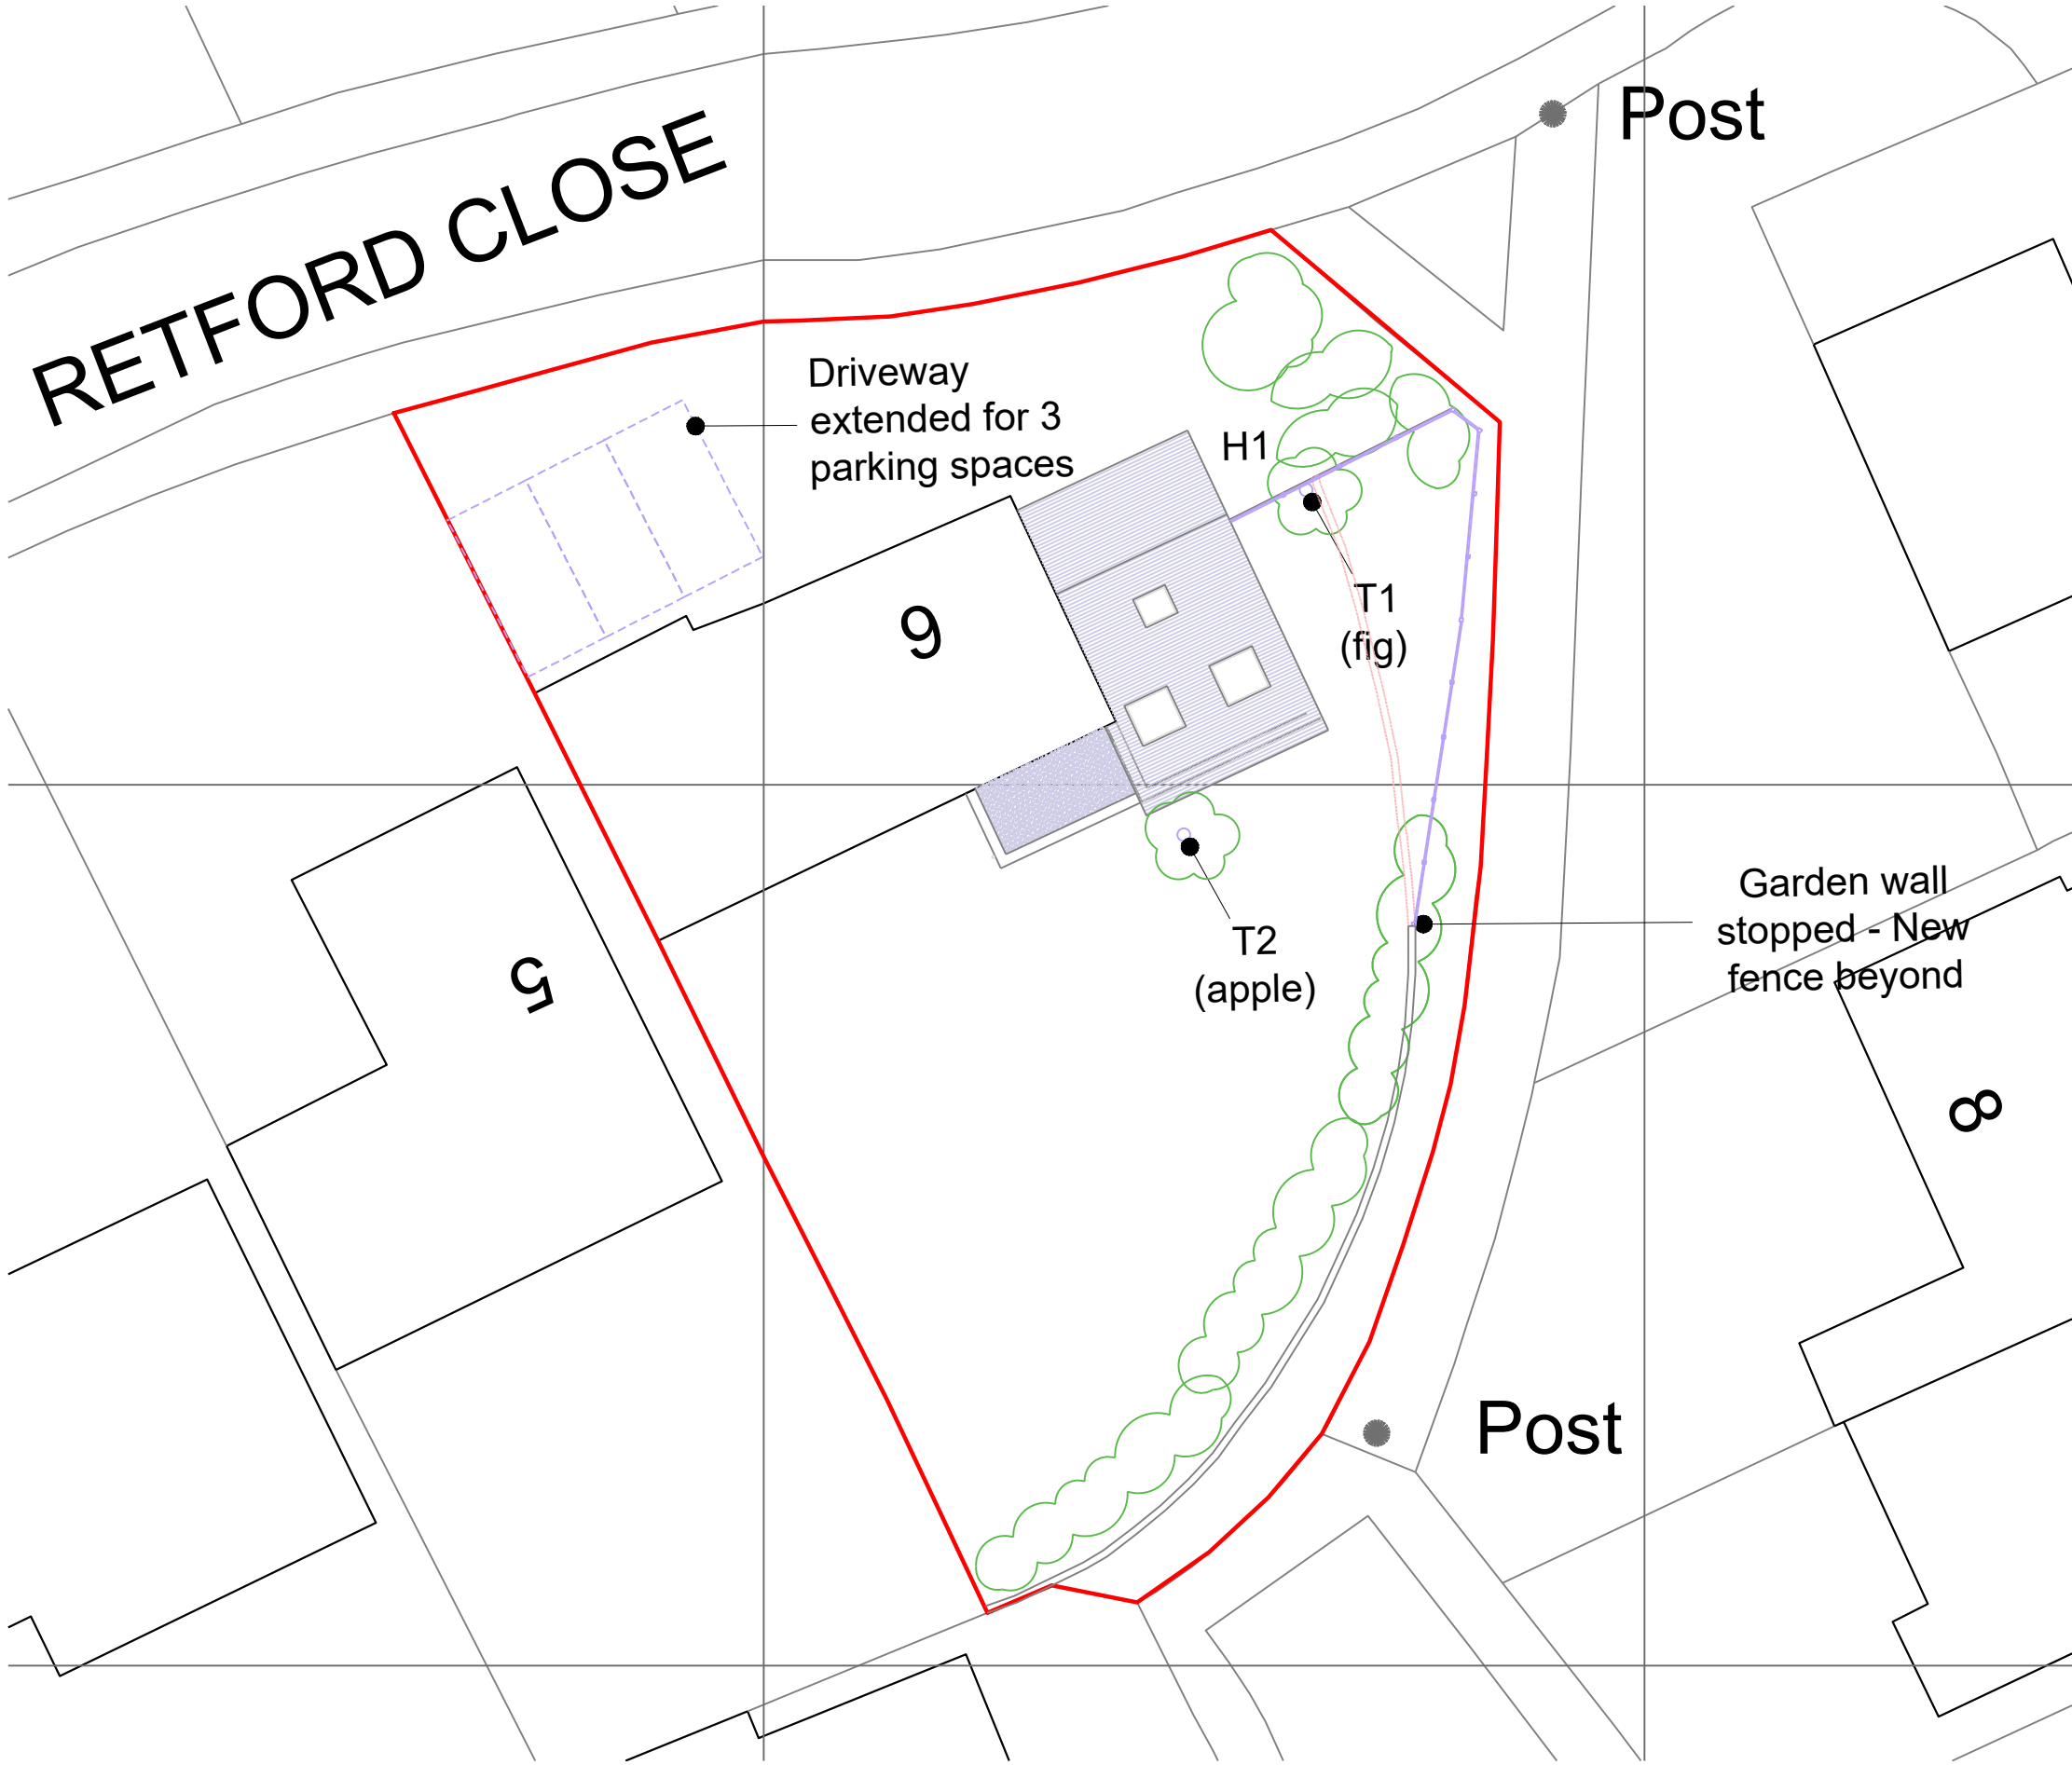

1:200 PROPOSED SITE PLAN

GENERAL:

- ALL DIMENSIONS TO BE CHECKED ON SITE
- ANY DISCREPANCIES - JBARTS TO BE ADVISED IMMEDIATELY
- ALL WORKS TO BE EXECUTED IN ACCORDANCE WITH CURRENT BUILDING CONTROL REQUIREMENTS & PLANNING



PLANNING

1:1250 & 1:200 @ A3
PROPOSED SITE PLAN

6 RETFORD CL, WOODLEY,
READING, RG5 4TP