





Existing Side (West) Elevation
1:25

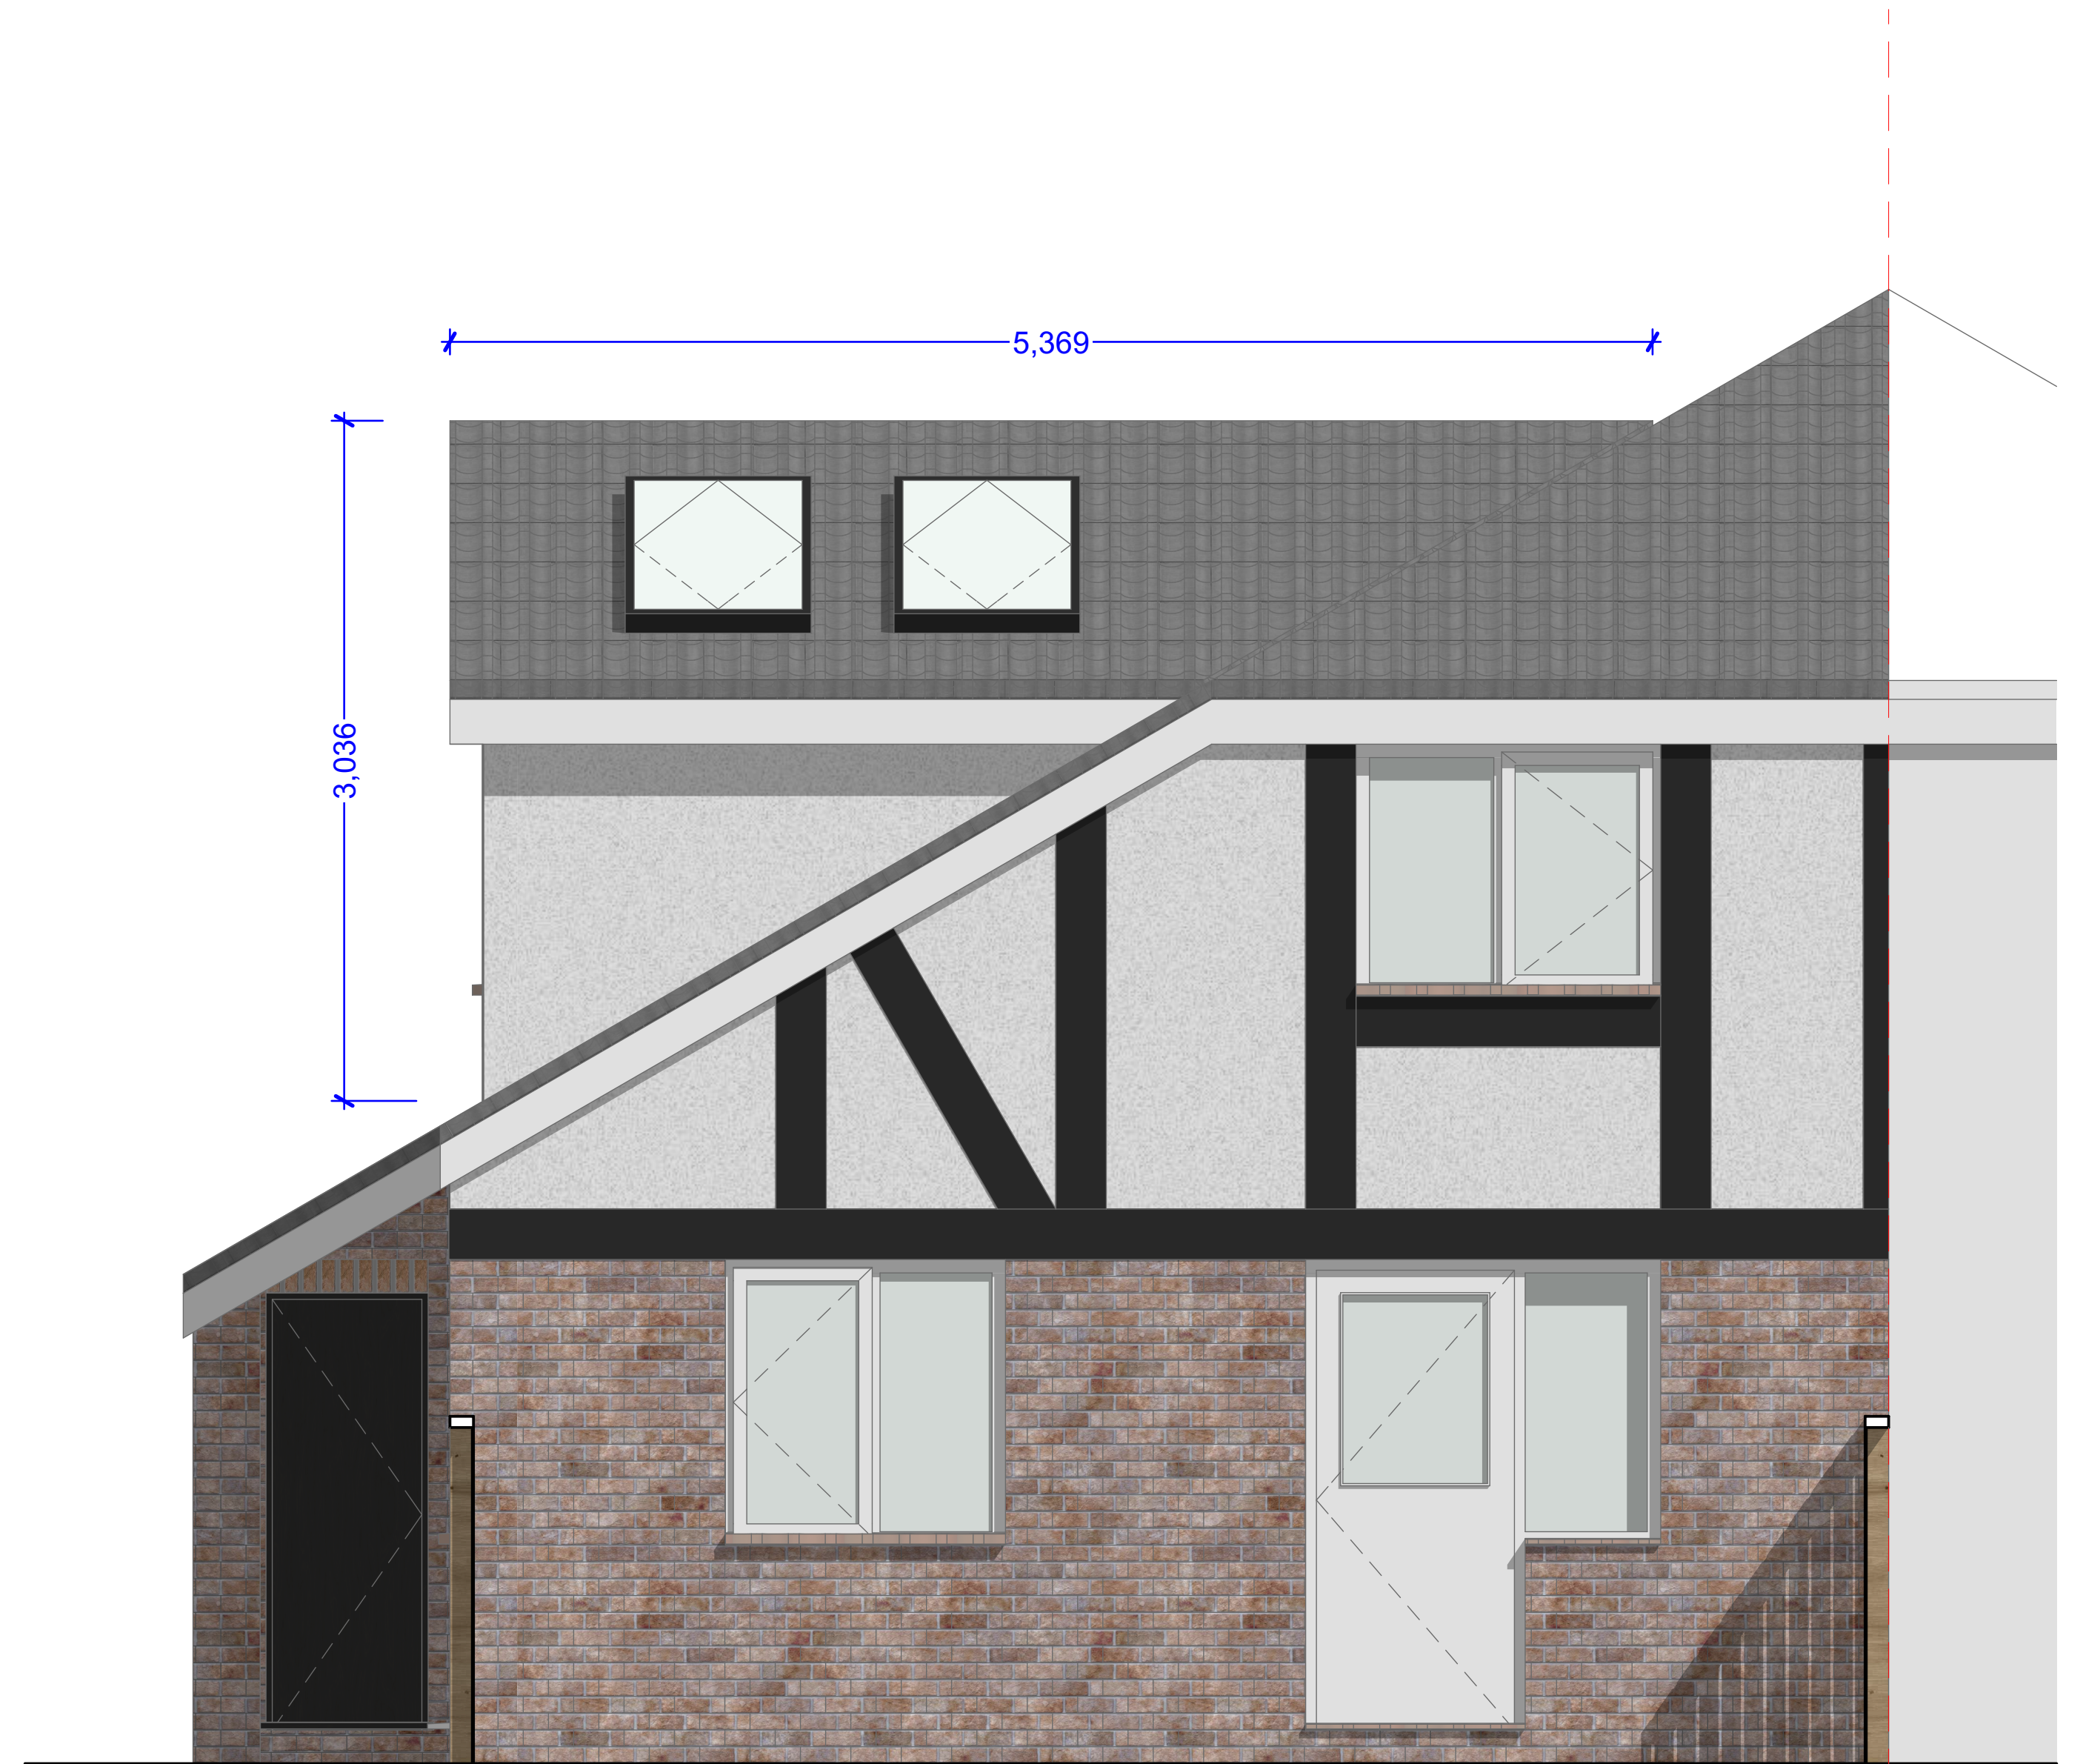

02
-

Proposed Side (West) Elevation
1:25

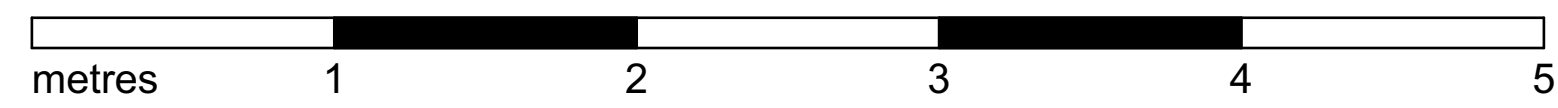

Key Plan	© James Williamson Architects Ltd	Revision Number				Client *	Drawing Title Job Title 28 Measham Way, Lower Earley, Reading, RG6 4ES	Drawing Title Existing and Proposed Side (W) Elevations	Drawn JW	Checked -	Date 03/03/2025	
	Notes	Rev	By	Layout Comment	Date							
	This document and its design content is copyright ©. It shall be read in conjunction with all other associated project information including models, specifications and related consultants documents. Do not scale from documents except for planning purposes. All dimensions to be checked on site. Immediately report any discrepancies, errors or omissions on this document to the Originator. If in doubt! ASK.											
							Scale	Job No 25-009	Drawing No 222-101	Rev -		
							1:25 @ A1	1:50 @ A3	Status PLANNING			
												