


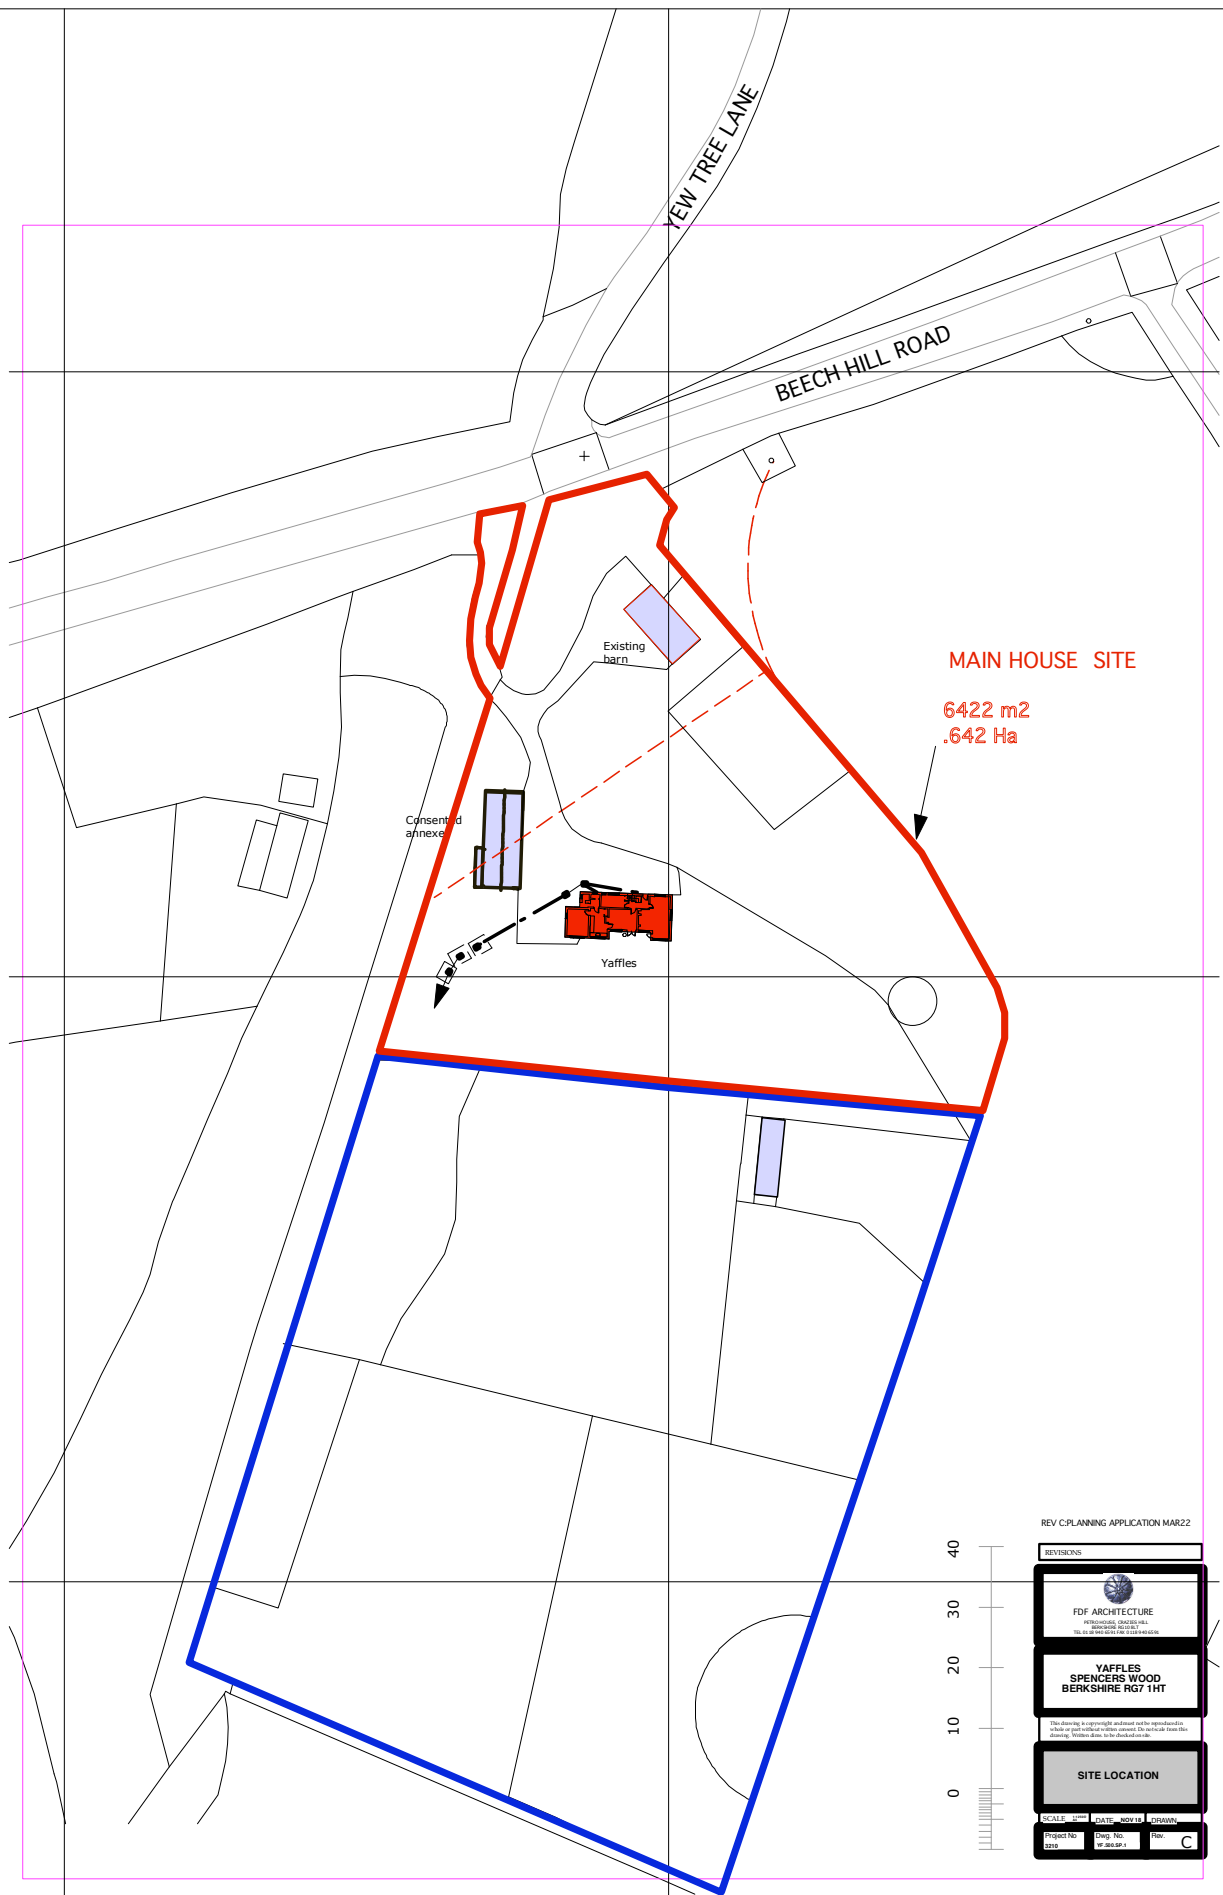

YAFFLES SITE LOCATION PLAN 1 : 1250 @ A4
MAIN HOUSE SITE OUTLINED IN RED