Front Elevation

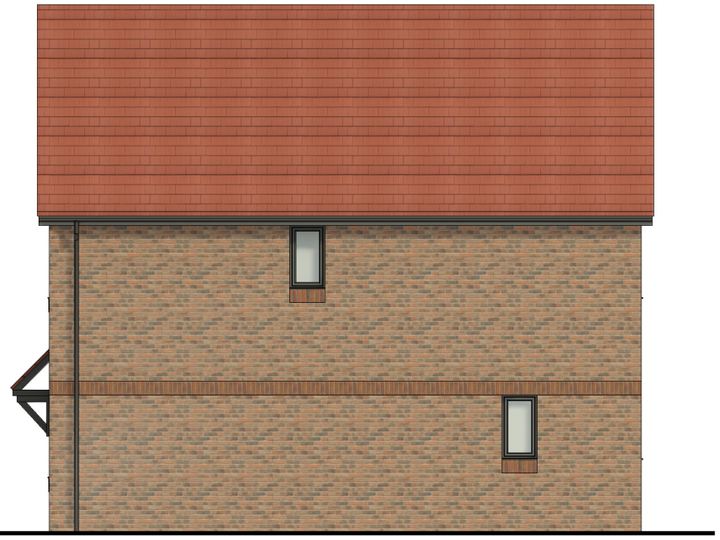

Right Elevation

Rear Elevation

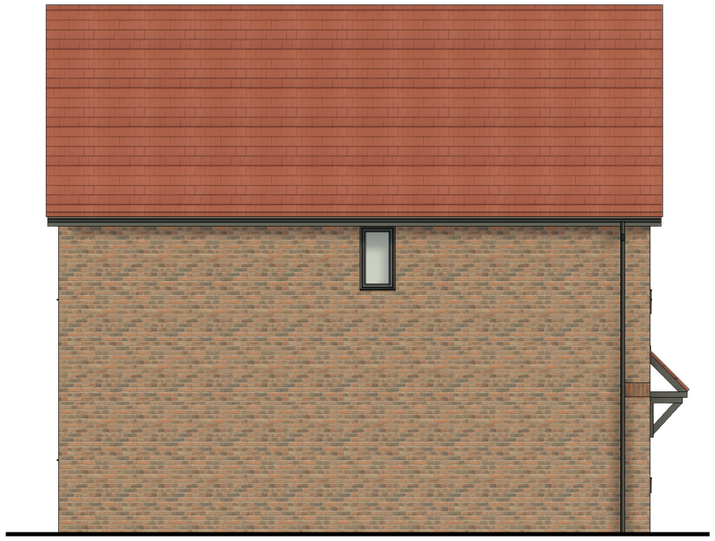

Left Elevation

1 0 1 2 3 4 5

SCALE 1:100 m

Notes:
For planning application purposes only. Do not use for construction purpose.
The contractor must verify all dimensions on site before commencing any work on shop drawings.
McBains Ltd copyright

BIM Transmittal Disclaimer

McBains Ltd makes no express or implied warranties with respect to the character, function, or capabilities of the data (inclusive of 3rd party data incorporated within), or the suitability of the data for any particular purpose beyond those originally intended by McBains Ltd. Please refer to our standard terms and conditions for further details.

NOTE:
ALL BATHROOMS & ENSUITE WINDOWS TO HAVE OBSCURED GLASS.

REFER TO EXTERNAL MATERIALS PLAN FOR SPECIFIC MATERIALS, WINDOWS COLOURS AND DOOR COLOURS.

| Rev | Description | Rev Date | Drawn by | Reviewed by |
|---|---|---|---|---|
| P02 | Headers, cills, and soldier course amended. Window added in dining room plot 47 | 07.08.2026 | ZP | EC |
| P01 | Issued for planning | 01.04.2026 | JP | EC |

| Drawn By | Reviewed By | Approved By |
|---|---|---|
| JP | EC | PO'R |
| **MCB Number** | **Date Created** | **Scale @ A3** |
| 100360 | MAR '26 | 1 : 100 @ A3 |

McBains

McBains Ltd
5th Fl, 26 Finsbury Square London EC2A 1DS
+44 (0)20 7786 7900 mcbains.co.uk

Client
dandara

Project
"The Canopies"
Pinewood Campus
Nine Mile Ride - Wokingham

Drawing Title
Housetype Elevations
Charleston FG - Ascott M4 (2)
Plots 47,48,49,50

ARCHITECTURE

| Drawing / Document Reference | Status |
|---|---|
| PIN100360- MCB - ZZ - ZZ - DR - A - 0301 | D5 - P02 |
| Project Originator Frdlr Spdlr Form Discipline Number | Status Revision |