
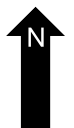
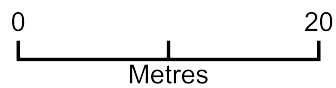


27 Pitts Drop Kerb Block Plan v4

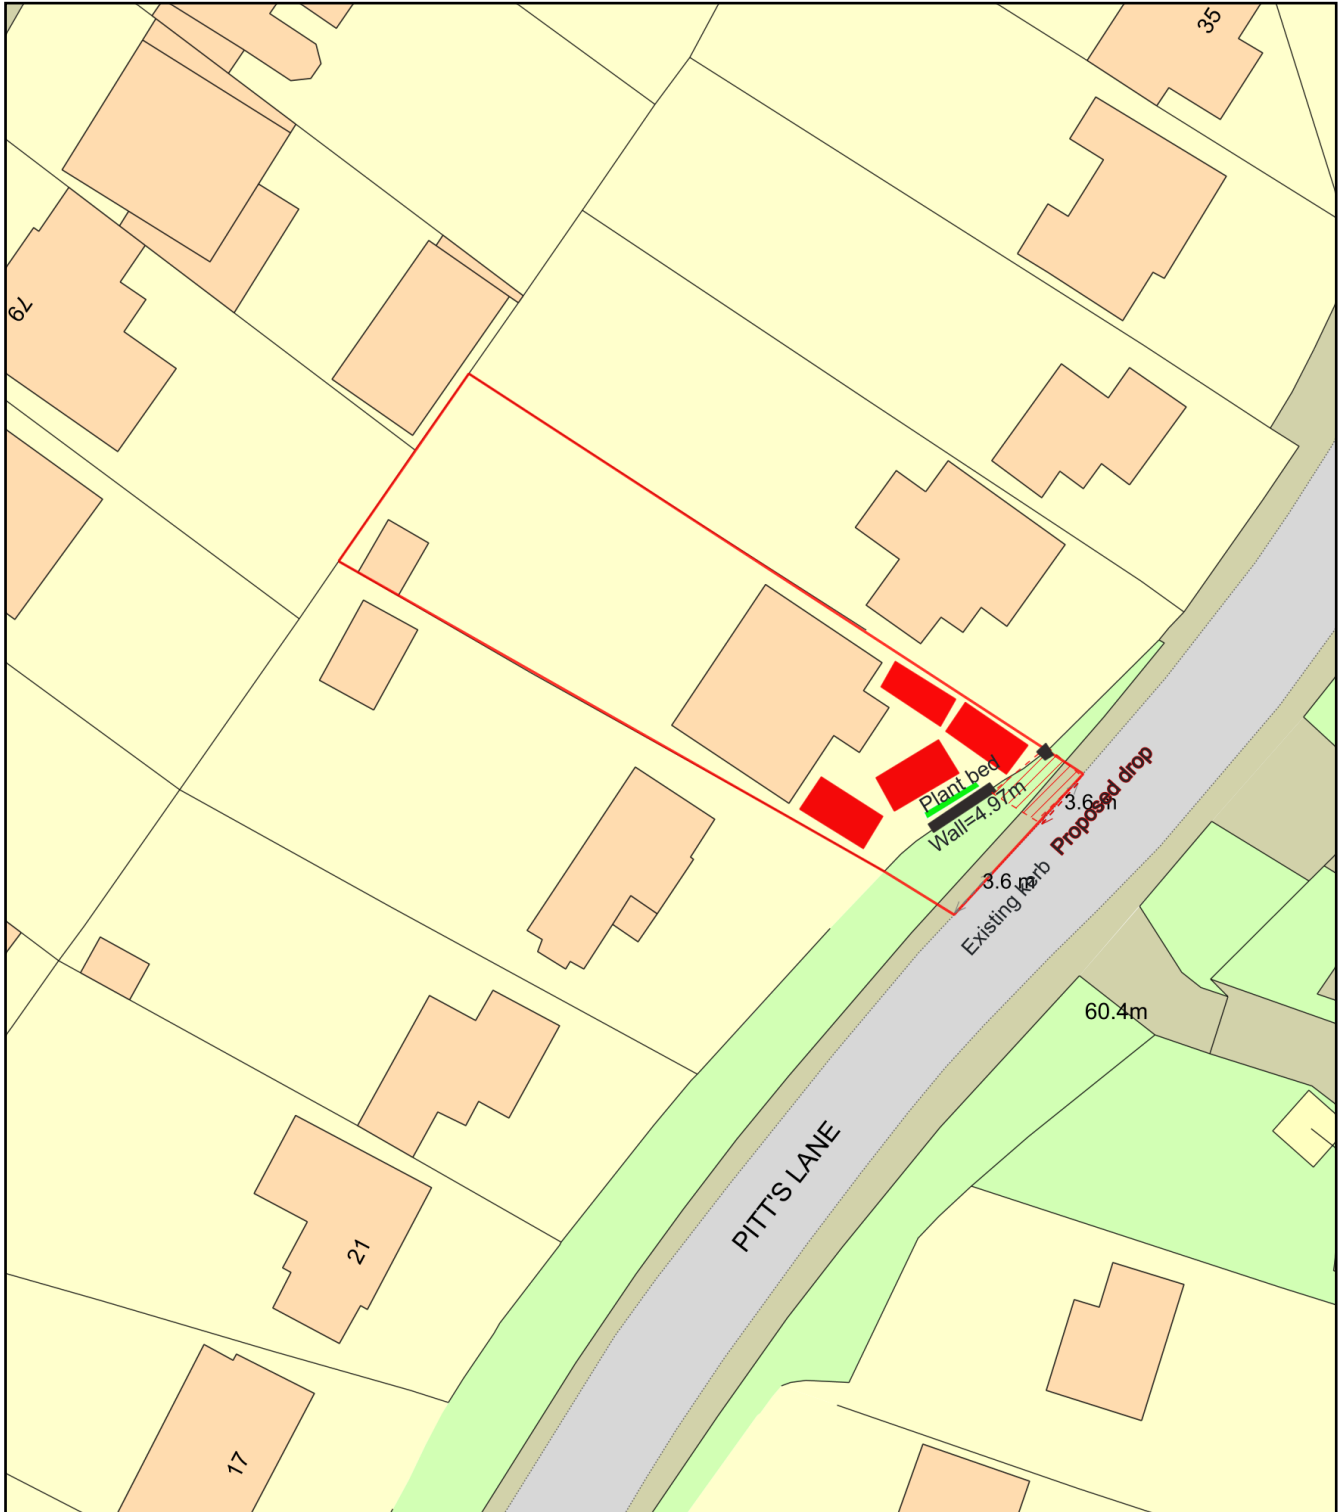

Plan Produced for: Sumaiya Banu

Date Produced: 01 Apr 2026

Plan Reference Number: TQRQM25349183600738

Scale: 1:500 @ A4