


Rev.	Date	Revisions

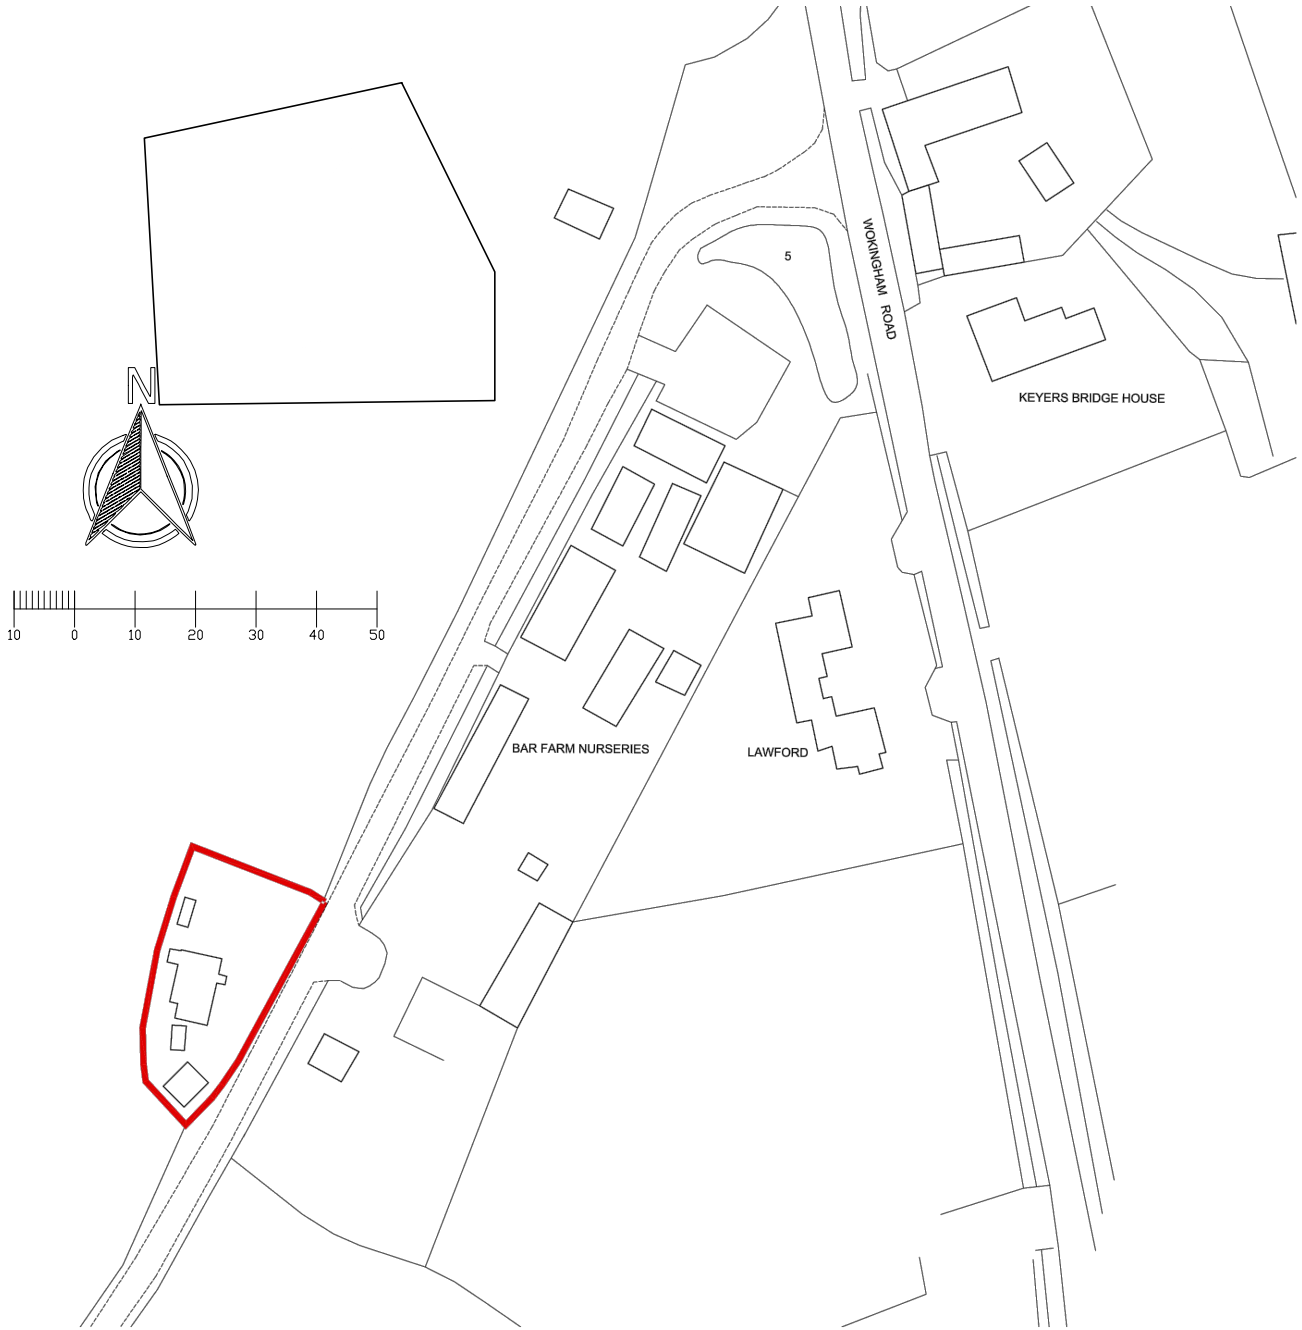

— SITE BOUNDARY

Client MR & MRS PARSONS			Drawing Title SITE LOCATION PLAN		JET ARCH DESIGN	
Job Title DAMSONWELL HURST RG10 0RX			Drawing No. A4/446/OS1		100 Berkshire Place Winnersh Triangle Wokingham, Berkshire RG41 5RRD Tel: 07787296792 email: info@jetarchdesign.co.uk	
Scale 1:1250	Date DEC 25	Drawn JT			Rev.	
Plot Date: DEC 25						