
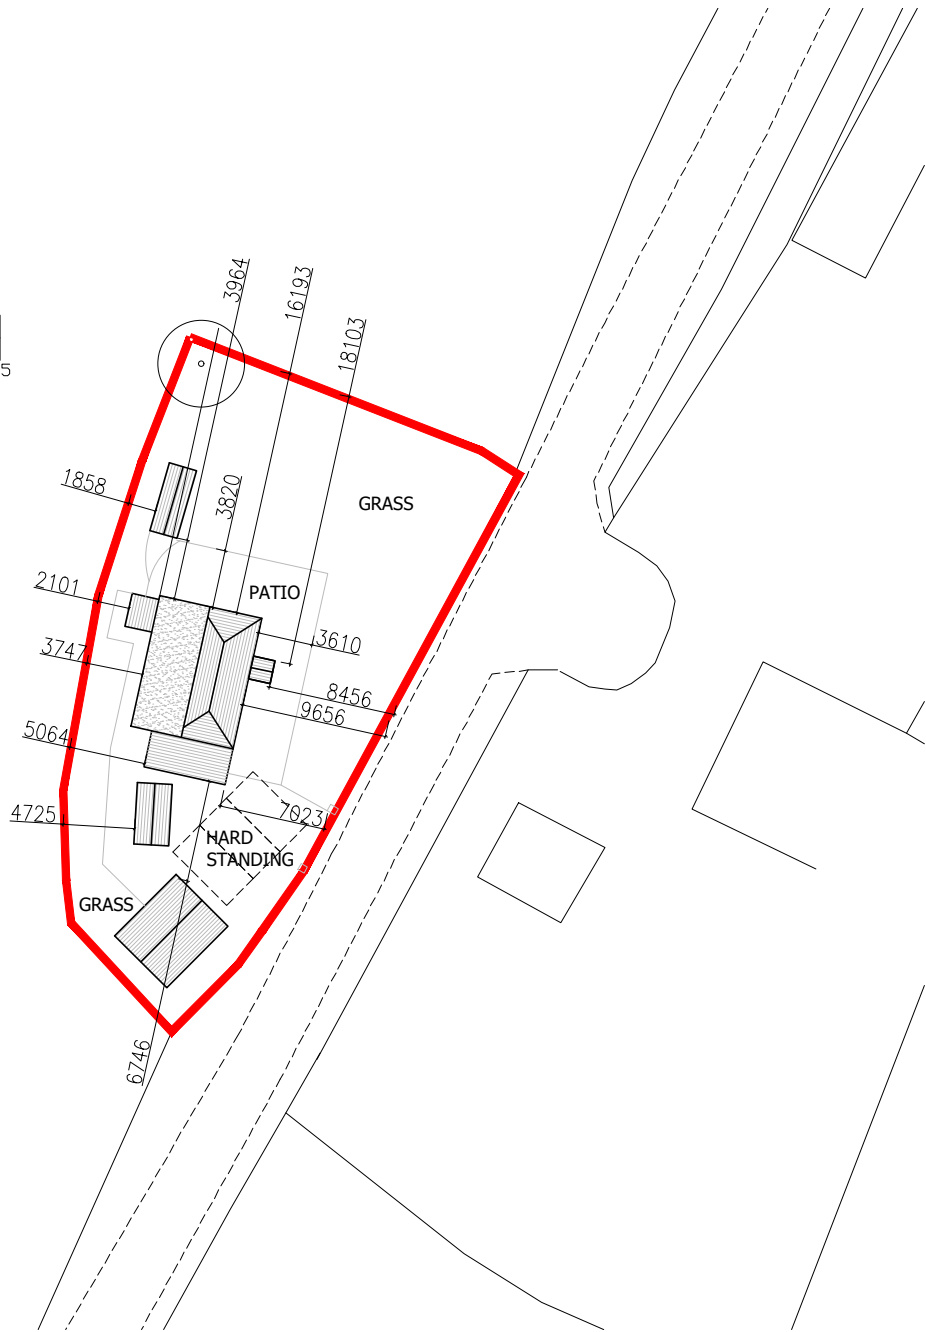
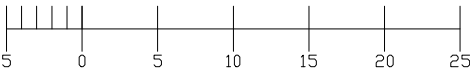


Rev.	Date	Revisions

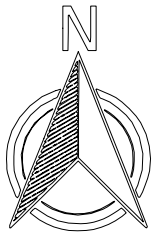

— SITE BOUNDARY

Client MR & MRS PARSONS		
Job Title DAMSONWELL HURST RG10 0RX		
Scale 1:500	Date DEC 25	Drawn JT
Plot Date: DEC 25		

Drawing Title EXISTING BLOCK PLAN	Rev.
Drawing No. A4/446/10	



100 Berkshire Place
 Winnersh Triangle
 Wokingham, Berkshire
 RG41 5RRD
 Tel: 07787296792
 email: info@jetarchdesign.co.uk