
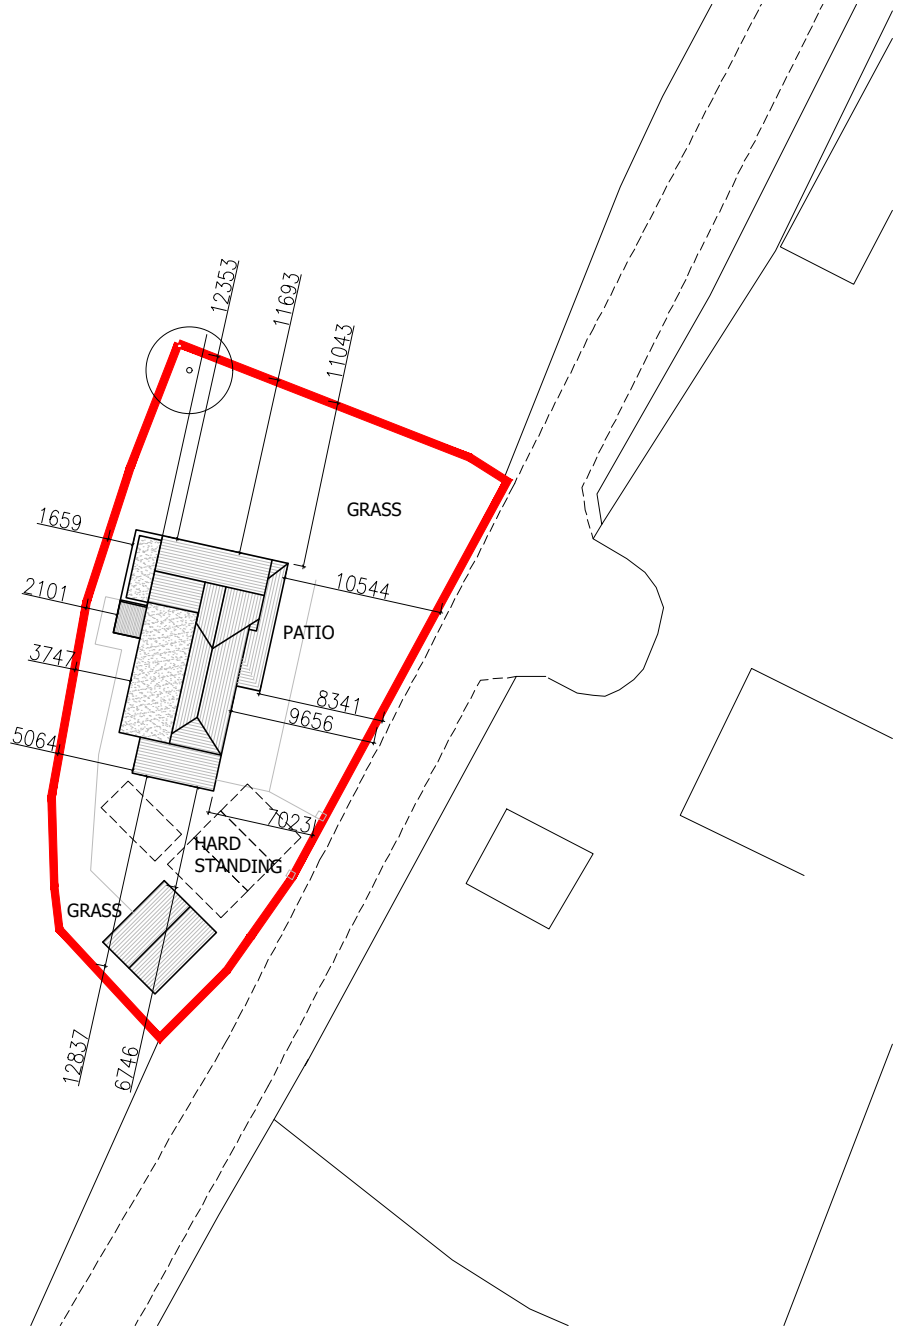


Rev.	Date	Revisions

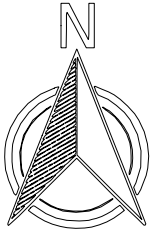

— SITE BOUNDARY

Client MR & MRS PARSONS			Drawing Title PROPOSED BLOCK PLAN		JET ARCH DESIGN	
Job Title DAMSONWELL HURST RG10 0RX						
Scale 1:500	Date DEC 25	Drawn JT	Drawing No. A4/446/11	Rev.	100 Berkshire Place Winnersh Triangle Wokingham, Berkshire RG41 5RRD Tel: 07787296792 email: info@jetarchdesign.co.uk	
Plot Date: DEC 25						