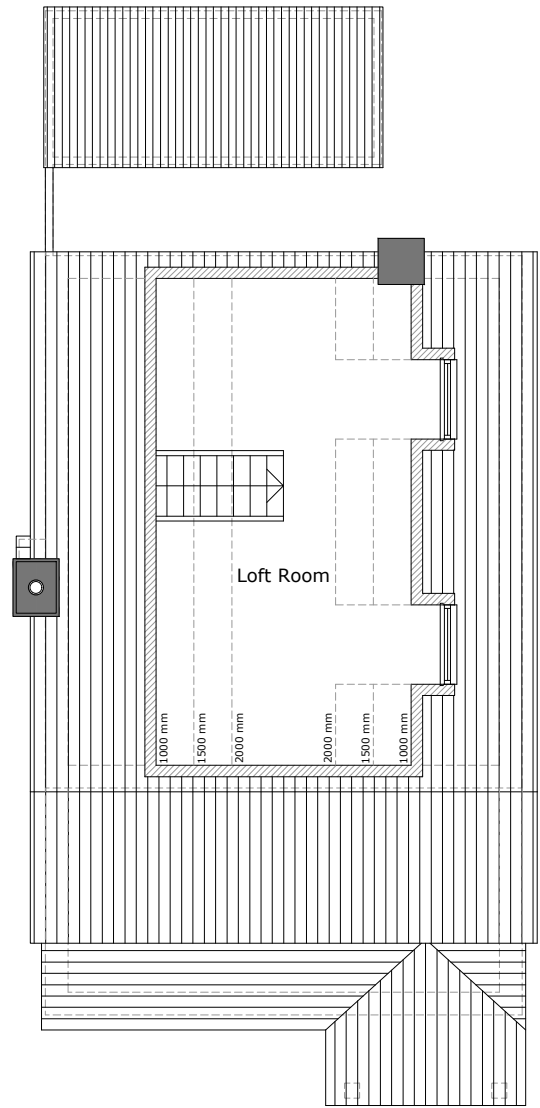
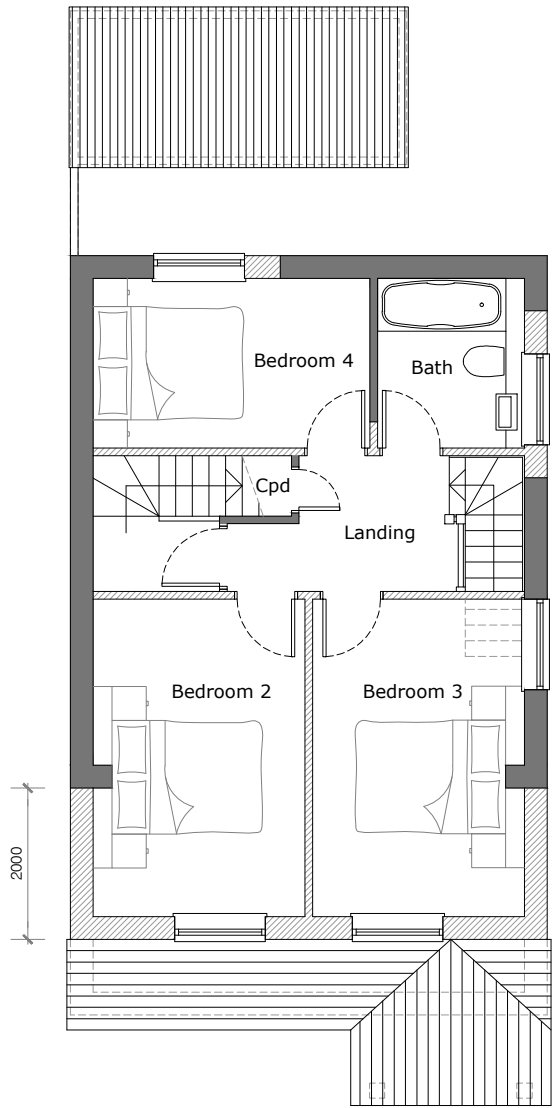
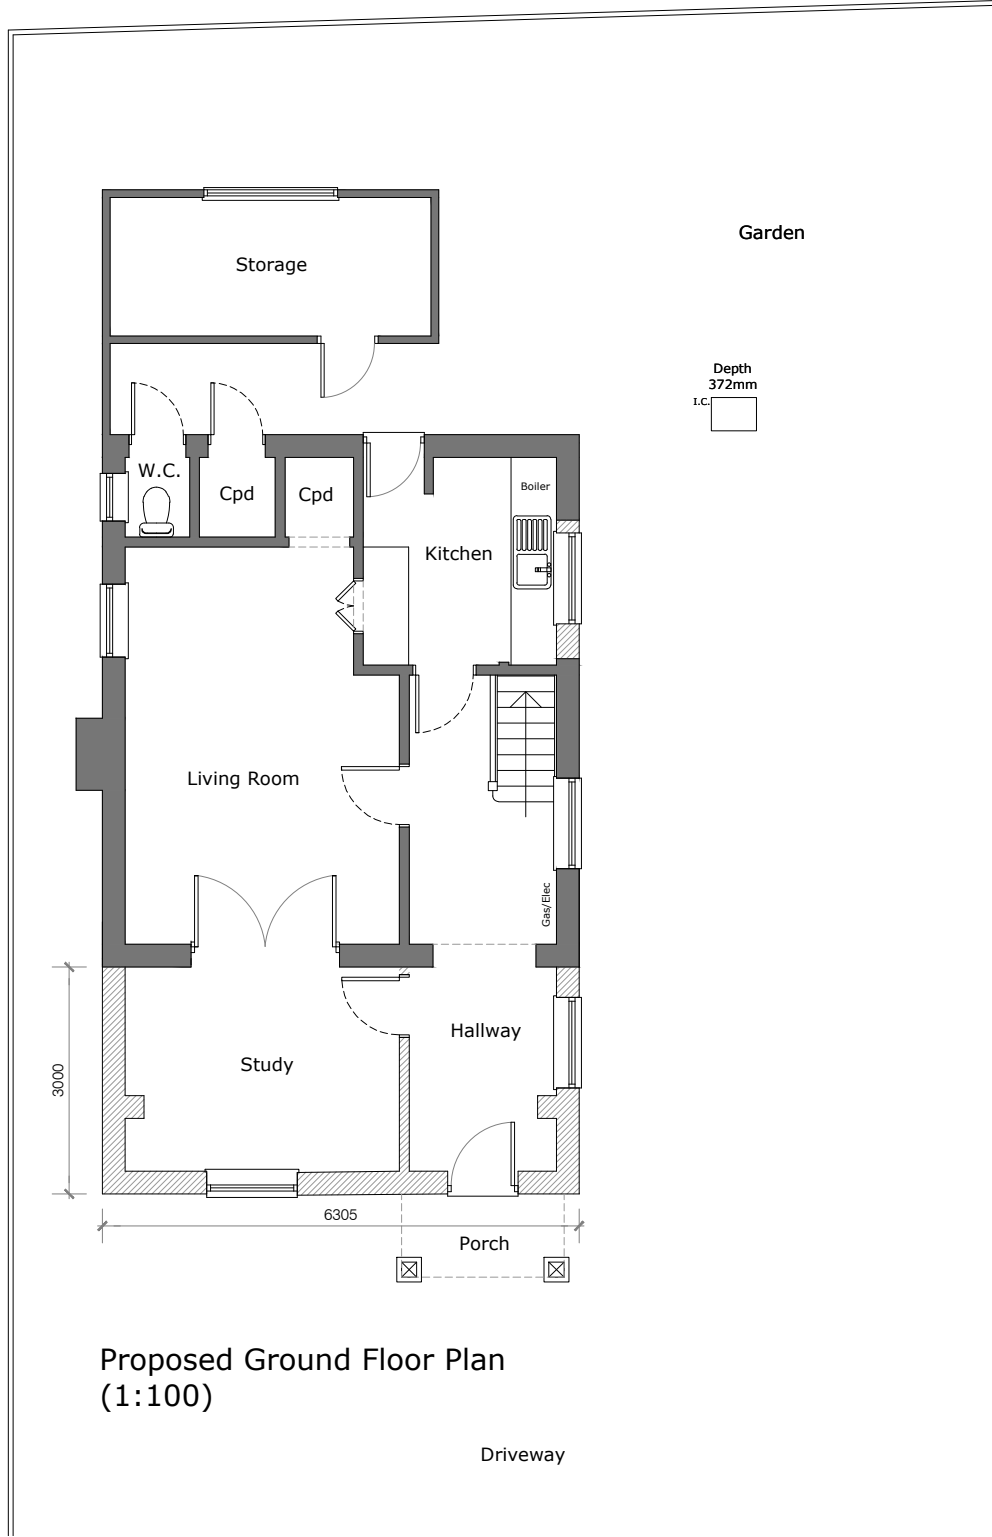


5 Ellis Road
Crowthorne
RG45 6PS

Proposed Plans

1:100 @ A3	October 24
Drawn: MDT	03

Aspects Architectural Services Ltd.
St Stephens House, Arthur Road, Windsor, SL4 1RU
www.aspects-as.co.uk