


Contractors and consultants are not to scale
dimensions from this drawing




Front view



Side view

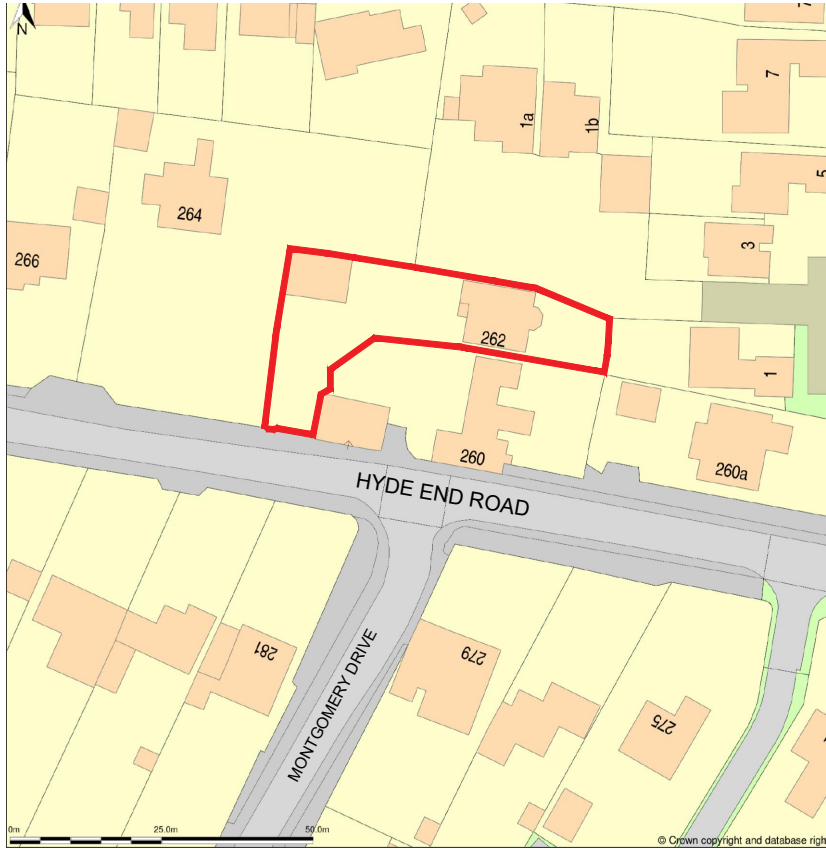

Location plan 1:1250@A3

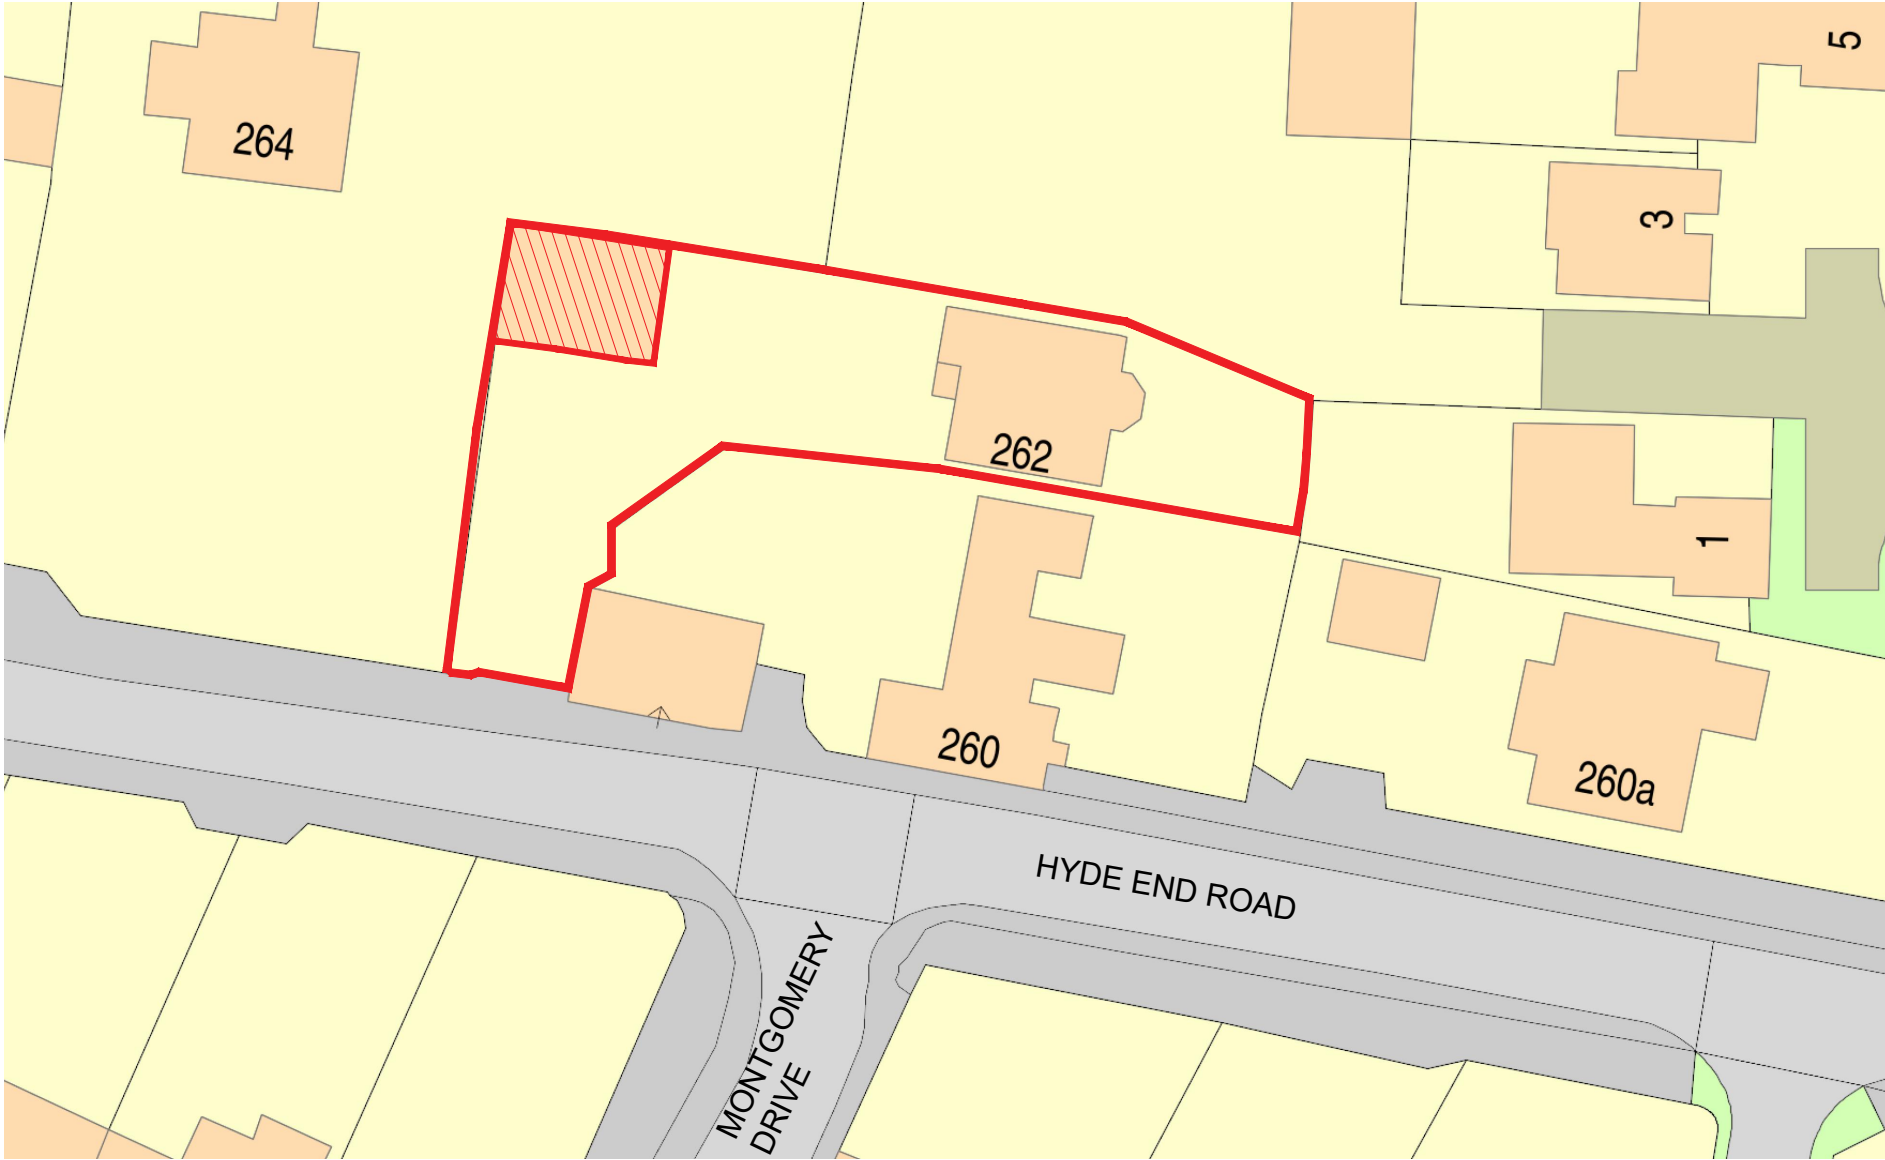

Block plan showing indicative
development area 1:500@A3

SCALE BAR 1:500

 **SARAH GOULD**
ARCHITECTS
sarahgouldarchitects@gmail.com

Client
Mr & Mrs Dalton
Project
262 Hyde End Road, Spencers Wood
Description
Location plan & Block plan

A	24-05-24	Planning application
-	18-05-24	LDC application
Revision	Date	Description
Status		
For Information		
Scale	Drawn By	Date
1:500@A3 &	SG	May 24
1:1250@A3		
Job Number	Drawing Number	Revision
050	02-01	A