




Section A-A Chainage 0m to 160m

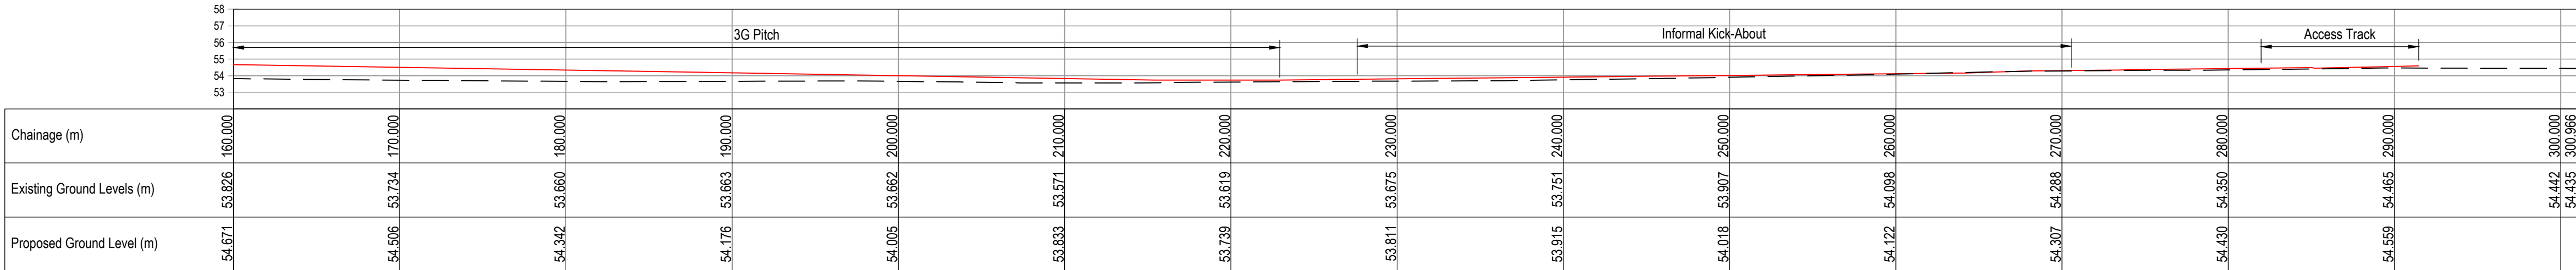


Section A-A Chainage 160m to 300m

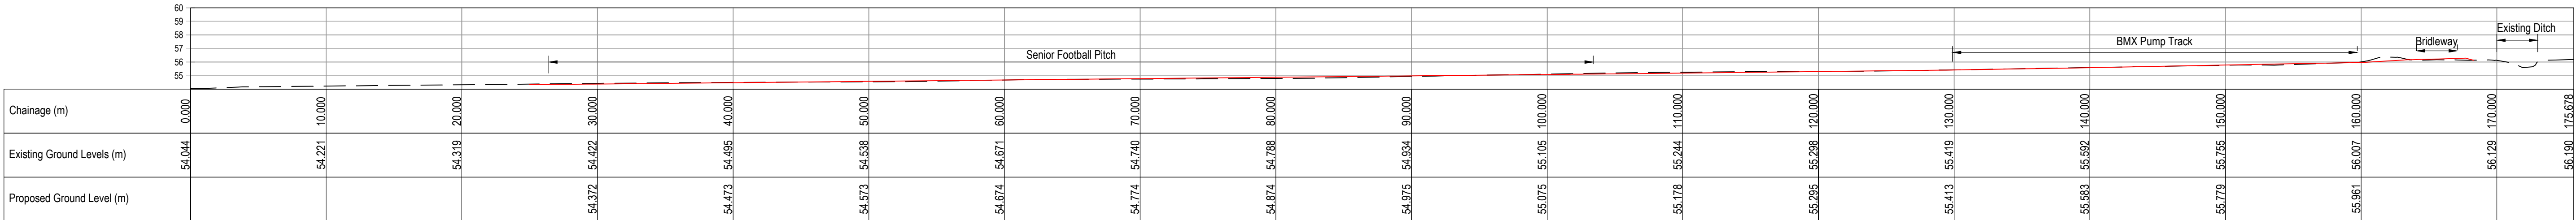

Section B-B

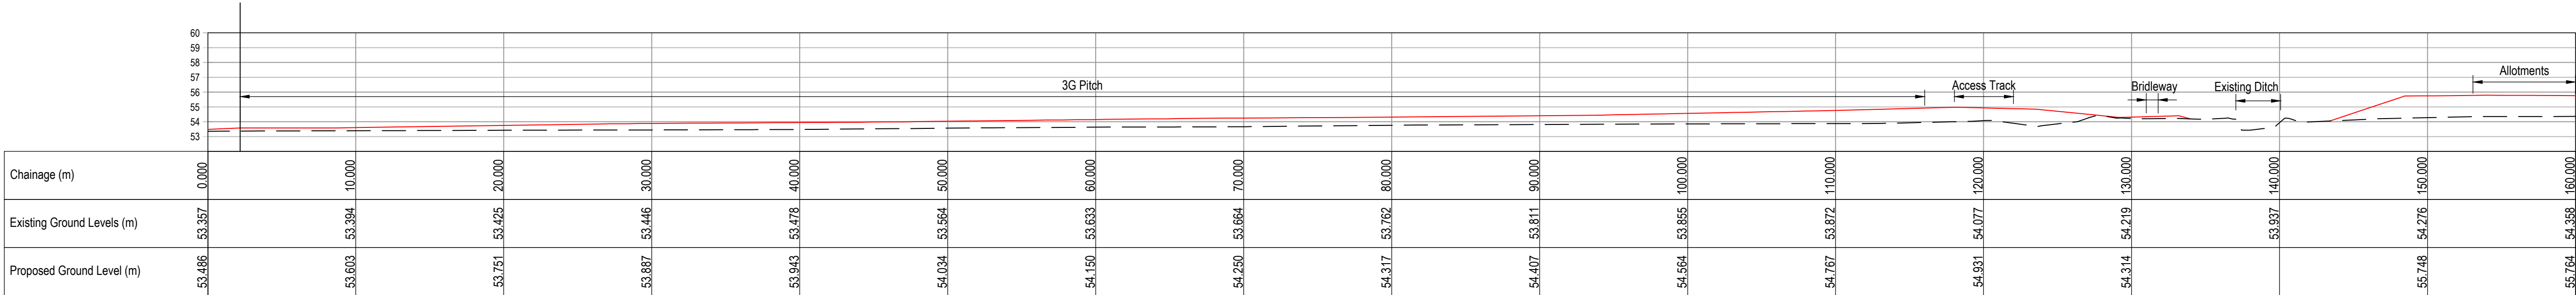

Section C-C Chainage 0m to 160m

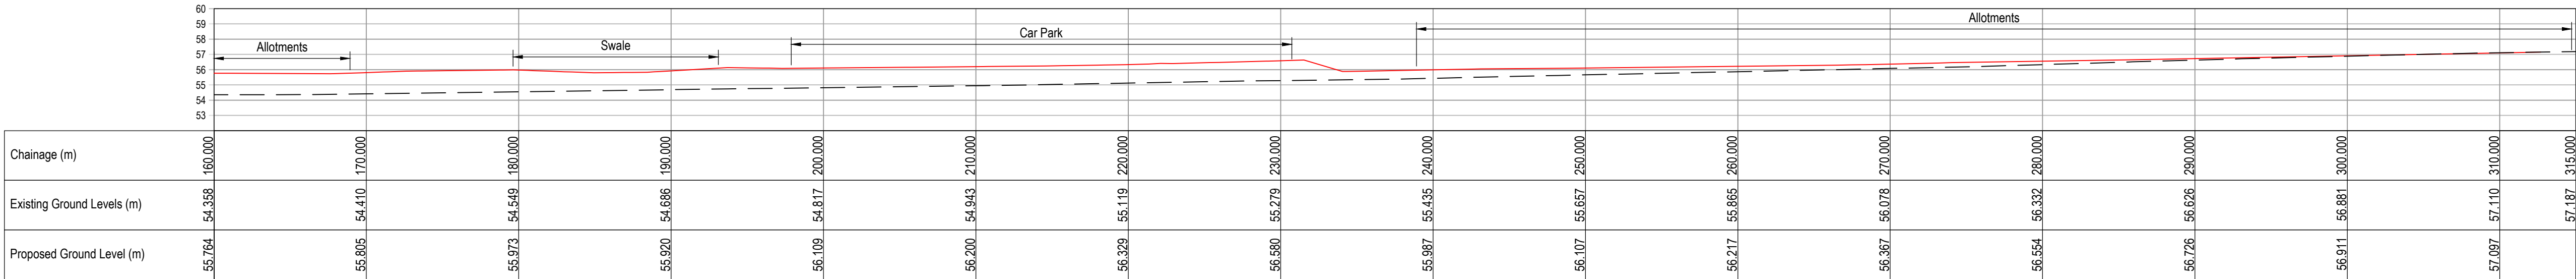

Section C-C Chainage 160m to 315m

General Notes

- Where this drawing has been issued in electronic .dwg format, it has been done so in good faith. JNP Group do not take any responsibility for any inaccuracies in the electronic data, which should be checked against the paper (or .pdf) drawing issue. Any apparent discrepancies should be immediately reported to JNP Group. The electronic .dwg file should not be assumed to be to scale and should not be used for 'overlaying', setting out or checking of any third party information. All dimensions should be taken from the paper (or .pdf) version of the drawing. Electronic drawings may contain third party information. JNP Group take no responsibility for this information, which should be checked against the originators paper drawing(s).
- All dimensions are millimetres (mm), and levels are in metres (m) unless noted otherwise and should be checked on site prior to construction/fabrication.
- Do not scale from this drawing. Only figured dimensions are to be relied upon. Don't hesitate to get in touch with JNP Group if additional information is required.
- Any discrepancies between drawings of different scales and between drawings and specifications, where appropriate, to be reported to JNP Group for decision.
- Copyright reserved. This drawing may only be used for The Client and location specified in the title block. It may not be copied or disclosed to any third party without the prior written consent of JNP Group.
- This drawing should only be used for construction if the drawing status is "A4 - Approved/Stage Complete". JNP Group takes no responsibility for construction works undertaken to drawings that are not marked with this status.



Health & Safety Note

The details on this drawing have been prepared on the assumption that a competent contractor will be carrying out the works. If the contractor(s) considers that there is insufficient Health and Safety information on this drawing, this should immediately be brought to the attention of the designer.

Sections Legend

- Existing ground level profile
- Proposed ground level profile

				Client CALA Homes Thames Ltd		 JNP GROUP CONSULTING ENGINEERS ● Amersham ● Brighouse ● Bristol ● Glasgow ● Hartlepool ● Sheffield ● Warwick www.jnpgroup.co.uk	
				Job: Finchwood Park - Sports Hub Land			
				Title: Indicative Site Sections Sheet 2 of 3		Project - Originator - Volume/System - Level/Location - Type - Discipline - Number M44541-JNP-XX-XX-SK-C-7028 Revision: P01	
P01 06/10/2024 First Issue: JLN/KMM				Classification: FL 60_20			
Rev.	Date	Description	On / Off / App'd	Scale @ A1: 1:250	   	Document Drawing Number	
S3 - Suitable for Review & Comment				SK-Drawing Number			