


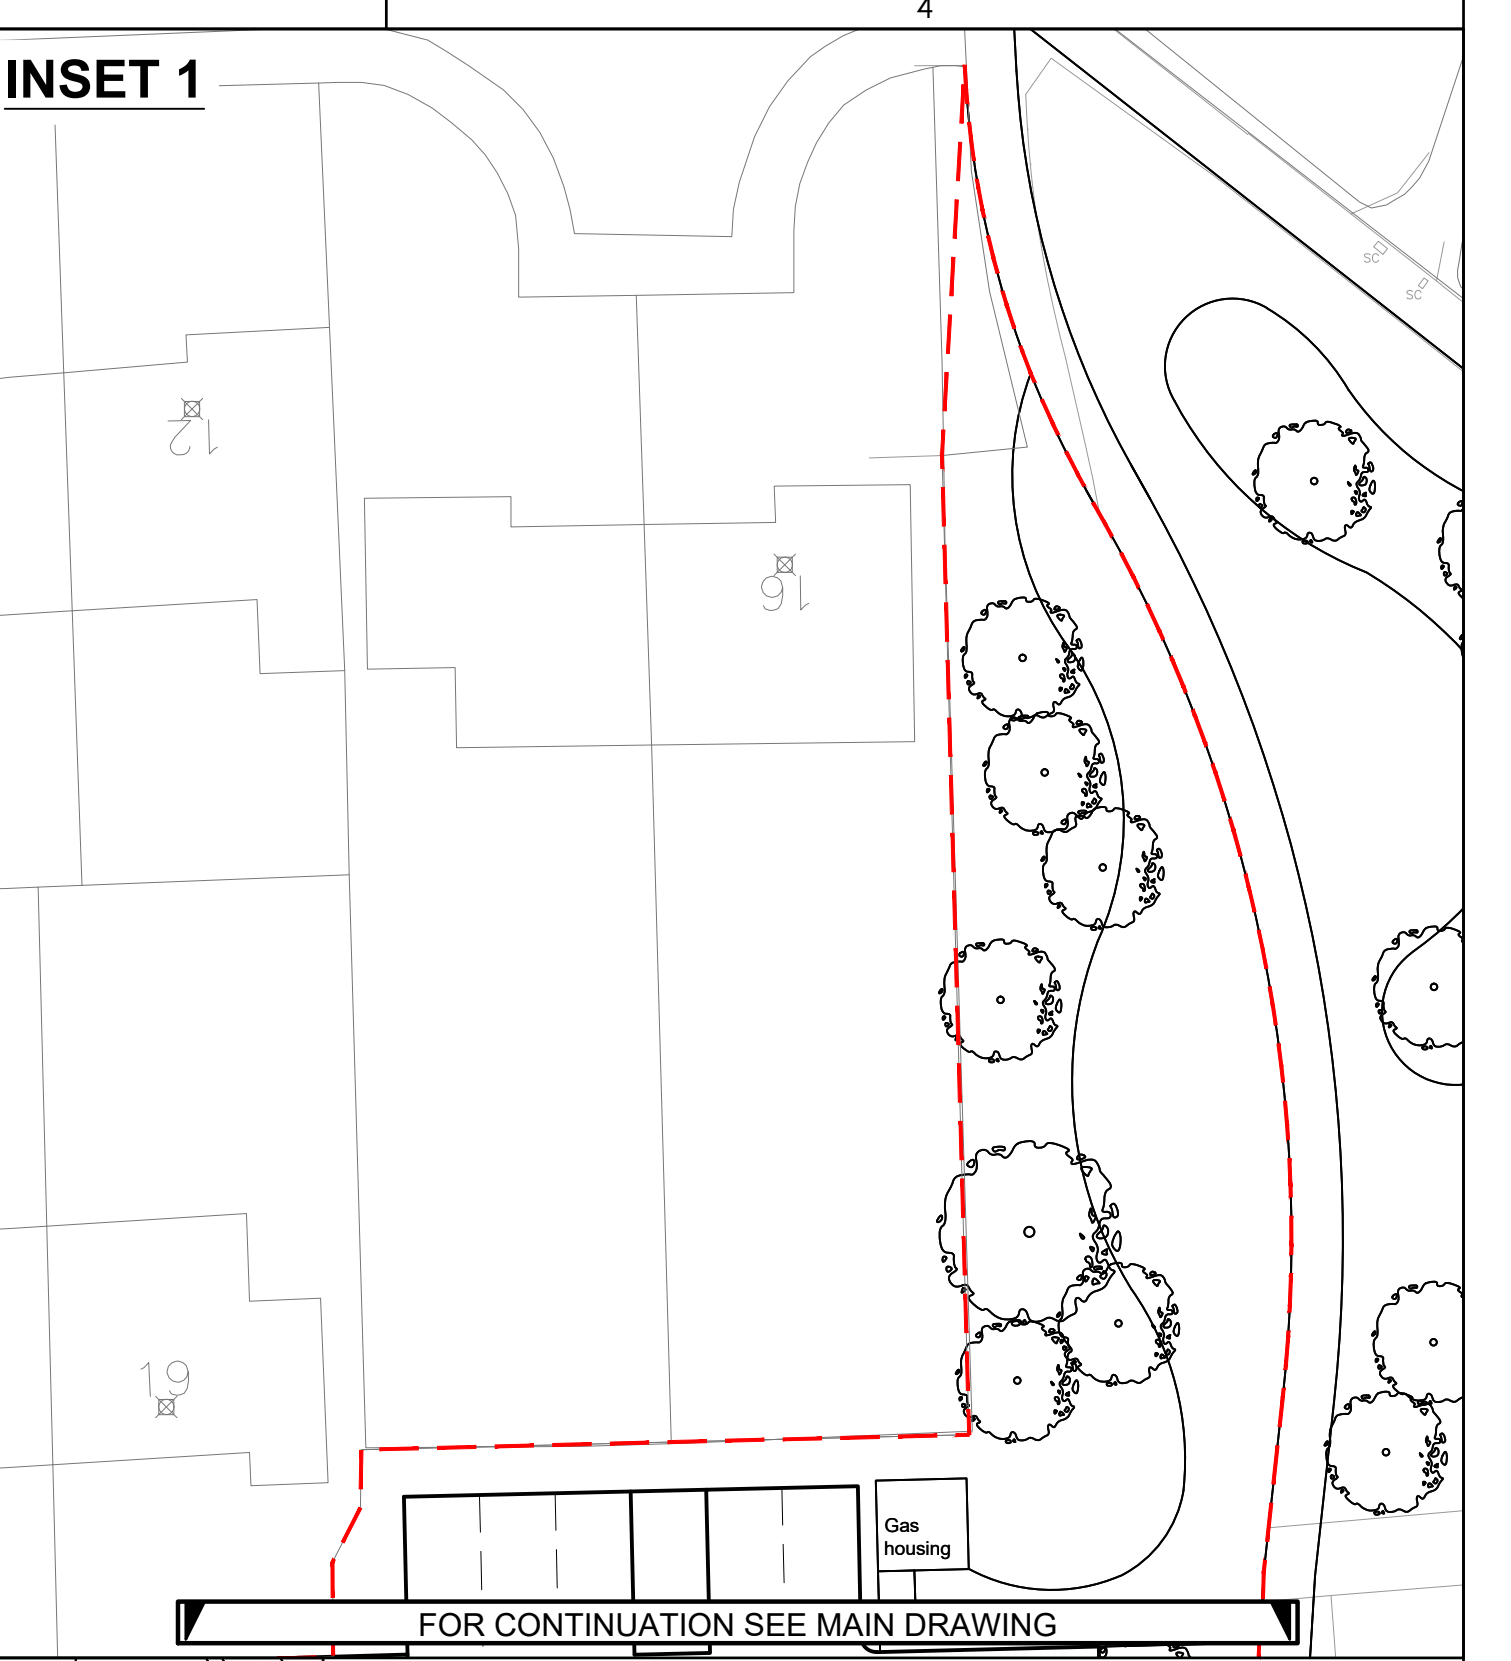

INSET 1



INSET 2



KEY:

- PHASE 2 BOUNDARY
- VISIBILITY SPLAY 2.4m x 25m 20mph
- VISIBILITY SPLAY 2.4m x 17m 15mph
- VISIBILITY FORWARD 14m 12mph
- PROPOSED TEMPORARY KERB
- PROPOSED KERBING TO BE BUILT IN PHASE 2 A

Notes:

UTILITIES NOTE: The position of any existing public or private sewers, utility services, plant or apparatus shown on this drawing is believed to be correct, but no warranty to this is expressed or implied. Other such plant or apparatus may also be present but not shown. The Contractor is therefore advised to undertake their own investigation where the presence of any existing sewers, services, plant or apparatus may affect their operations.

- DO NOT SCALE THIS DRAWING. IF IN DOUBT PLEASE REQUEST FURTHER INFORMATION.
- ALL DIMENSIONS ARE IN METRES UNLESS STATED OTHERWISE.
- THIS DRAWING IS TO BE READ IN CONJUNCTION WITH ALL OTHER RELEVANT CONTRACT DRAWINGS, CONSTRUCTION DETAILS AND SPECIFICATIONS.

NO.	REVISION	DATE	BY	APPD
C03	BOUNDARY UPDATED	2025.11.28	JDC	JDC
C02	SITE LAYOUT UPDATED	2025.11.17	DM	JDC
C01	ISSUED FOR CONSTRUCTION	2025.07.17	MP	DS
Issued/Revision		YYYY.MM.DD	By	Appd

Issue Status

SS - FOR REVIEW AND ACCEPTANCE

This document is suitable only for the purpose noted above. Use of this document for any other purpose is not permitted.

Stantec

Stantec UK Limited
Caversham Bridge House, Waterman Place
Reading
RG1 8DN
Tel: +44 1189 500 761
www.stantec.co.uk

Copyright Reserved

The Contractor shall verify and be responsible for all dimensions. DO NOT scale the drawing. Any errors or omissions shall be reported to Stantec without delay. The Copyrights to all designs and drawings are the property of Stantec. Reproduction or use for any purpose other than that authorised by Stantec is forbidden.

Client/Project Logo:

Wates

Project:
Gorse Ride

Phase 2 B

NO.	REVISION	DATE	BY	APPD
DM	Dwn	2025.11.27	DM	DS
Dsgn	Dsgn	2025.11.27	DM	DS
Chkd	Chkd	2025.11.27	DM	DS

Title
VISIBILITY SPLAYS

Project No.
330510523

Revision
C03

Drawing No.
330510523-STN-ZZ-00-DR-D-1051

A1 Scale
1:250