



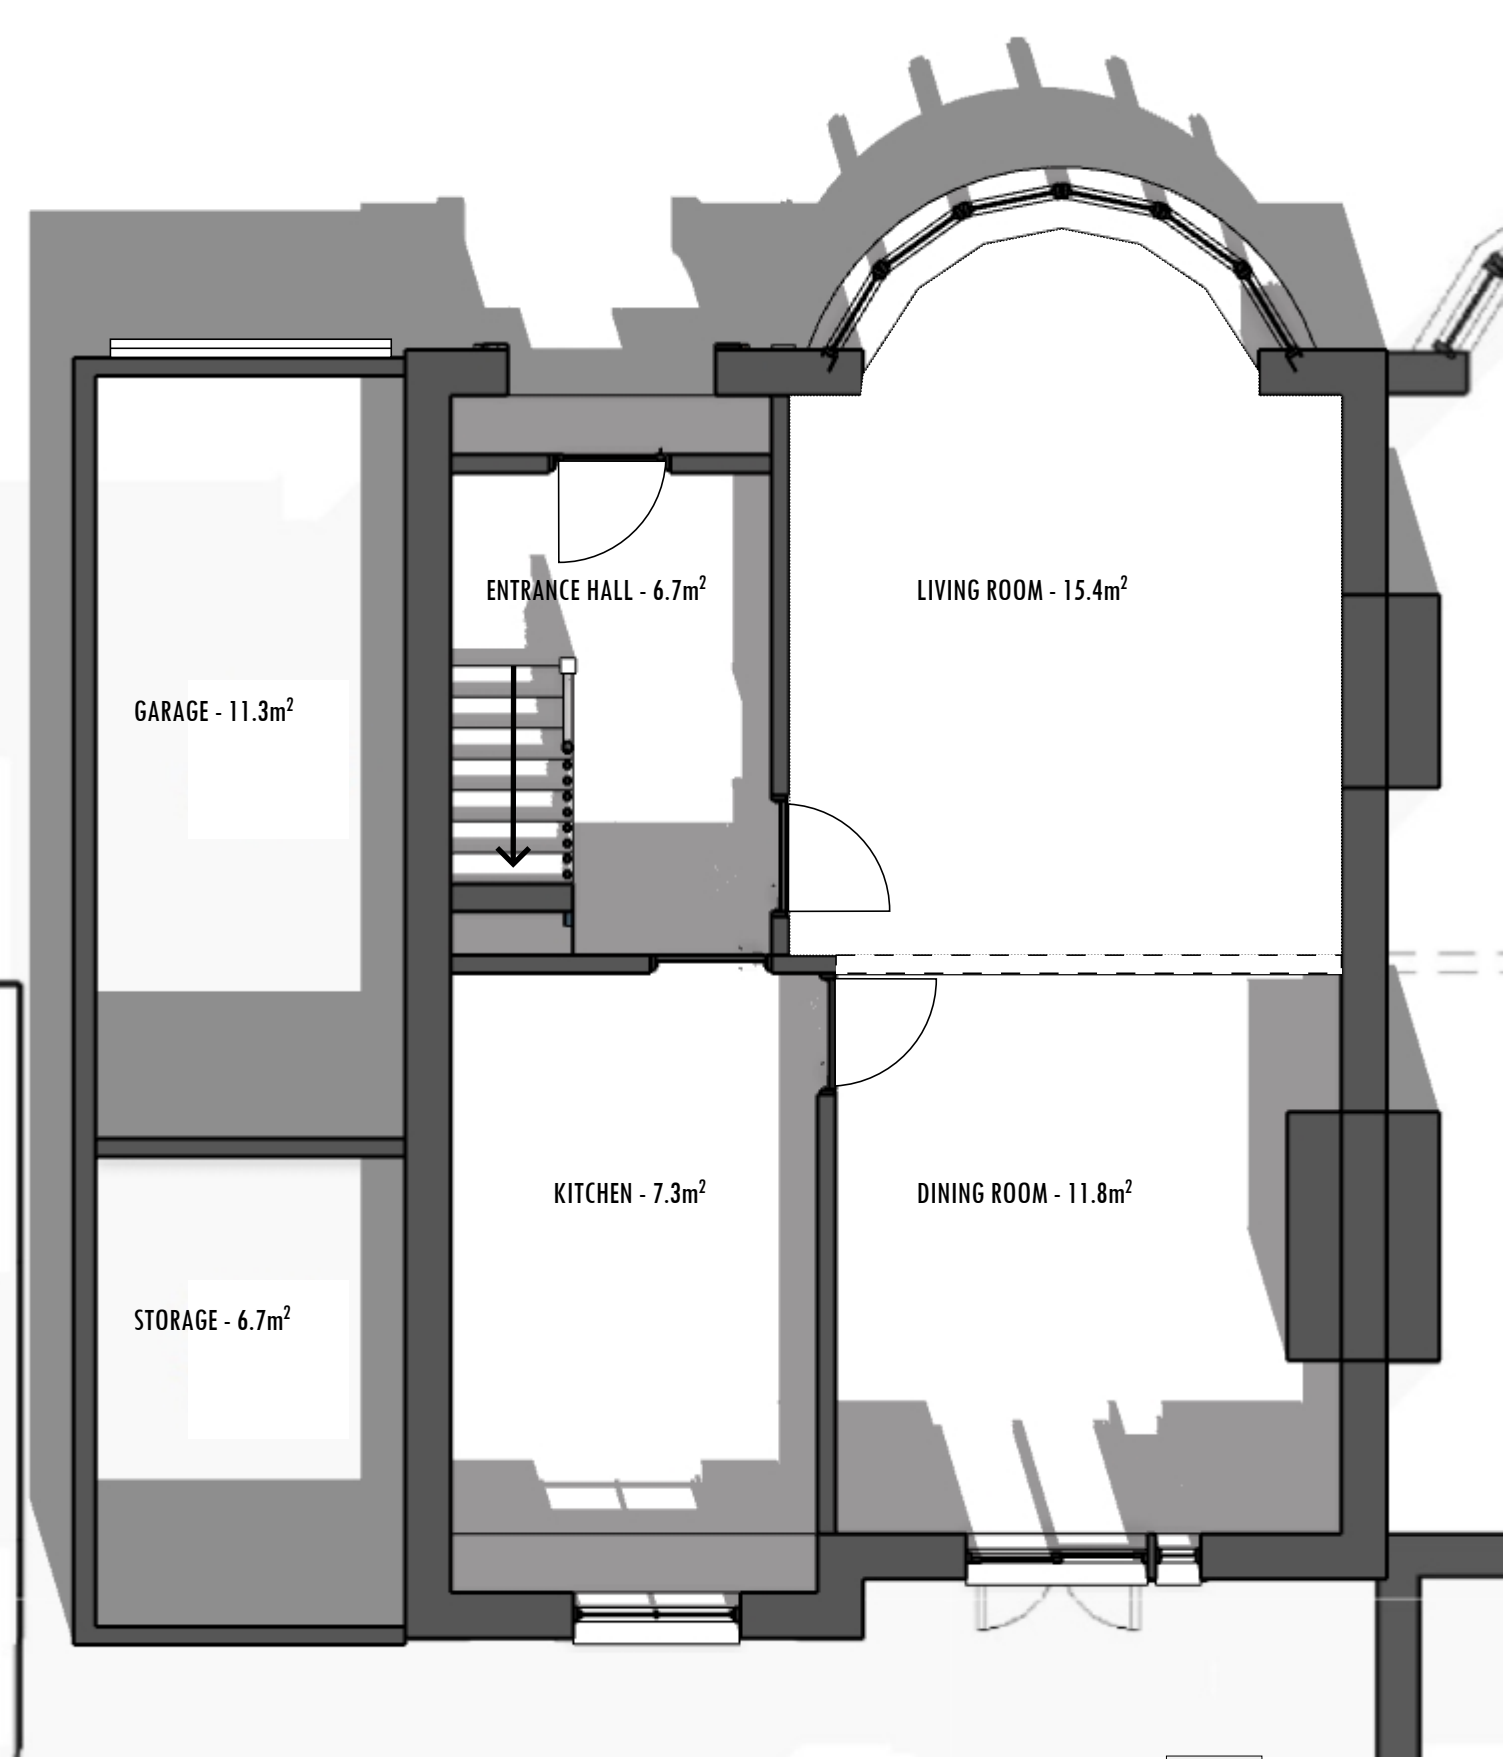

EXISTING GND FLOOR LAYOUT PLAN



A
001

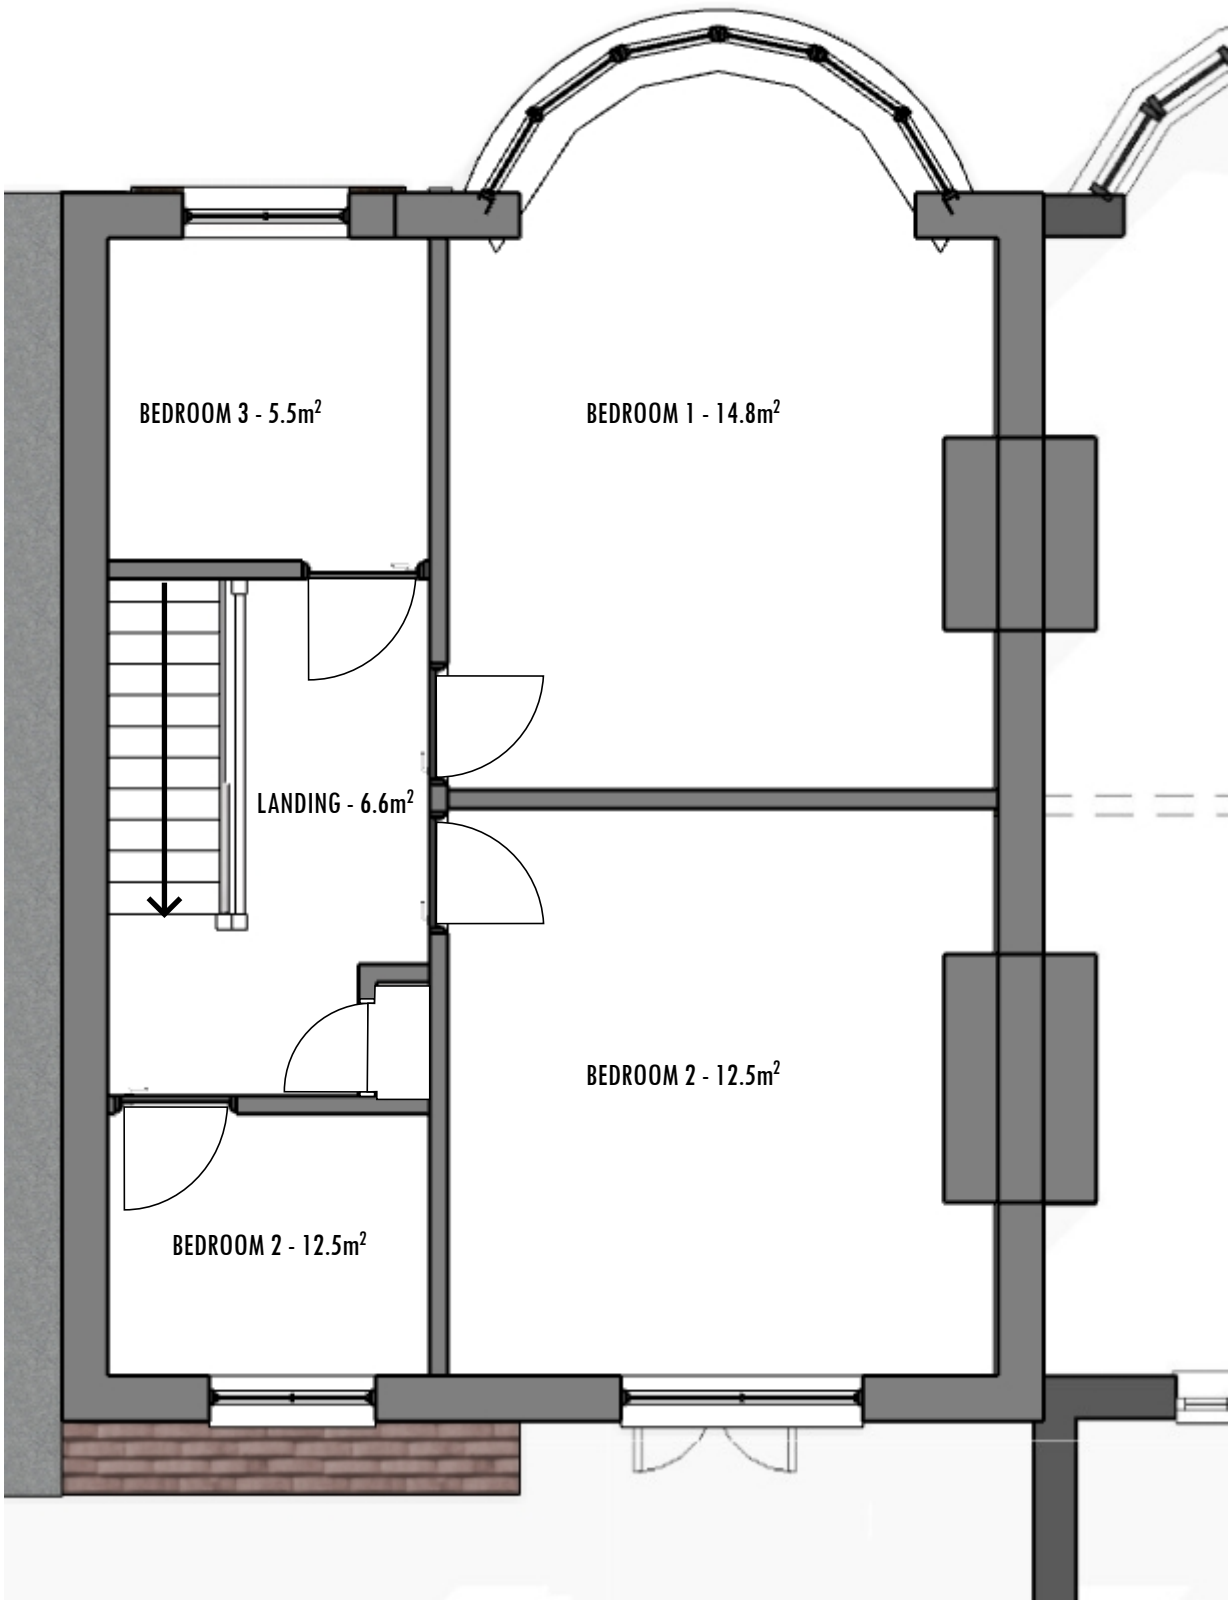

EXISTING 1ST FLOOR LAYOUT PLAN



A
001