


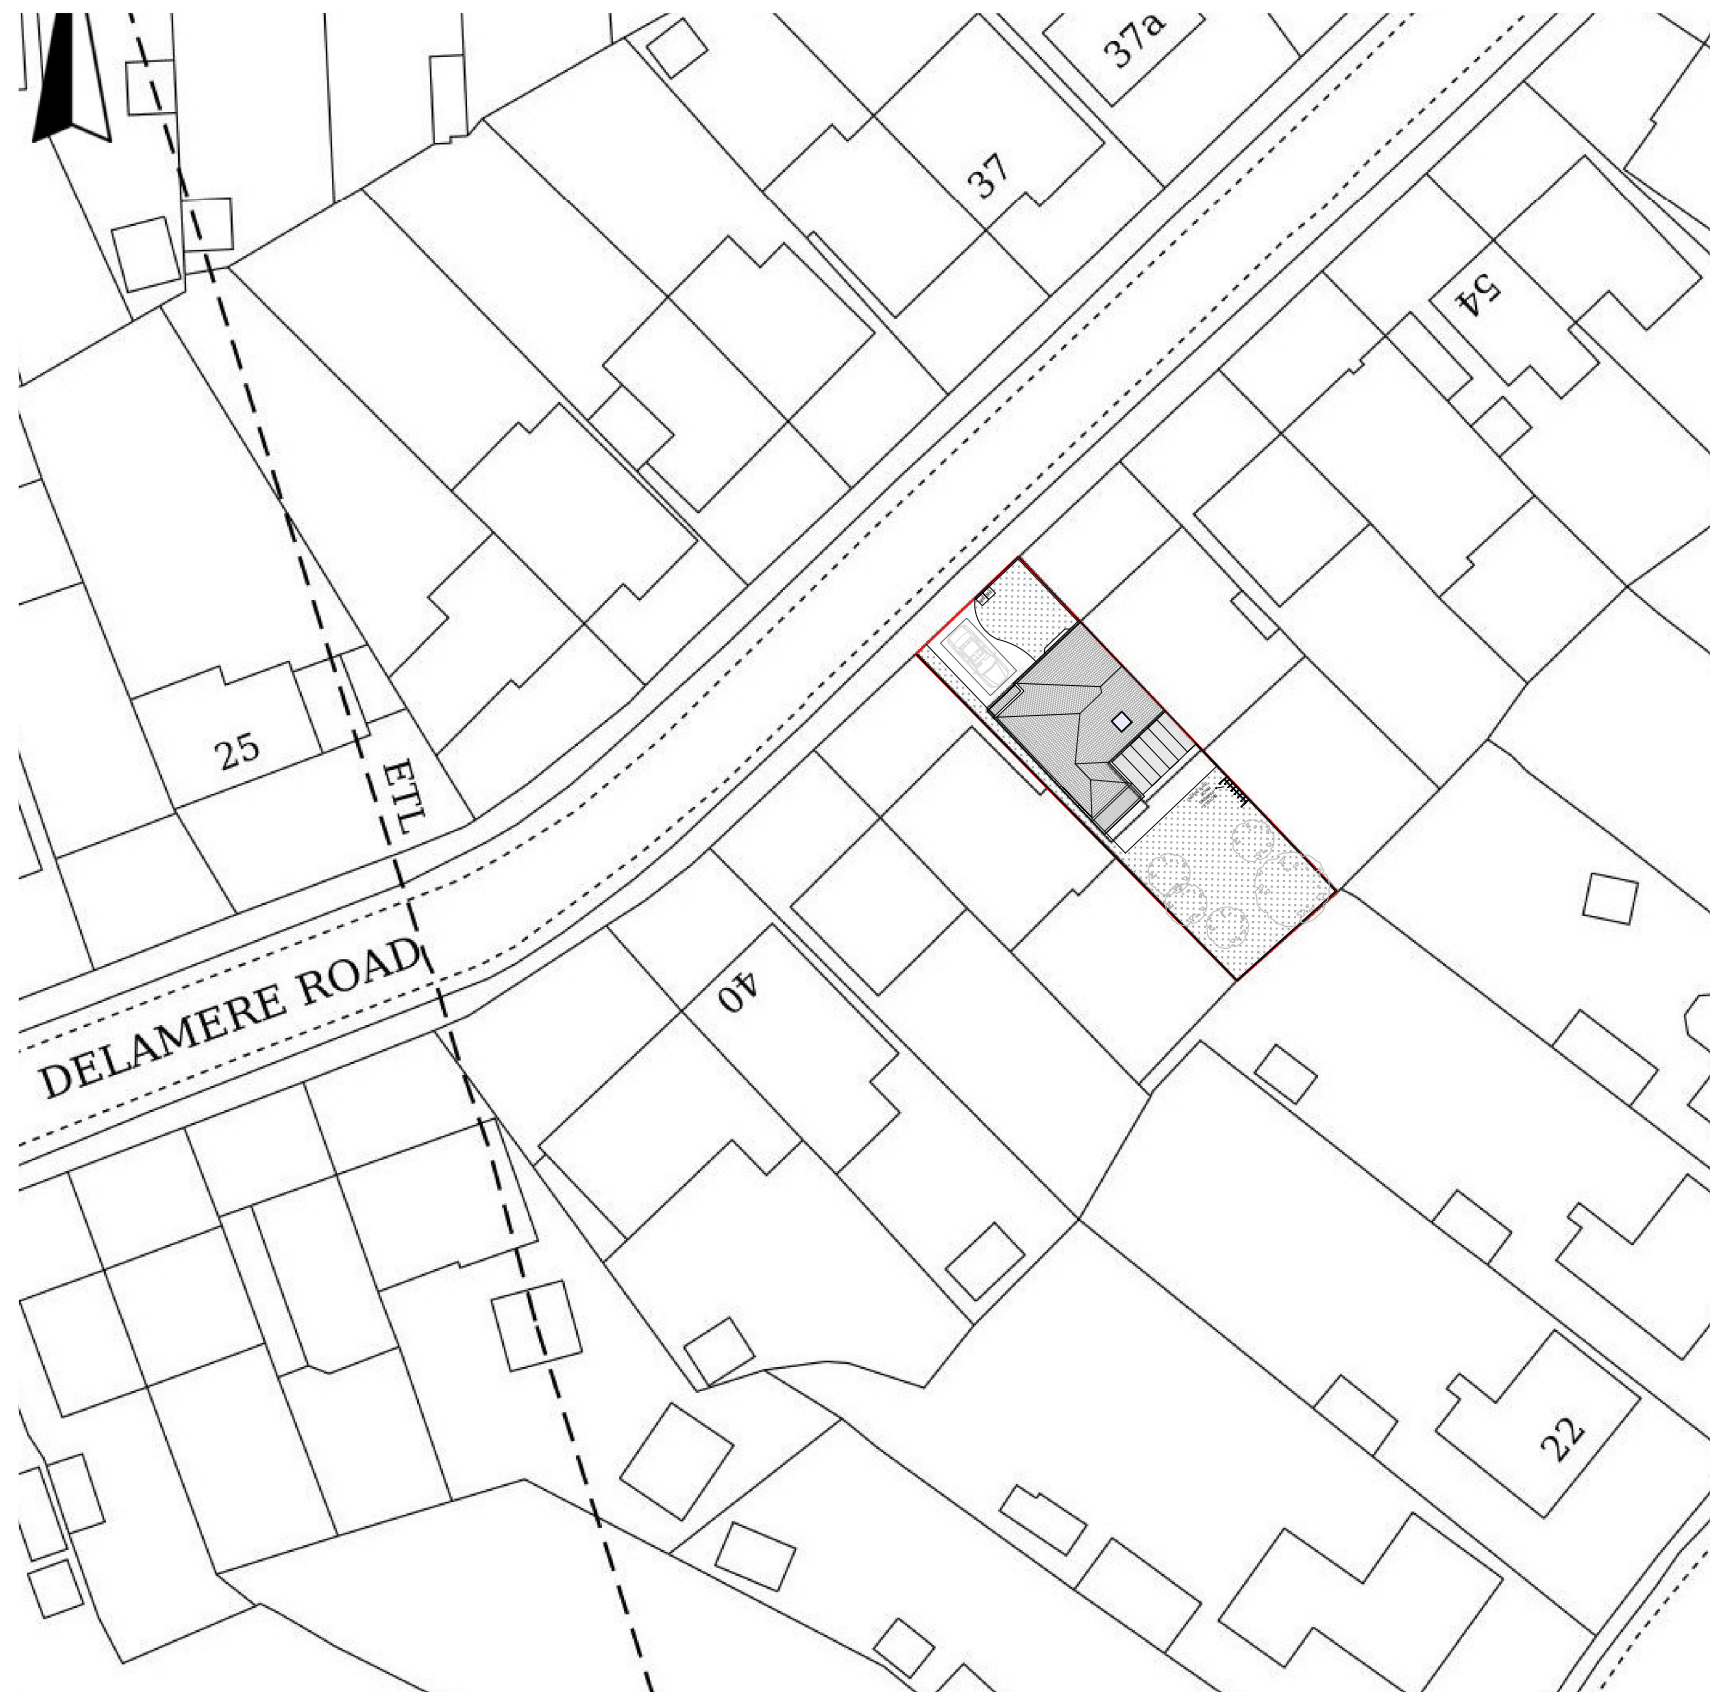

Any dimensions shown should be checked on site.
Designs are not coordinated with engineer projects.
Not for construction purposes.

Block Plans are scaled from the Ordnance Survey Location Maps.
Please see the licence number for the Os Maps in the Location Plans



HOMZ

DESIGN | PLAN | BUILD

www.homz.uk / 0 330 818 3001

Drawing Title: Proposed Block Plan
Drawing: H-0712-03_46DelamereRoad_ProposedBlockPlan_VI
Drawing Number: H-0712
Site Address: 46 Delamere Road, Earley, Reading, RG6 1AP

Scale : 1/500 at A3
Revision : VI
Date : 05.05.2026