


This drawing is copyright and may not be reproduced without the written consent of the Architect.

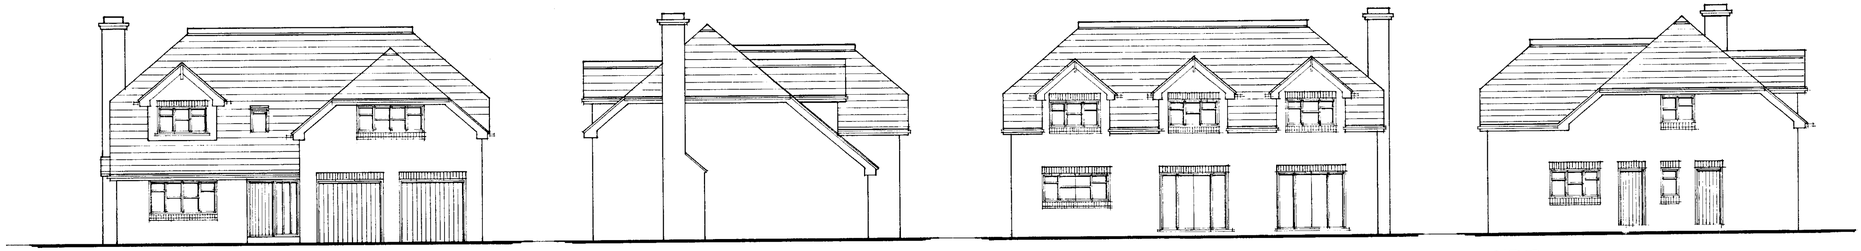


FRONT SIDE REAR SIDE

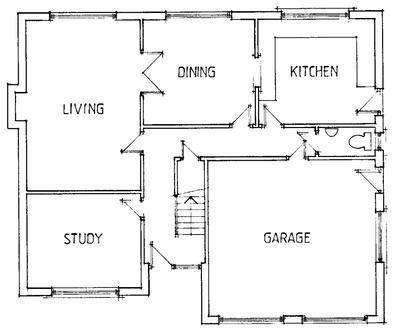

GROUND

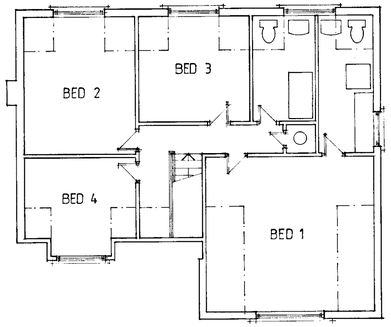

FIRST

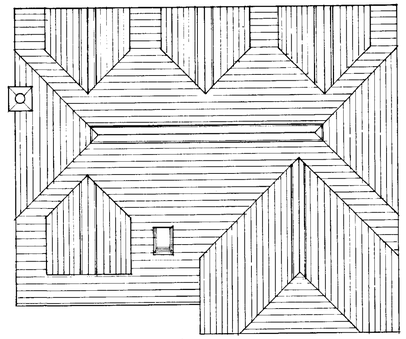

ROOF

NORTH

4403

W. M. GRAHAM ASSOCIATES
CHARTERED ARCHITECTS
1 Rectory Road.
Wokingham.
Berkshire. RG40 1DJ.
Tel: 0118 9770464
Fax: 0118 9770482

REFUSED

Job
23 TIPPINGS LANE
WOODLEY

Title
PROPOSED PLOT C

Scale	Date	Drawn By
1:100	JUNE 2001	RWF
Job No.	Drawing No.	Revision
2325	104	

Artwork# DS(UK)100129