


This drawing is copyright and may not be reproduced without the written consent of the Architect.

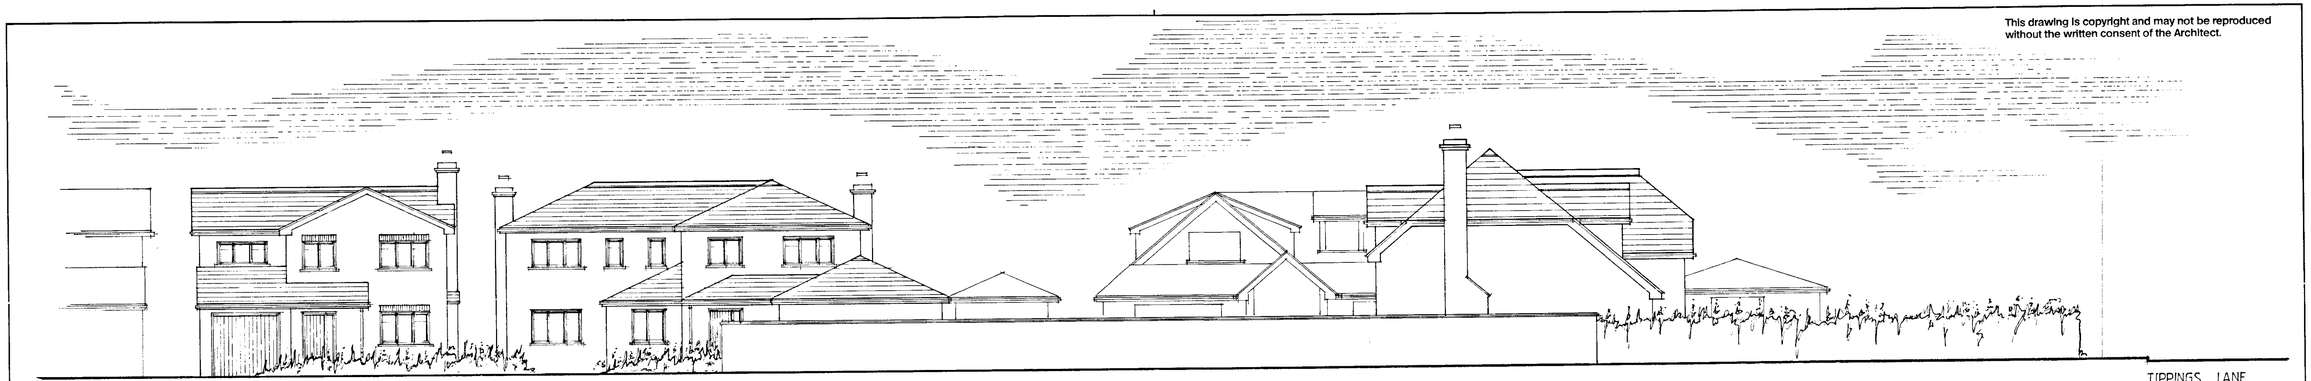


WEST ELEVATION

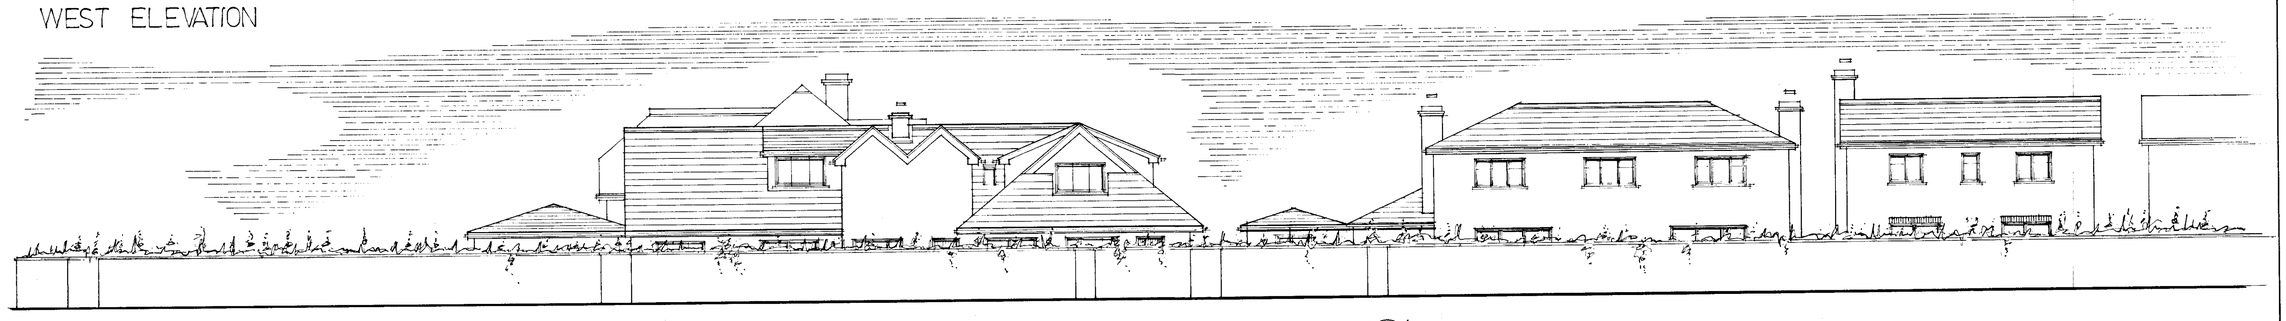

EAST ELEVATION

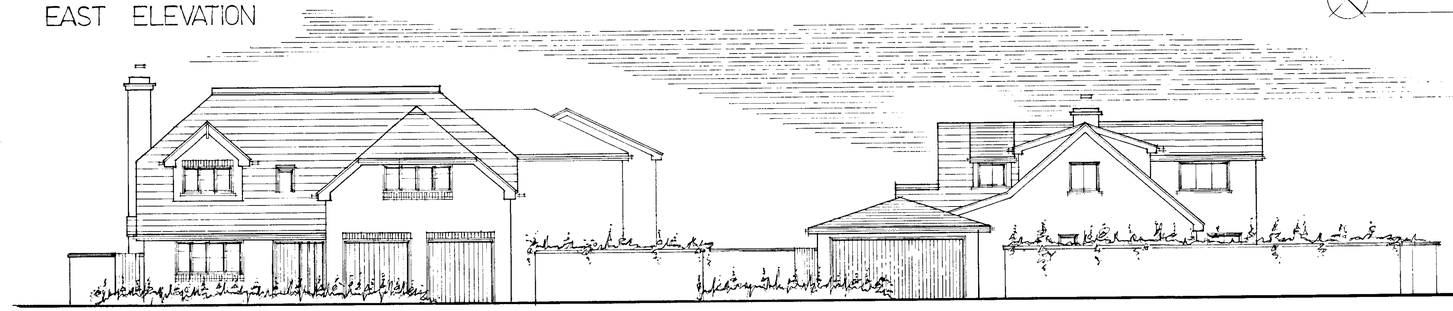


12 JUL 2001 4403

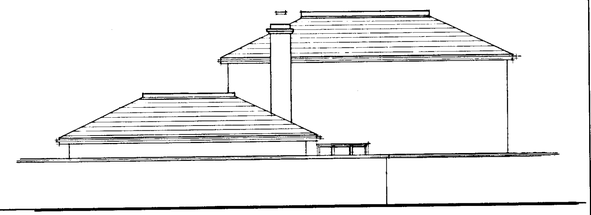

SOUTH ELEVATION PLOT B

SOUTH ELEVATION

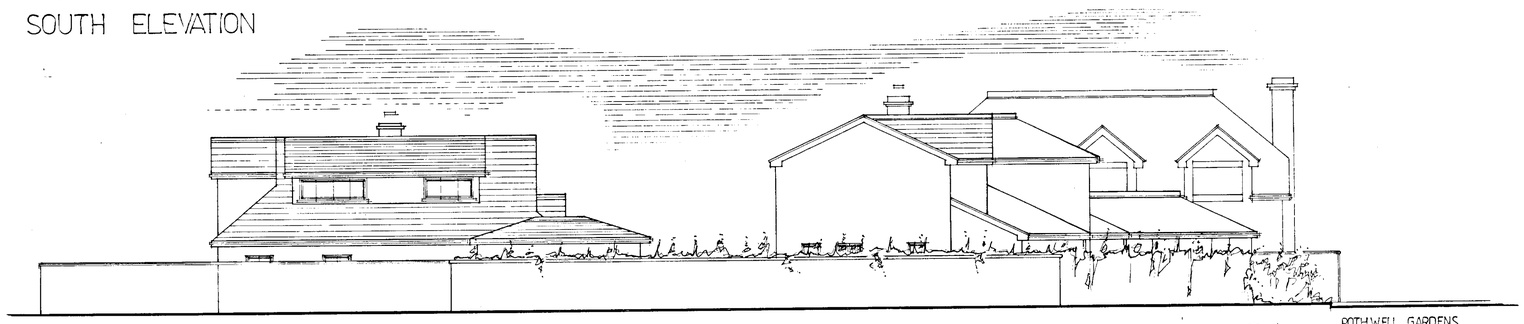

NORTH ELEVATION

W. M. GRAHAM ASSOCIATES
CHARTERED ARCHITECTS
1 Rectory Road,
Wokingham,
Berkshire, RG40 1DJ.
Tel: 0118 9770464
Fax: 0118 9770482

Job
23 TIPPINGS LANE
WOODLEY
REFUSED

Title
SITE ELEVATIONS

Scale	Date	Drawn By
1:100	JULY 2001	RWF
Job No.	Drawing No.	Revision
2325	105	

Artworker DS(UK) 00129