

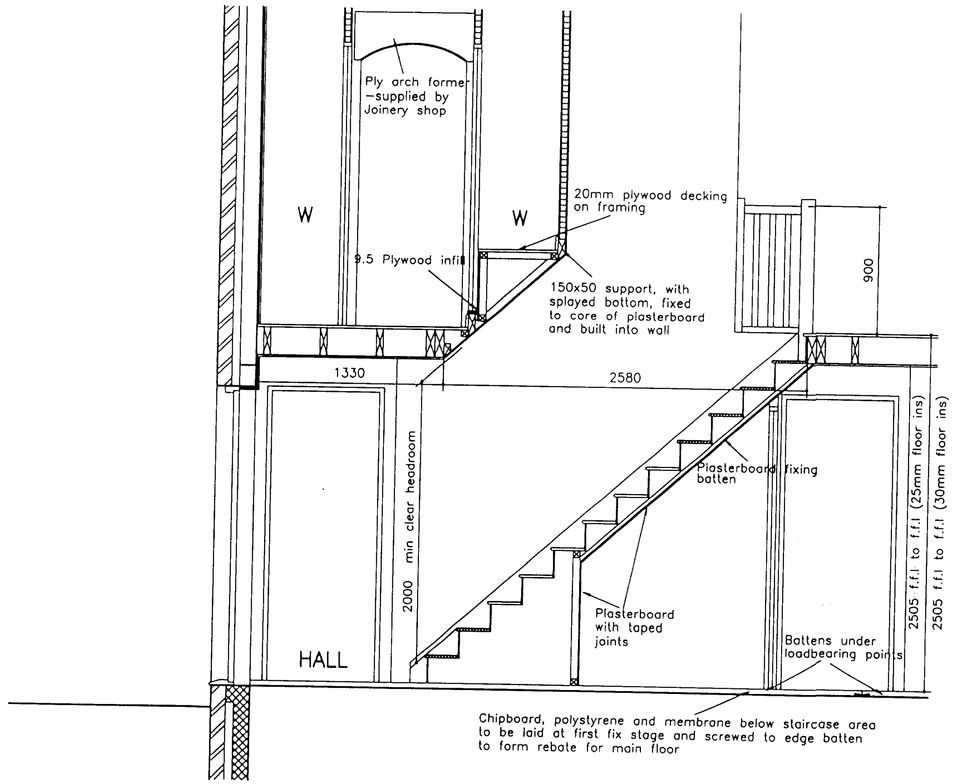



SECTION

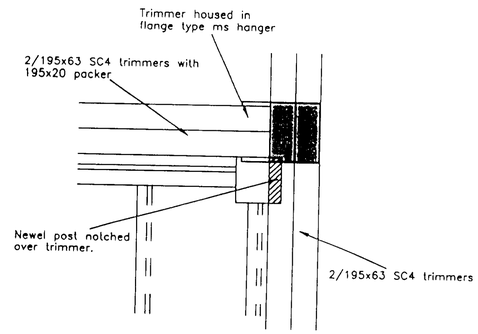

DETAIL AT NEWEL POST

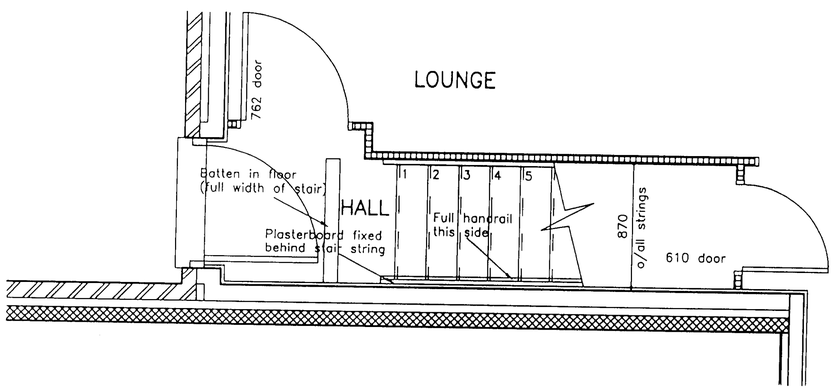

GROUND FLOOR PLAN

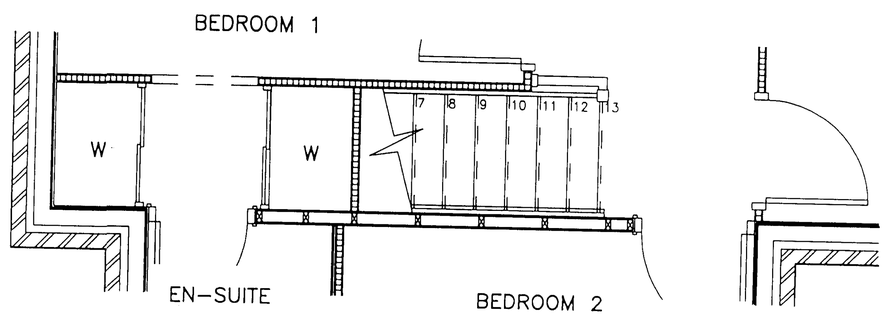

FIRST FLOOR PLAN

REVISIONS

A: First floor wall to Bed 2 & Ensuite revised to studwork 08/03/95

B: Newel post detail added. 15.09.95

C: Store door reduced in height. Storey height spec updated. 12.10.95

D: Trimmers to be SC4's. St door repositioned. 26.04.96

E: Storey height's note updated. 01.06.99

NOTES

Storey height 2505:
Staircase to be constructed of 220mm goings & 192.7mm risers giving a pitch of 41°13' –
Width to be 870mm o/all strings.

Bryant Homes
Technical Services Ltd

title
RYDAL
CENTENARY
STAIRCASE DETAILS

drg no RL C 60 E

scale 1 : 20 date 21/12/92

drawn S.D. checked D.M.P.

CRANMORE HOUSE, CRANMORE BOULEVARD, SHIRLEY, SOLIHULL, WEST MIDLANDS. B90 4SD.
TELEPHONE 0121 711 1212 FACSIMILE 0121 711 2994