


# JOIST DETAIL SHOWING PERMISSIBLE NOTCHING AND HOLES
SCALE 1 : 5

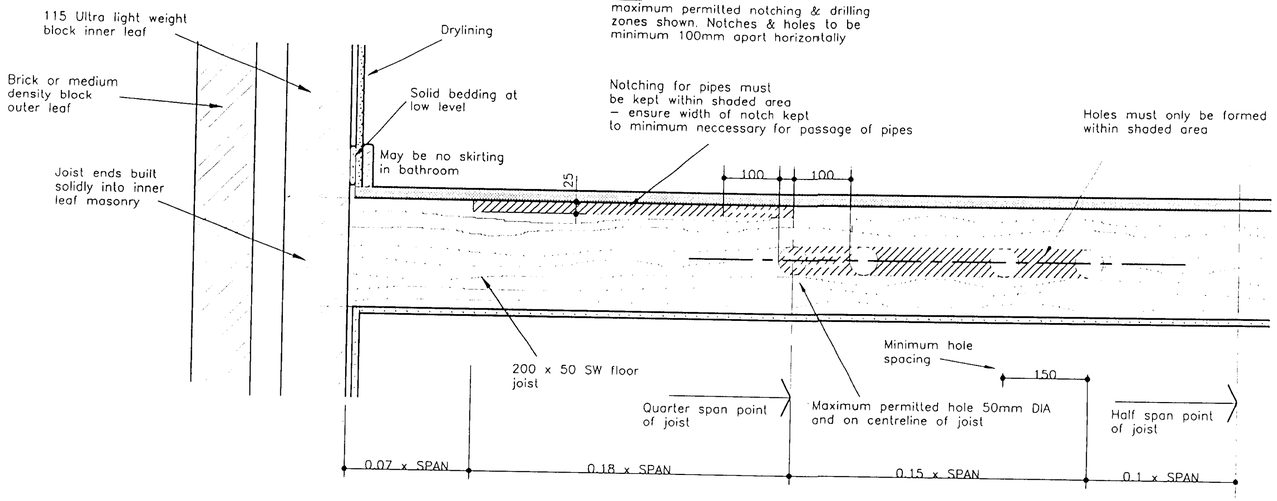


THIS DETAIL SHOWS THE NOTCHING AND HOLES ALLOWABLE AT ONE END OF THE JOIST, OTHER END SIMILAR

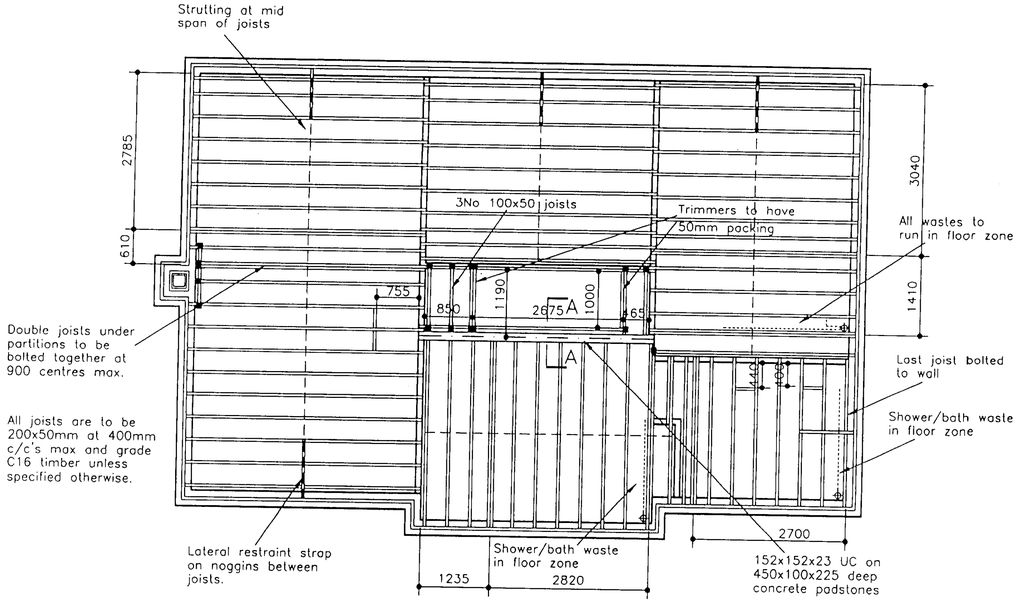


FIRST FLOOR CARCASSING PLAN

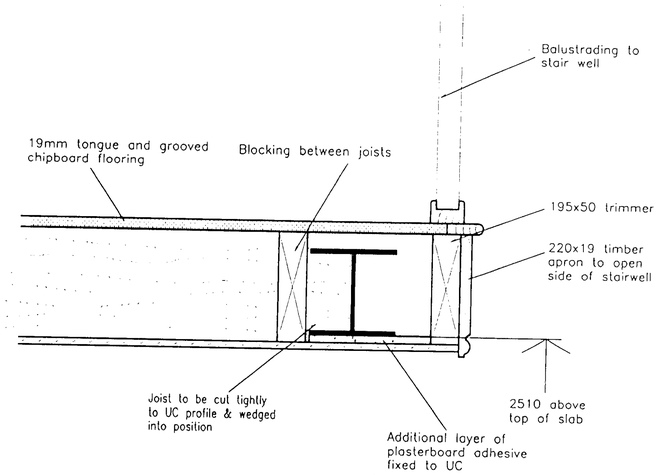


DETAIL A-A _ SCALE 1:5

## REVISIONS

Rev A _ 200x75 joist omitted. 50mm packing added to trimmers. Joist hangers indicated.
19/05/94

Rev B _ Notches/holes to be min 100 apart.
03/05/95

Rev C _ Packing soldiers noted behind each joist hanger to UC. Strutting omitted over Study. Trimming to flue revised.
03.04.96

Rev. D _ Joists re-spaced at 400mm c/c from 450mm c/c. Timber grade added.
10.10.97

E: Detail A revised & floor carcassing plan updated to reflect revised floor plan. Front gable enlarged
13:05:99

## NOTES

Bryant Homes
Technical Services Ltd

title
BALMORAL
CENTENARY
F. FLOOR CARCASSING PLANS & DETAILS

drg no BO C 40 E

scale 1:50 / 1:5 date 20:01:94

drawn S.D T.S checked D.M.P

CRANMORE HOUSE, CRANMORE BOULEVARD, SHIRLEY, SOLIHULL, WEST MIDLANDS, B90 4SD.
TELEPHONE 0121 711 1212 FACSIMILE 0121 711 2994

CENTENARY