

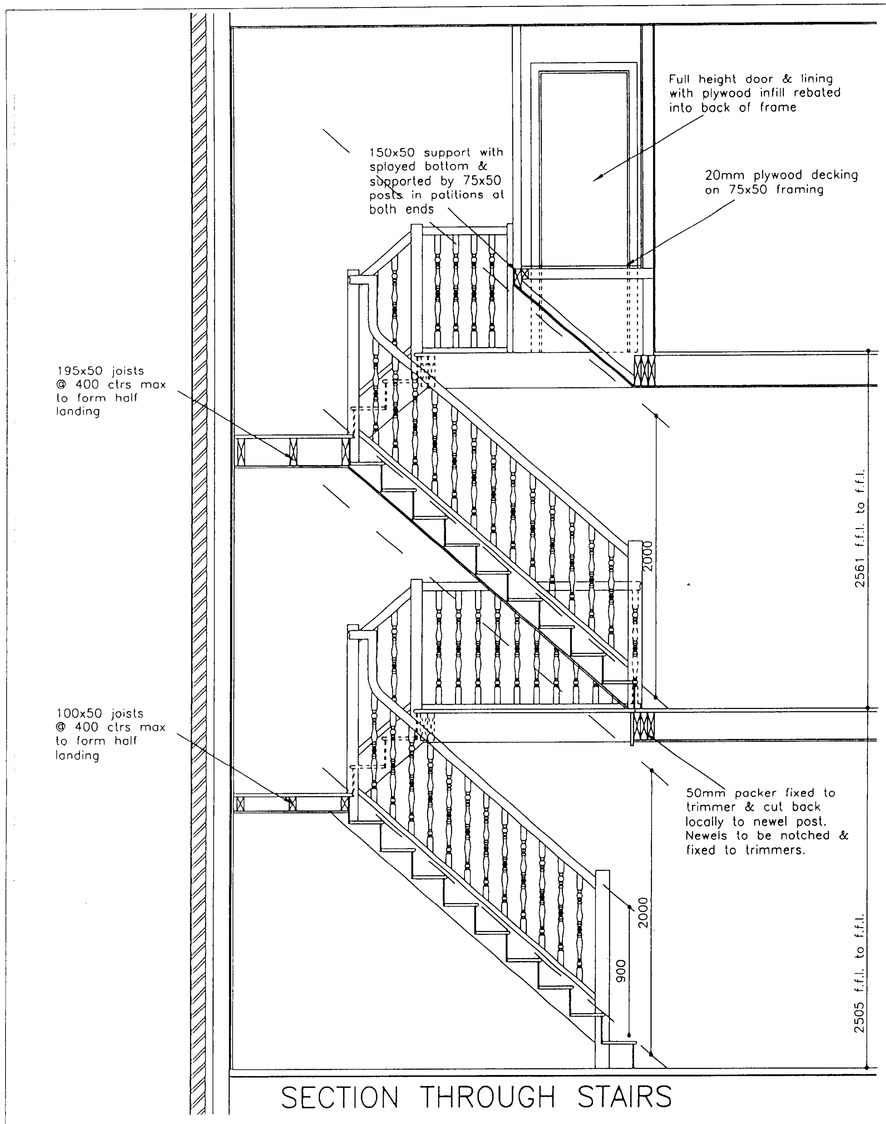



SECTION THROUGH STAIRS

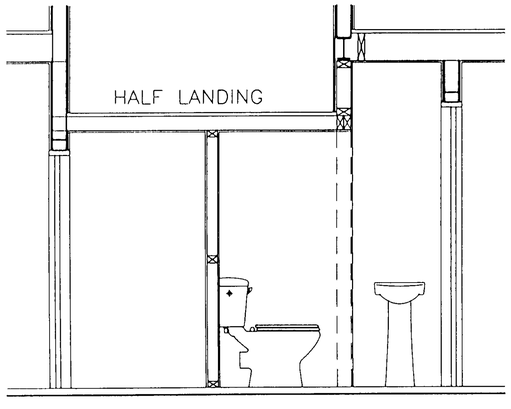


SECTION THROUGH CLOAKS

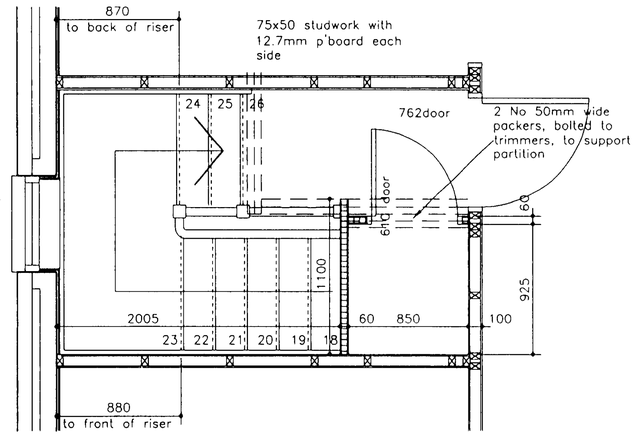

SECOND FLOOR PLAN

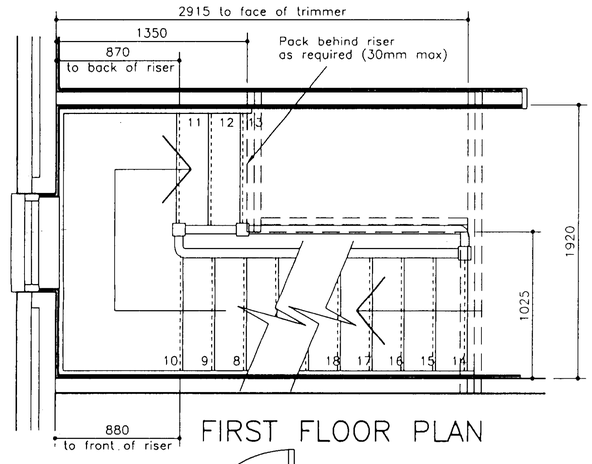

FIRST FLOOR PLAN

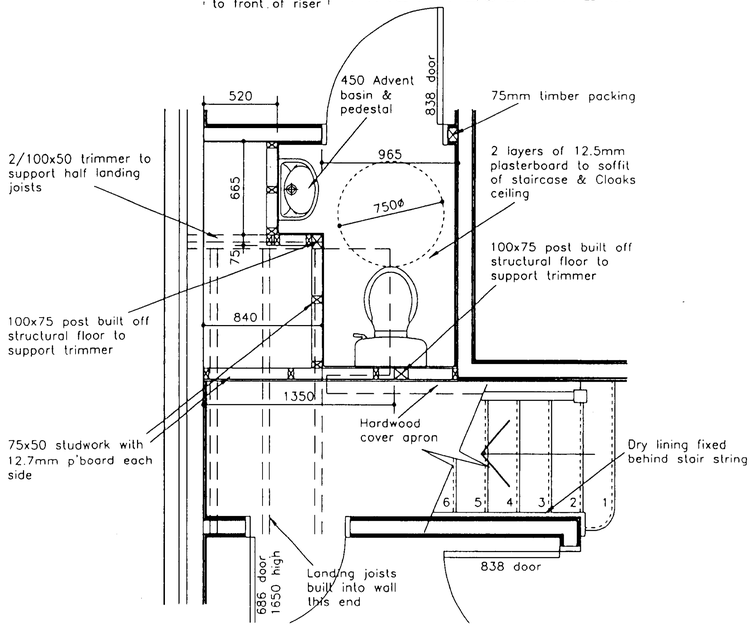

REVISIONS

A : Linen cupb'd revised, packers added to trimmer. Joists to top half landing increased to 195 deep. CDM notes added. 20.04.98

B : Bottom tread revised. Fireline board added to Store ceiling. Full height door noted to Store on top landing. 15.07.98

C : Storey heights & stair risers revised. Cloaks & Store layout revised. 12.05.99

NOTES

Storey height 2505:
Staircase to be constructed of 220mm goings & 192.7mm risers giving a pitch of 41°13' –
Width to be 870mm o/all strings.

Storey height 2561:
Staircase to be constructed of 220mm goings & 197mm risers giving a pitch of 41°50' –
Width to be 870mm o/all strings.

Bryant Homes
Technical Services Ltd

title
BELFORD
CENTENARY
STAIRCASE DETAILS

drg no BM C 60 C
scale 1 : 20 date JAN '98
drawn S.D. checked

CRANMORE HOUSE, CRANMORE BOULEVARD, SHIRLEY, SOLIHULL, WEST MIDLANDS. B90 4SD.
TELEPHONE 0121 711 1212 FACSIMILE 0121 712 8444