

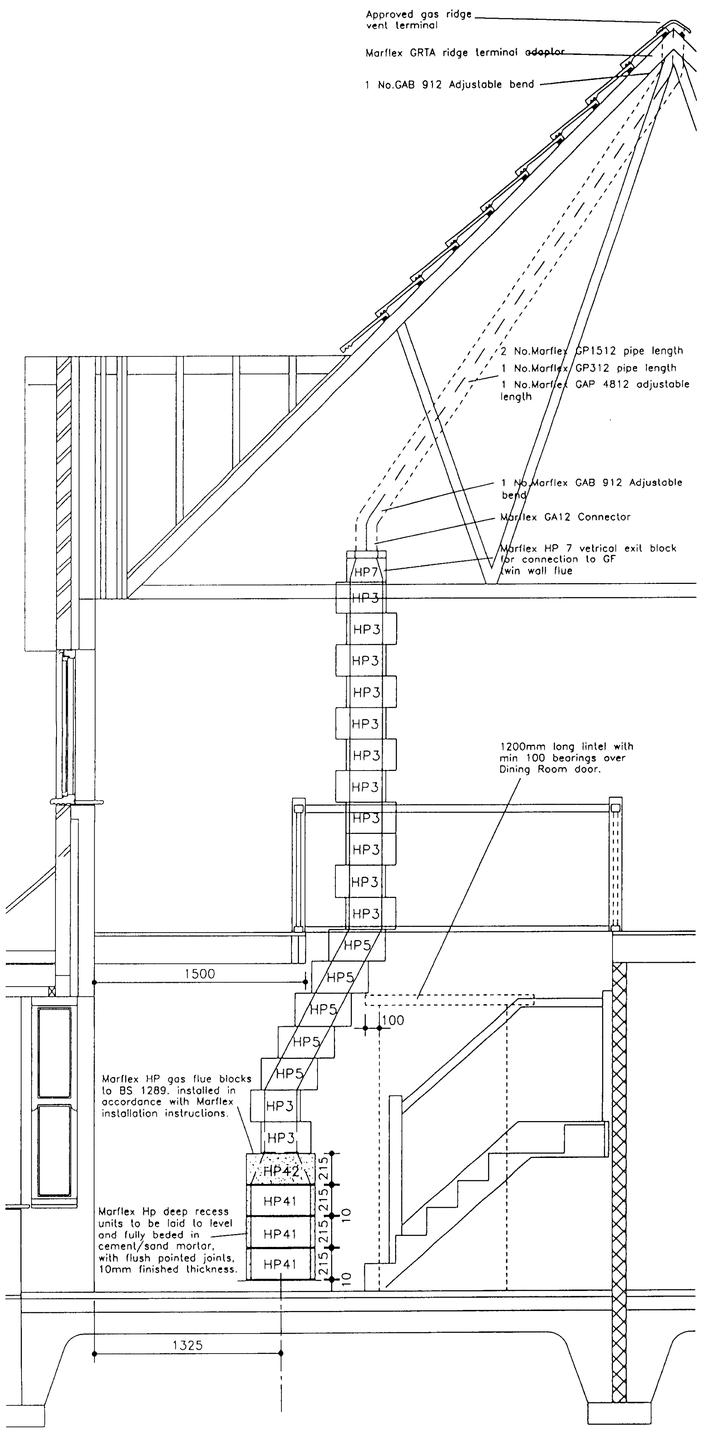



CROSS SECTION THRO' FIREPLACE. SCALE 1:10

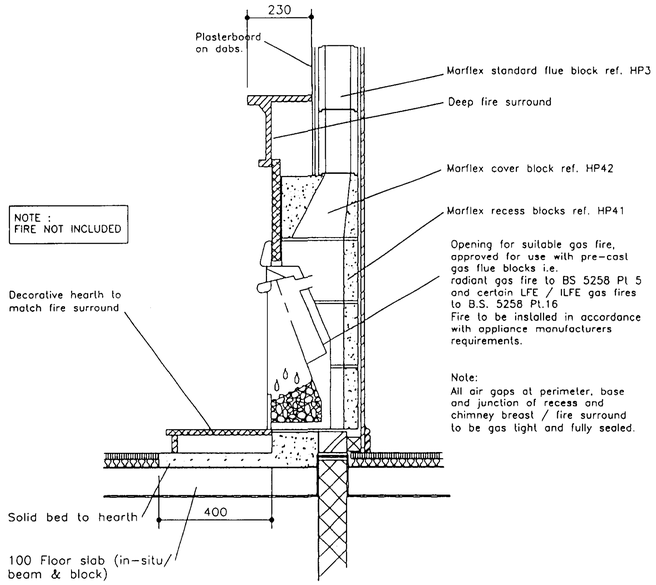

PLAN AT FIRST FLOOR

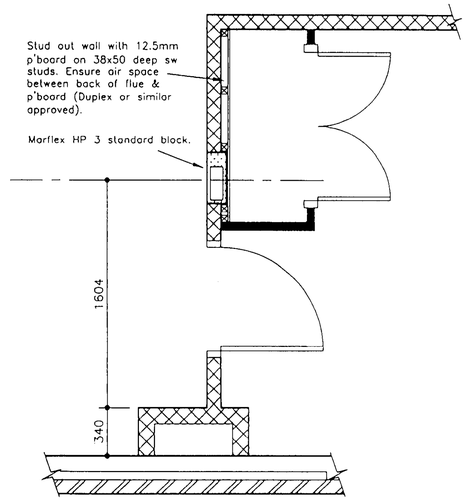


PLAN AT GROUND FLOOR

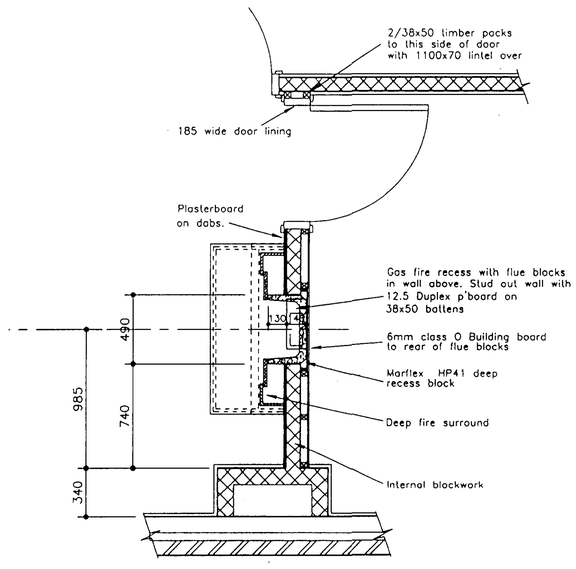

The Stirling:

Deep recess fire surround available from Direct Fireplaces Plc.

Hickson Decor (microporous hardwood finish) Dark oak stain to match stairs

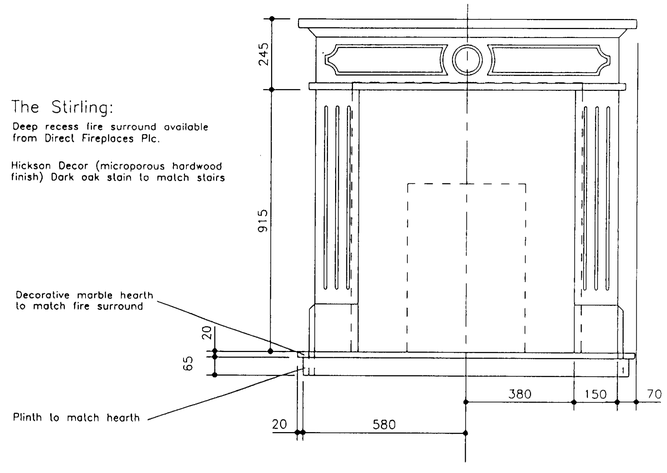

FIREPLACE ELEVATION SCALE 1:10

REVISIONS

A: Ground floor door sizes increased to 838's in accordance with Part M, flue block layout adjusted to suit. Wall lining spec. to rear of flue blocks revised. 28/05/99

NOTES

AIR SUPPLY TO GAS BURNING APPLIANCES (NOT FITTED AS STANDARD) – NO REQUIREMENT FOR APPLIANCES WITH INPUT RATING BELOW 7KW

Bryant Homes

Technical Services Ltd

title

STIRLING

CENTENARY

FIREPLACE/FLUE DETAILS

drg no SR C 94 A

scale 1 : 20 date 04/04/97

drawn P.L. checked

CRANMORE HOUSE, CRANMORE BOULEVARD, SHIRLEY, SOLIHULL, WEST MIDLANDS, B90 4SD.
TELEPHONE 0121 711 1212 FACSIMILE 0121 711 2994