




PLAN 3
THROUGH WINDOW HEAD

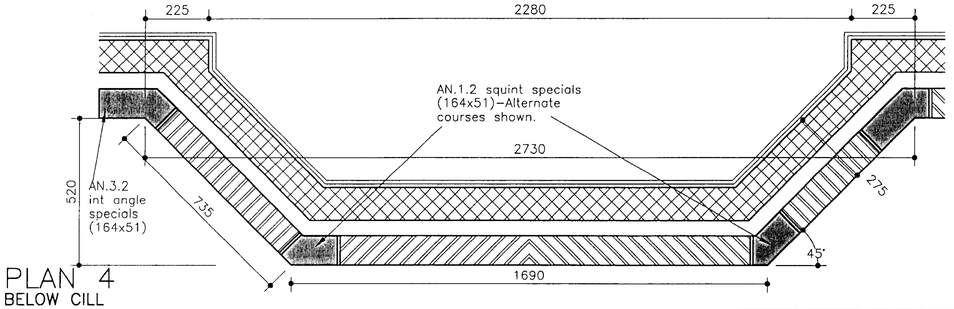


PLAN 4
BELOW CILL

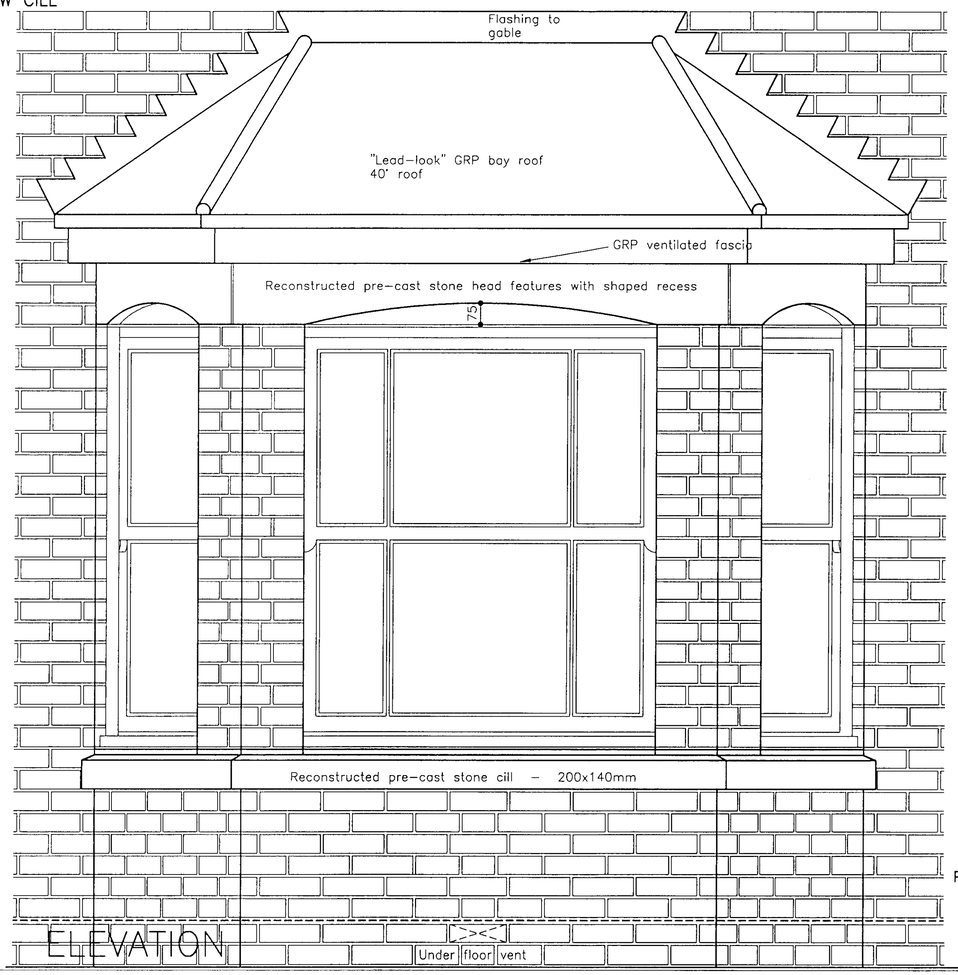


ELEVATION

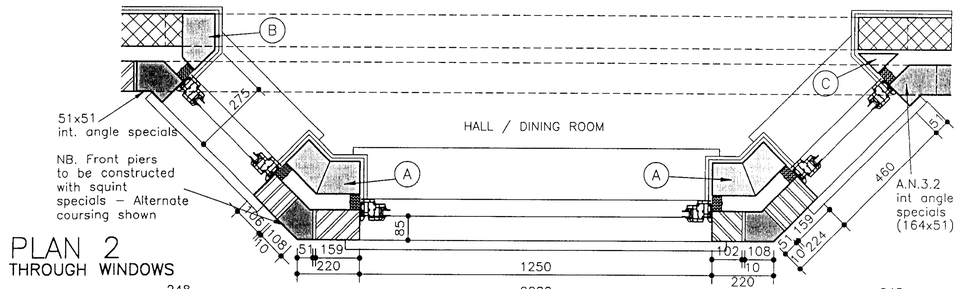

PLAN 2
THROUGH WINDOWS

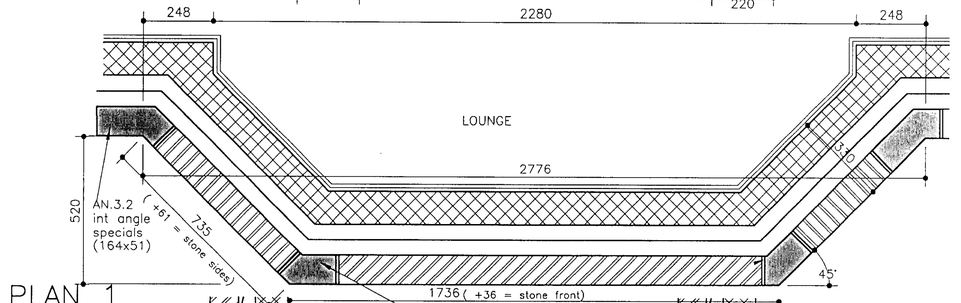


PLAN 1
BELOW CILL

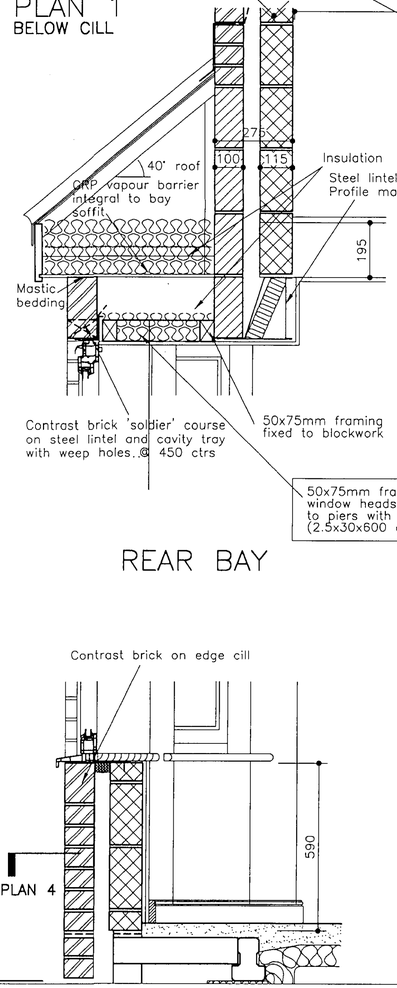

REAR BAY

PLAN 4

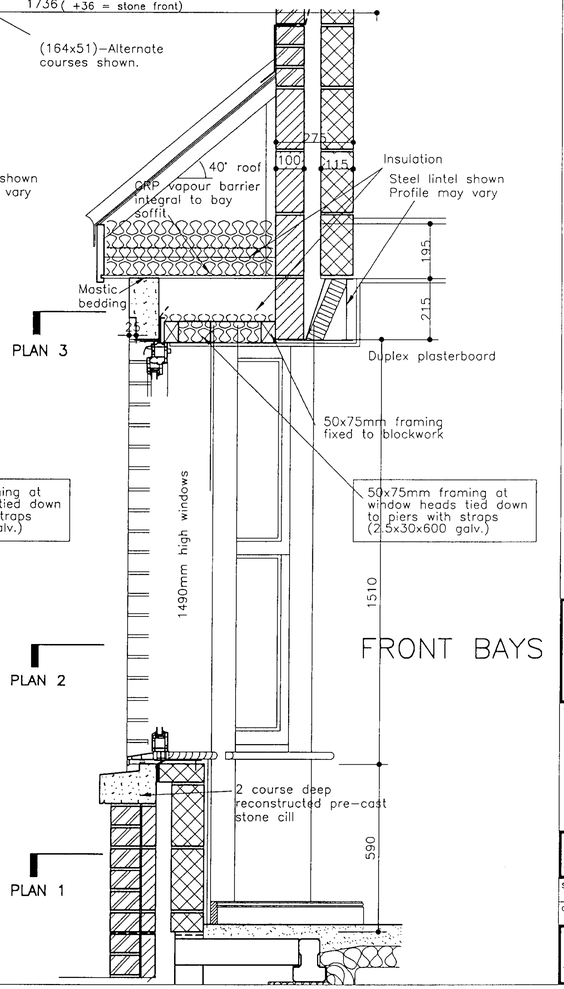

PLAN 3

PLAN 2

FRONT BAYS

PLAN 1

REVISIONS

A : Projecting plinth shown on section. Stone cill increased to 200x140. 07.05.97


B : Pvc–u windows added. 20.06.97

C : Block specials shown. 21.08.97

D : Steel lintels shown. 28.05.99

E : Steel lintels revised. 21.08.99

NOTES

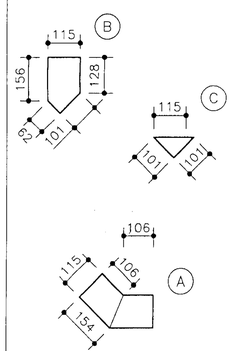

CUT AND BOND EX 440x215x115 LIGHTWEIGHT BLOCKWORK (0.11W/mK) TO FORM PURPOSE MADE REVEAL BLOCKS AS SHOWN:

Bryant Homes
Technical Services Ltd

title
STIRLING
CENTENARY
MASONARY BAY
WINDOW DETAILS

drg no SR C 93 E

scale 1 : 10 date 03/02/97

drawn DA/SH checked

CRANMORE HOUSE, CRANMORE BOULEVARD,
SHIRLEY, SOLIHULL,
WEST MIDLANDS, B90 4SD.
TELEPHONE 0121 711 1212 FACSIMILE 0121 711 2994