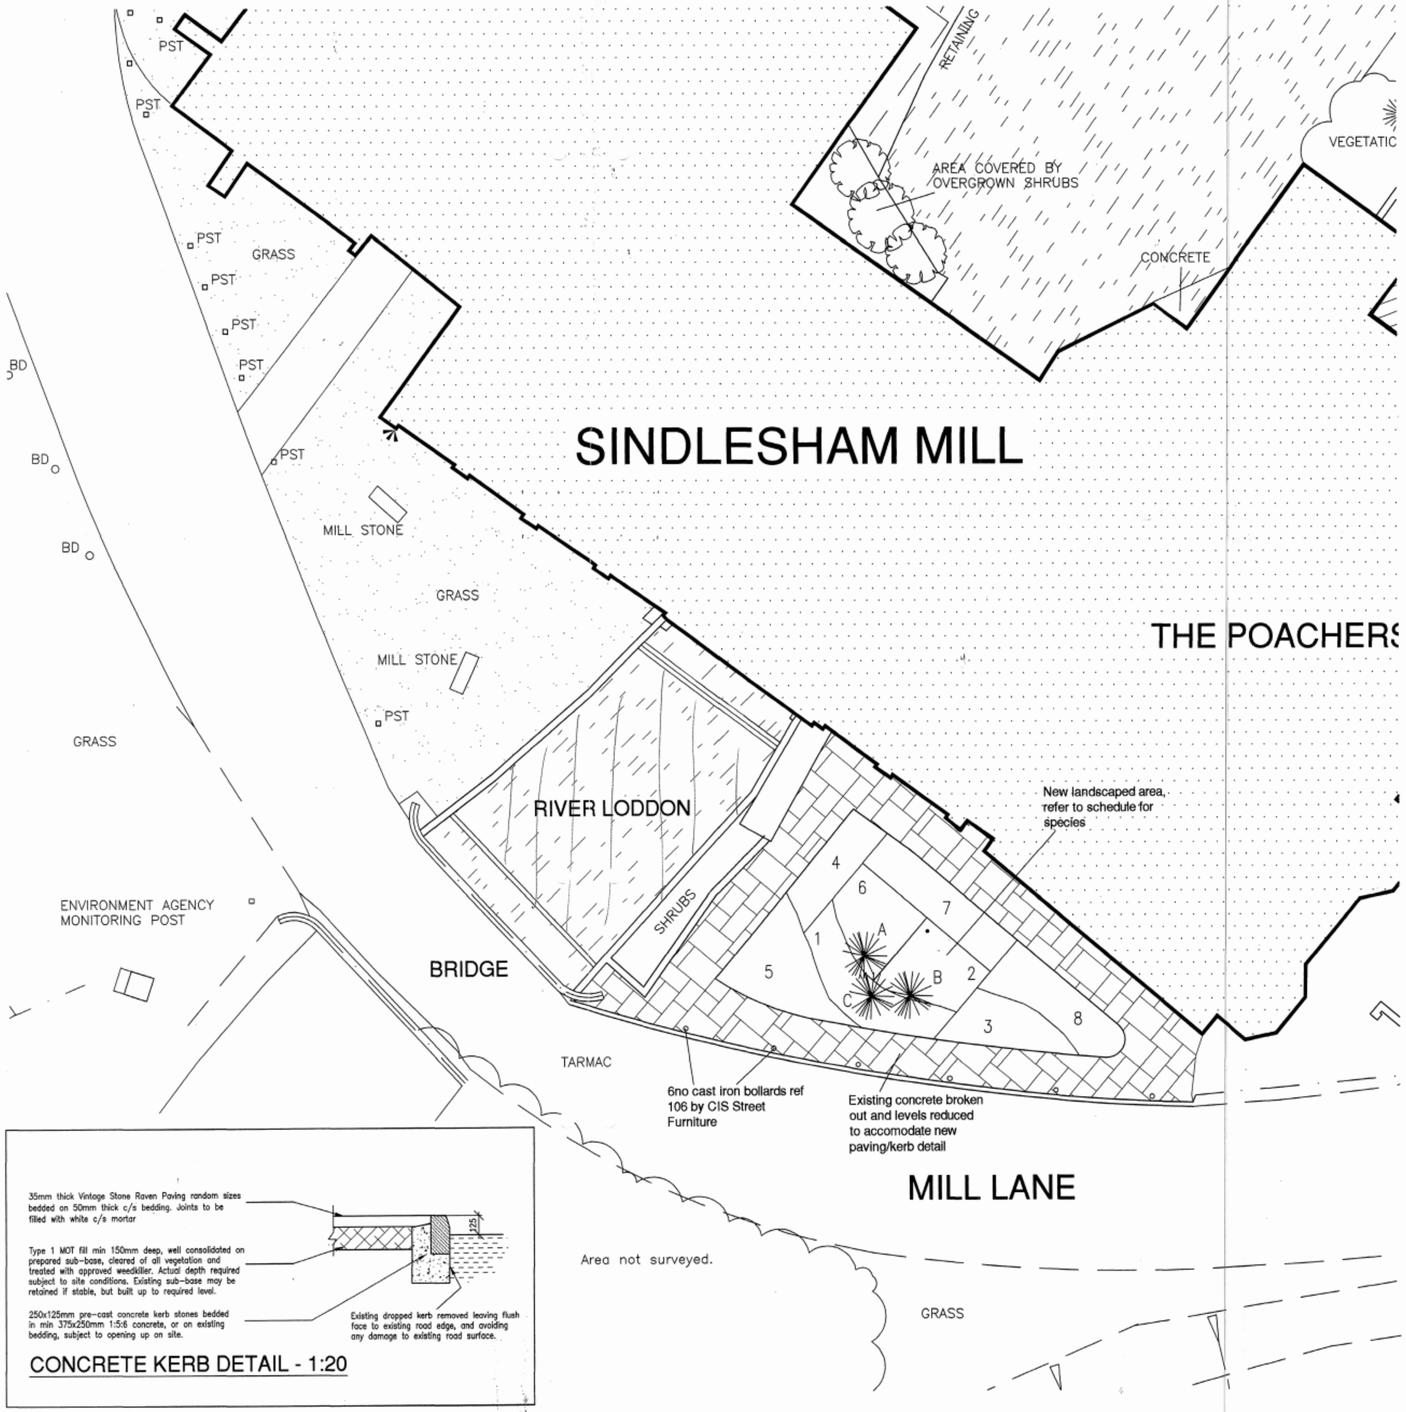


CONCRETE KERB DETAIL - 1:20

NOTES ON PLANTING

1 Topsoil shall be spread to 300mm depth over planting beds and graded to fall.

2 Herbicide and Cultivation: Topsoil to be treated with two applications of herbicide prior to planting, where necessary, strictly in accordance with the Control of Pesticides Regulations 1986 (or otherwise updated/ superceded legislation), and following manufacturer's instructions by qualified staff. The topsoil shall then be cultivated to 150mm depth.

3 Container Grown Shrubs, Transplants and Whips: Shrubs and transplants shall be planted in pits 300 x 300 x 200mm depth, and the backfill shall include 3 litres Peat Free tree and Shrub Compost. Where two or more shrub species are indicated within a single bed each species shall be randomly mixed throughout the bed in groups of 3/5.

4 Herbicide: Spot treat with herbicide throughout the maintenance period in accordance with the manufacturer's instructions.

5 Bark Mulch: Planting beds to receive 75mm d ↄ pulveris ornamental bark mulch. Native woodland/edge plants to be planted with 800 gsm flax fibre mulch mat pinned to soil. Native hedgerow to be planted through 800 gsm flax fibre mulch roll, edges tucked.

6 Position of Plants: Final position of trees and shrubs subject to confirmation of service location and approval of statutory undertakers.

7 Mixed Native Hedging: Hedges to comprise a double staggered row of plants 450mm apart within each row, overall 4 plants per linear metre. Species mixed throughout the hedge line in random groups of 3/5. 500mm wide trench excavated to take plants and topsoil cultivated to 450mm depth prior application of fertiliser.

Proposed Shrubs

Item	Nr	Code	Plant Name	Height	Container	Root	Habit
1	12	Ch	Cotoneaster horizontalis	40-60	15L	C	Branched
2	19	CpAl	Cytisus x praecox 'Allgold'	40-60	3L	C	Bushy
3	8	GL	Genista lydia	40-60(D)	15L	C	Bushy
4	9	PRR	Photinia x fraseri 'Red Robin'	60-80	15L	C	Branched
5	11	POG	Pyracantha 'Orange Glow'	40-60	3L	C	Leaders/Laterals
6	19	SrPA	Sambucus racemosa 'Plumosa Aurea'	40-60	3L	C	Branched
7	6	SrSG	Sambucus racemosa 'Sutherland Gold'	80-100	15L	C	
8	12	Sxa	Spiraea x arguta	60-80	3L	C	Branched
A&B	2	PtPu	Phormium tenax 'Purpureum'	80-100	15L	C	Triple crown
C	1	PtYW	Phormium tenax 'Yellow Wave'	60-80	15L	C	Triple Crown

DO NOT SCALE

½mm 10 20mm 30 40 50 60 70 80 90 100 110 120 130 140 150

ORIGINAL SIZE OF DRAWING A1

NOTES

This drawing is the copyright of **DESIGN COALITION** and cannot be reproduced in any form without express consent of the company. Written and scaled dimensions to be checked on site, any discrepancies reported prior to work commencing.
IF IN DOUBT PLEASE ASK

REVISIONS

REV	DATE	BY	DESCRIPTION

THE OLD MILL CASTLE STREET
ONGAR, ESSEX CM5 9JY
TELEPHONE (01277) 368000
FACSIMILE (01277) 368010
EMAIL NAME@DESIGNCOALITION.DEMON.CO.UK

DESIGN COALITION

PROJECT
Reading Moat House
Mill Lane
Sindlesham

PLANNING
DC:
ADMIN:
11 JUL 2006
ENF:
APP:
COPIES:
ACK:

CLIENT
QMH UK LIMITED
Queens Court
9-17 Eastern Avenue
Romford, Essex RM1 3NG

TITLE
Proposed Site Plan
landscaping

DATE	DRAWN	SCALE
May 06	LD	1:100

DRAWING NUMBER
1259/325

REVISION