


First Floor of 'Granary'

NOT DRAWN ON DETAIL. 1259/011 B.

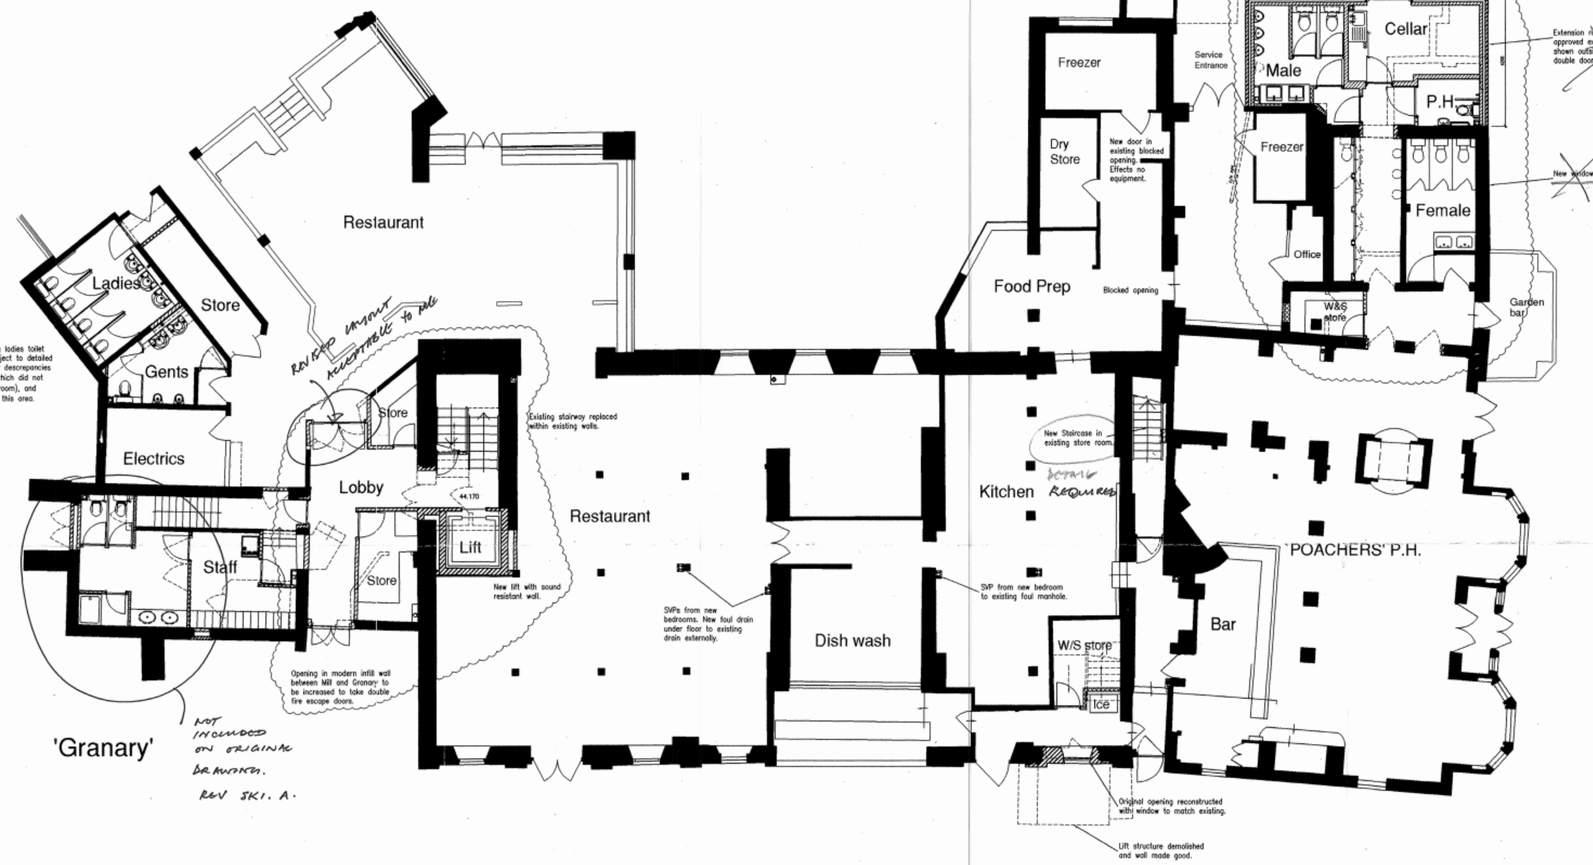

DO NOT SCALE

½mm 10 20 mm 30 40 50 60 70 80 90 100 110 120 130 140 150

ORIGINAL SIZE OF DRAWING A1

SURVEY DRAWING BY EDI

The survey information shown on this drawings was prepared by EDI Surveys Ltd and DC cannot accept any liability for the accuracy of that information. All details to be checked on site before commencement of any works.

NOTES

This drawing is the copyright of **DESIGN COALITION** and cannot be reproduced in any form without express consent of the company. Written and scaled dimensions to be checked on site, any discrepancies reported prior to work commencing.
IF IN DOUBT PLEASE ASK

REVISIONS

REV	DATE	BY	DESCRIPTION
A	1.11.00	EAL	1st floor staff room re-arranged to keep windows.
B	14.5.01	EAL	Lift enclosure, staff access and condensors amended
C	9.9.02	EAL	Window added. Existing partitions corrected.
D	14.3.06	LD	Amendents as revision clouds

PLANNING
DC: ADMIN:
04 MAY 2006
ENF: APP:
COPIES: ACK:

THE OLD MILL CASTLE STREET
ONGAR, ESSEX CM5 9JY
TELEPHONE (01277) 368000
FACSIMILE (01277) 368010
EMAIL NAME@DESIGNCOALITION.DEMON.CO.UK

DESIGN COALITION

PROJECT
Reading Moat House
Mill Lane
Sindlesham

CLIENT
QMH UK LIMITED
Queens Court
9-17 Eastern Avenue
Romford, Essex RM1 3NG

TITLE
Proposed Layout
Ground Floor Plan
* NEW STAIRCASE.
* REFUSE COMPACTOR LOCATION

HS 23/06/06

DATE	DRAWN	SCALE
Sept 00	EAL	1:100

DRAWING NUMBER	REVISION
1259/011	D