


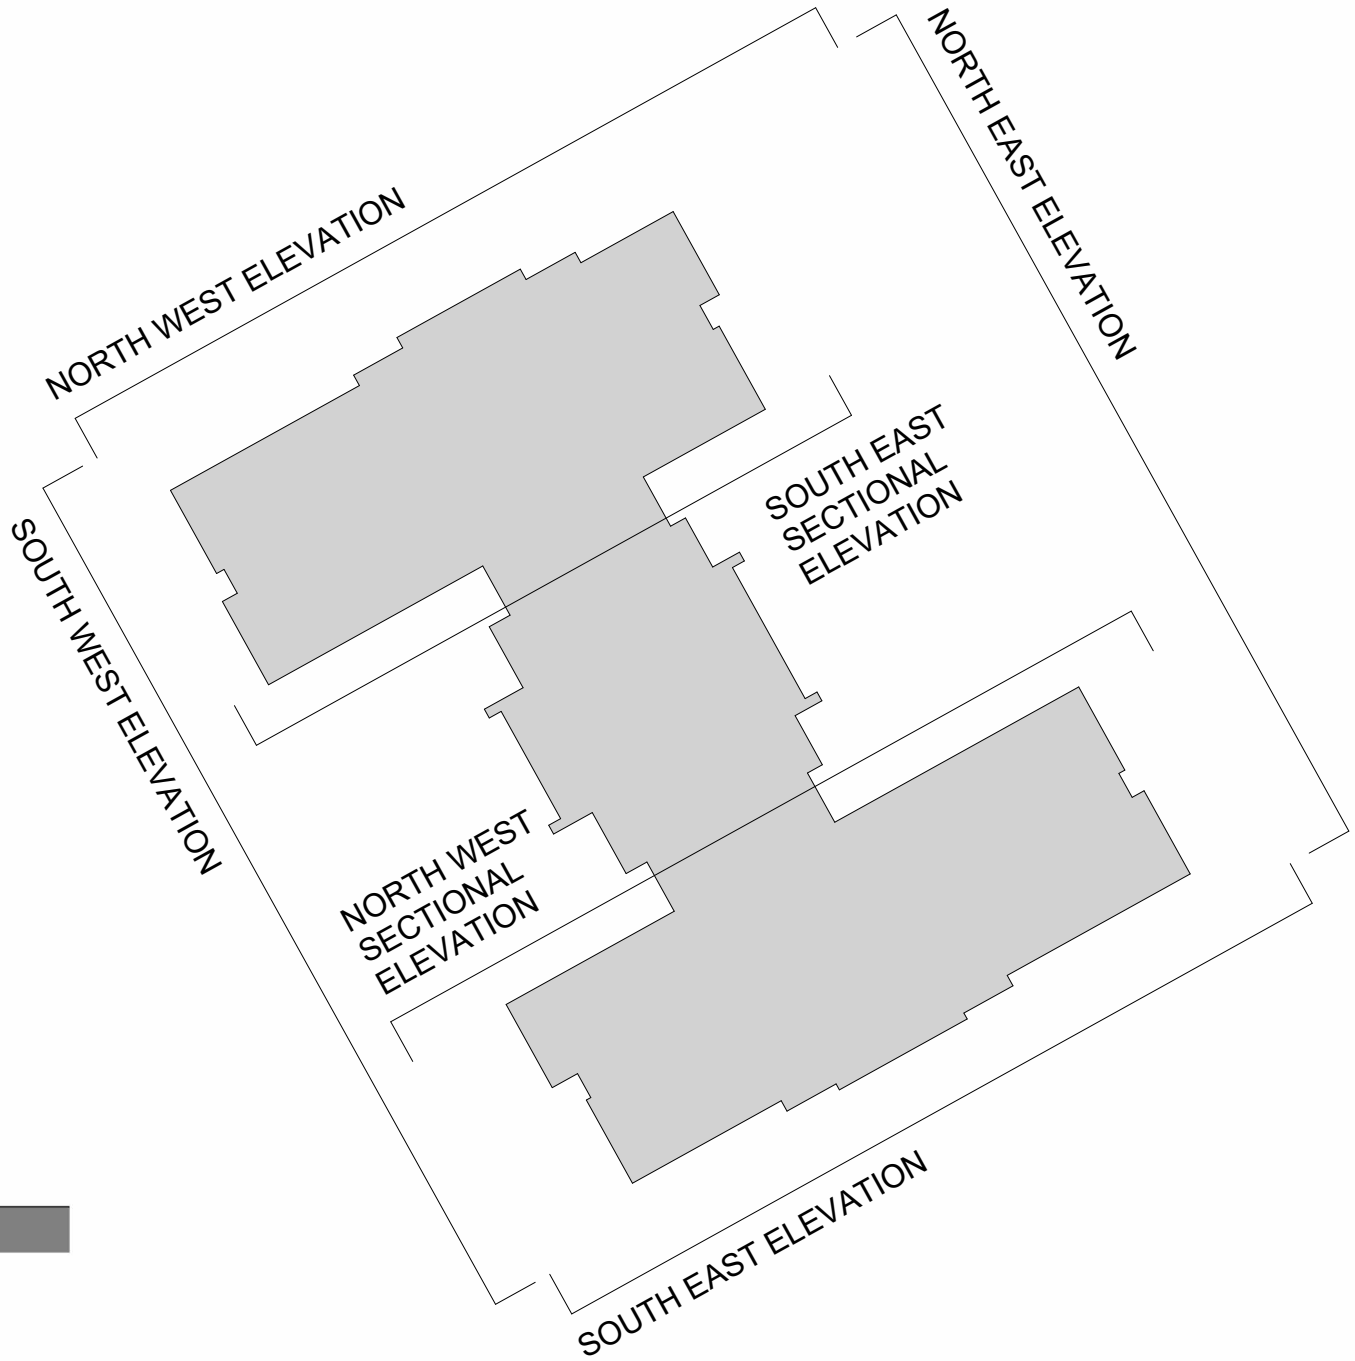

Elevation 1 - North East

1 : 100



Elevation 2 - South East

1 : 100




Elevation 3 - South West

1 : 100

Materials Key:

- ① Primary Red Brick - Red multi or similar

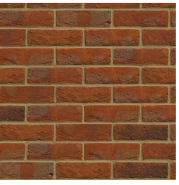

- ② Vertical Cladding - Colour: Black Hardie plank or similar




- ③ Roof Tile - Red concrete tile - or similar



- ④ UPVC Windows & Patio Doors Only - Colour: Black




- ⑤ Aluminium External Doors - Colour: Black

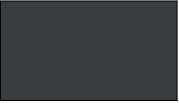

- ⑥ UPVC Rainwater Gutters & Downpipes - Colour: Black



- ⑦ Beaumaris Woodstone Bat Box – Black. location indicated on elevation as the following symbol for clarity

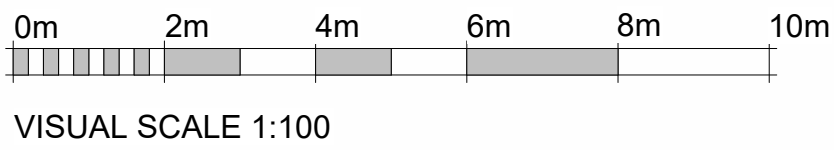

VISUAL SCALE 1:100

REV	DESCRIPTION	BY	DATE
D	Windows omitted / moved / additional windows added, all as clouded. (As instructed by client)	JSN	18.02.26
C	Building Floor to Floor height reduced from 3300mm to 3150mm to reduce overall height of building by 300mm. Roof ridge height further reduced to 'links' between building wings & curtain walling added to create 'glass link' to break up elevations.	JSN	17.12.25
B	Issued for Planning submission	JSN	28.04.25
A	Updated to suit client comments	JSN	24.04.25



RM Design Group
Unit 16 Escrik Business Park
York
North Yorkshire
YO19 6FD
rmdesigngroup.co.uk
info@rmdesigngroup.co.uk
01904 233 539

NOTE:

THIS DRAWING IS TO BE READ IN CONJUNCTION WITH ALL RELATED DESIGN TEAM AND SUB-CONSULTANT INFORMATION AND DOES NOT RELIEVE ANY PARTY OF COMPLIANCE WITH ANY APPLICABLE CODE OR LAW WHICH MAY HAVE PRIORITY OVER THIS DRAWING.

ALL DIMENSIONS TO BE VERIFIED ON SITE PRIOR TO THE COMMENCEMENT OF ANY WORK OR THE PRODUCTION OF ANY SHOP DRAWING. ALL DISCREPANCIES TO BE REPORTED TO RM DESIGN GROUP.

THIS DRAWING IS COPYRIGHT © OF RM DESIGN GROUP LIMITED.

CLIENT
Propco (Wokingham) Ltd

PROJECT			
Wokingham			
DRAWING TITLE			
Proposed Elevations - Sheet 1			
DRAWING STATUS			
PLANNING			
SCALE AT A1:	DATE:	DRAWN:	CHECKED:
As indicated	24.02.25	JSN	RM
PROJECT NO:	DRAWING NO.:	REVISION:	
B01-11	05	D	