

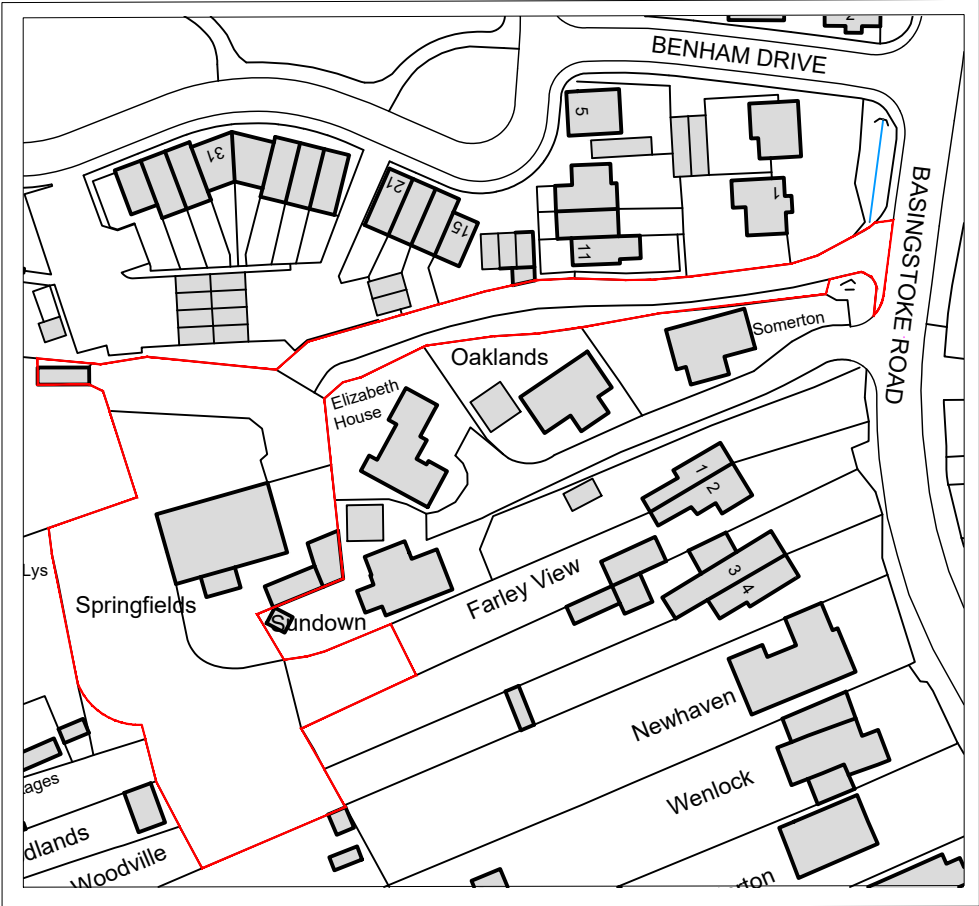
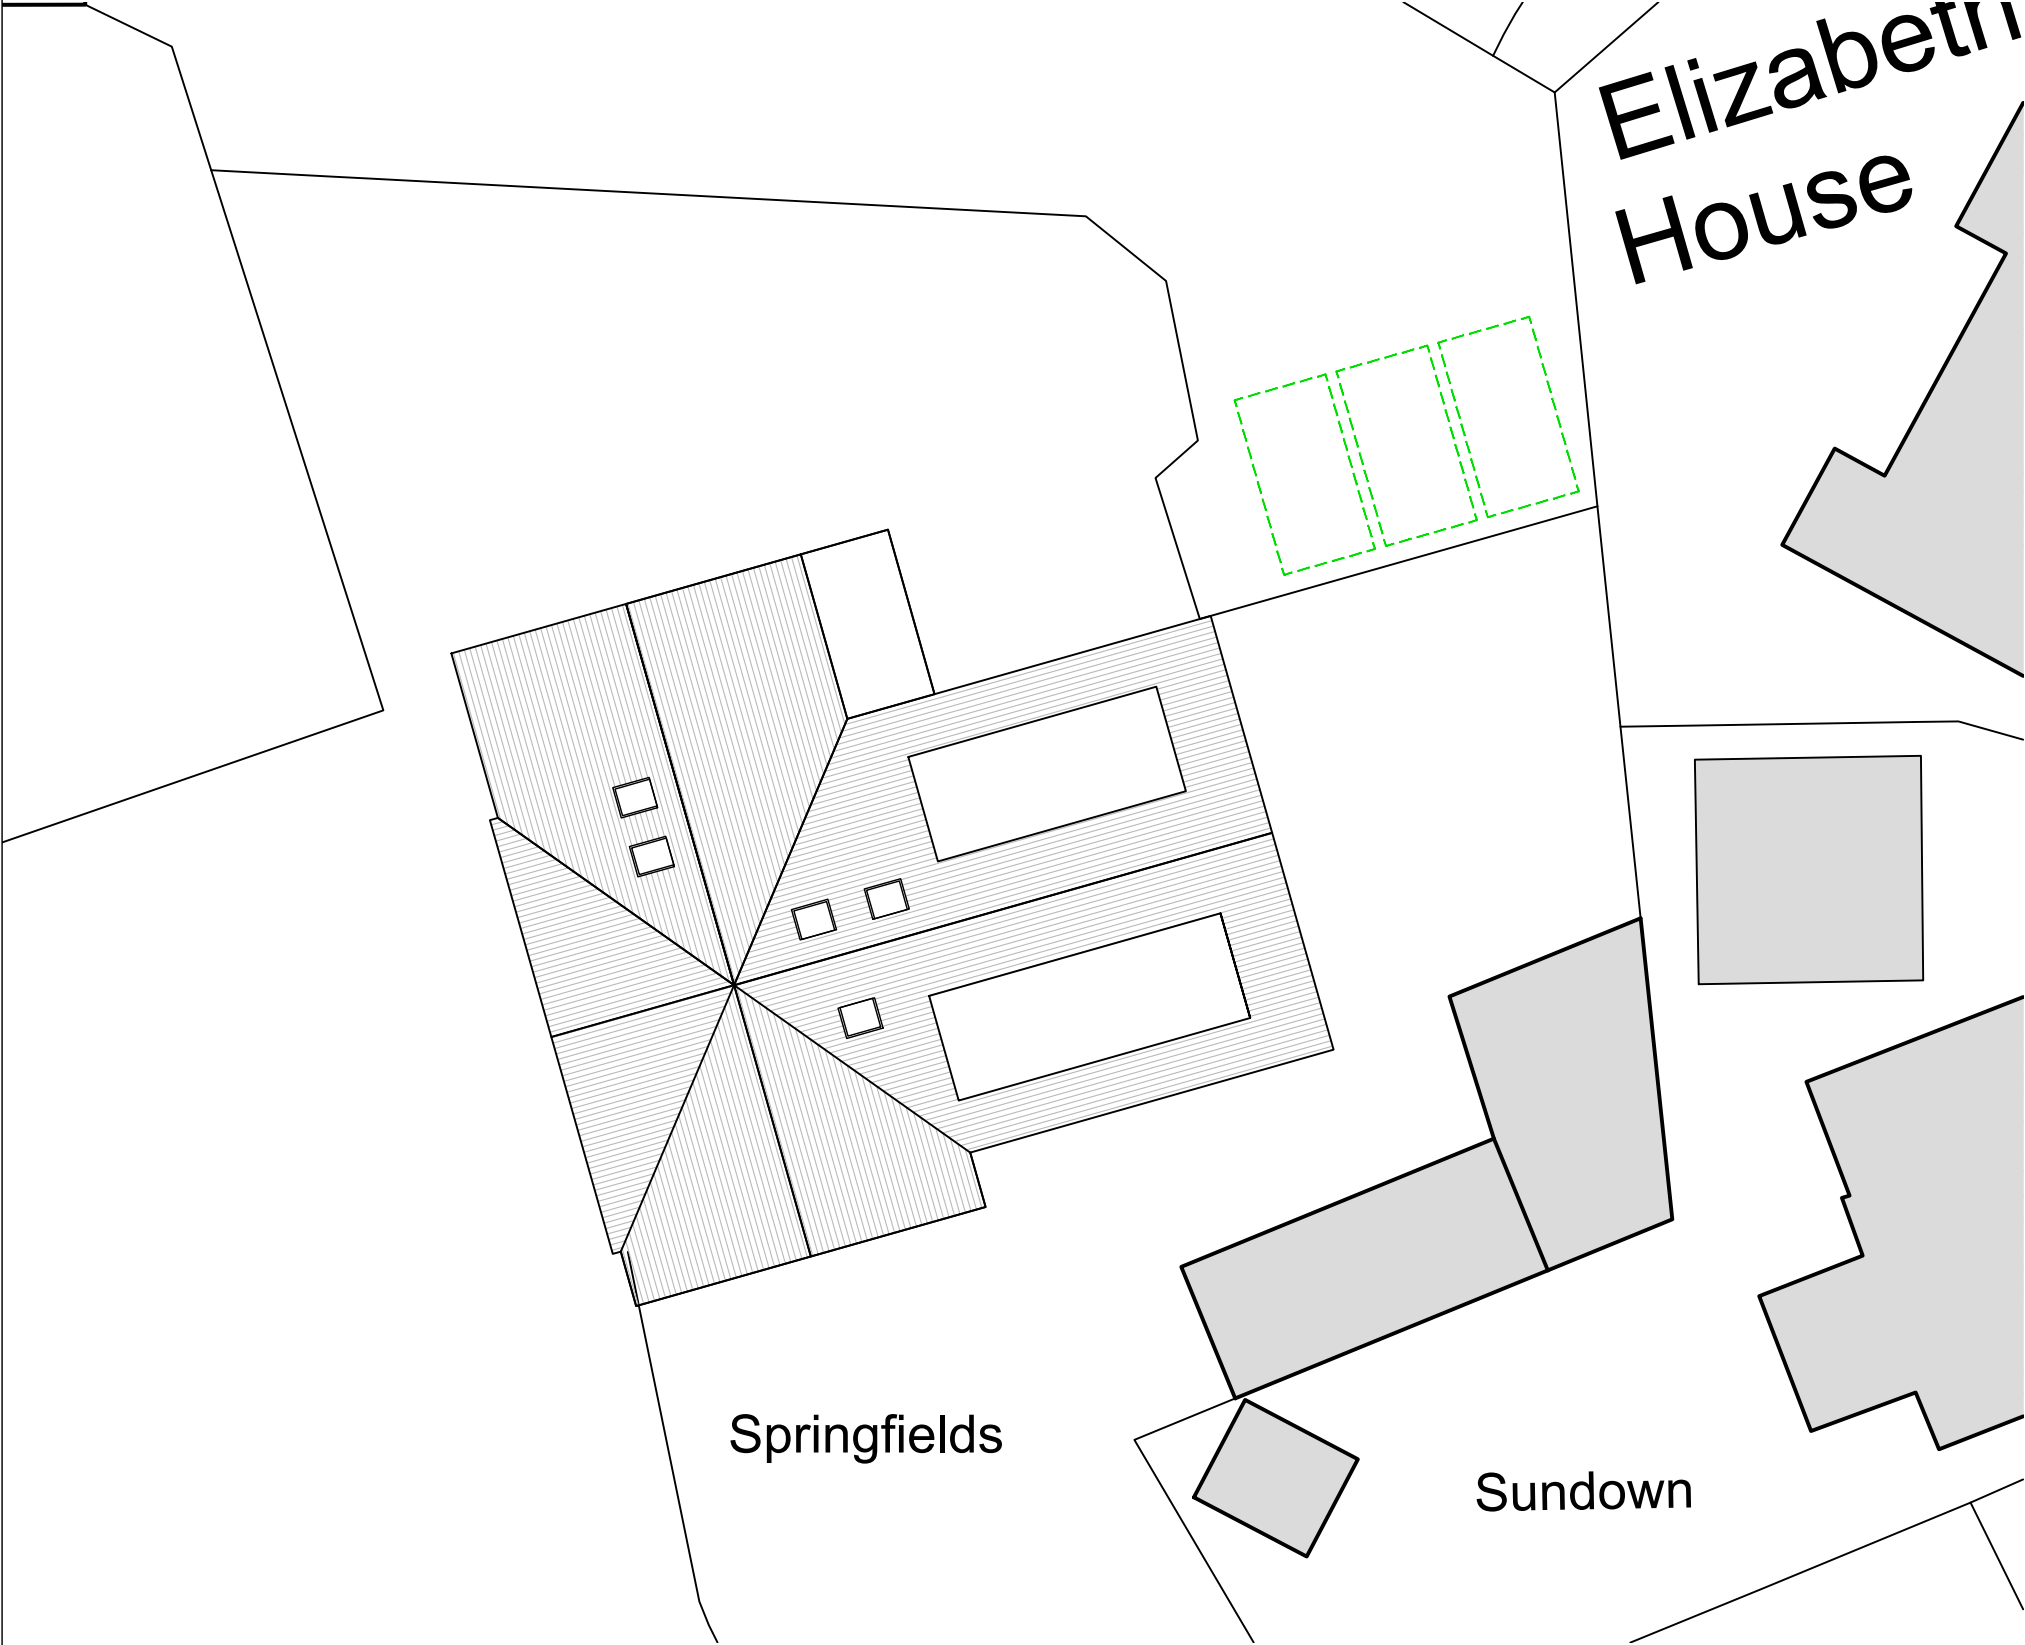


This drawing may be scaled with reference to the scale bar for planning application purposes only. Do not scale for any other purpose, use only annotated dimensions. All dimensions are to be checked by parties using the drawing, and any errors or omissions are to be reported to James Potter Associates Ltd.

Rev.	Date	Note	Author	Checked
P01	16/10/2025	Preliminary Planning Pack	TJ	JP
P02	04/11/2025	Revised Planning Issue	BR	TJ
P03	14/11/2025	Revised Planning Issue	TJ	JP
P04	24/11/2025	Revised Planning Issue	TJ	JP
P05	18/03/2026	Revised Planning Issue	TJ	JP

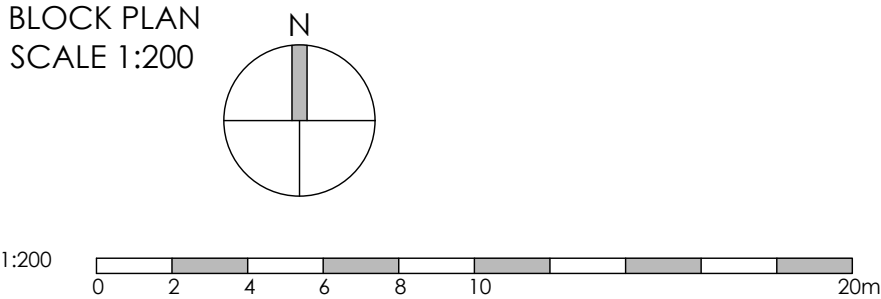

Ordnance Survey, (c) Crown Copyright 2025. All rights reserved. Licence number 100022432

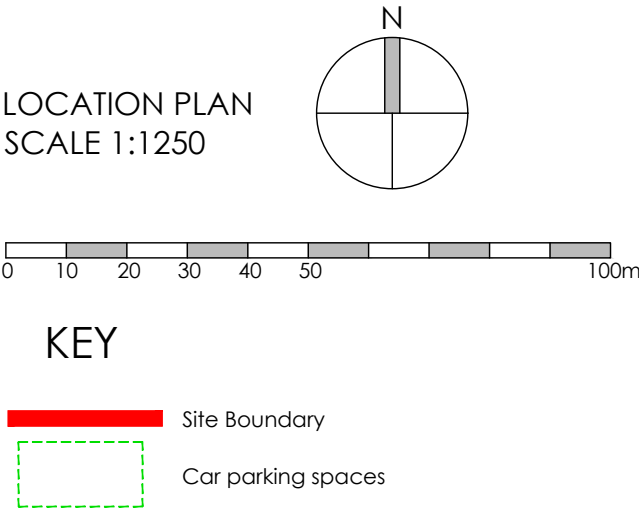

Project	LOFT CONVERSION & EXTENSION SPRINGFEILDS BASINGSTOKE ROAD RG7 1PH					Drawing	BLOCK & LOCATION PLAN		
						Job-Dwg Number	24016-PL-001		Rev.
Client	JESSICA PIKE					 JAMES POTTER ASSOCIATES www.jpa.design JPA - PORTSMOUTH 117 Highland Road, Southsea, Portsmouth, PO4 9DD t. +44(0)2394 002 897			
Status	PLANNING								
Scale	1:200/1:1250		Sheet Size		A3				
Author	GF	Checked	JP	Date	SEP 2025				