


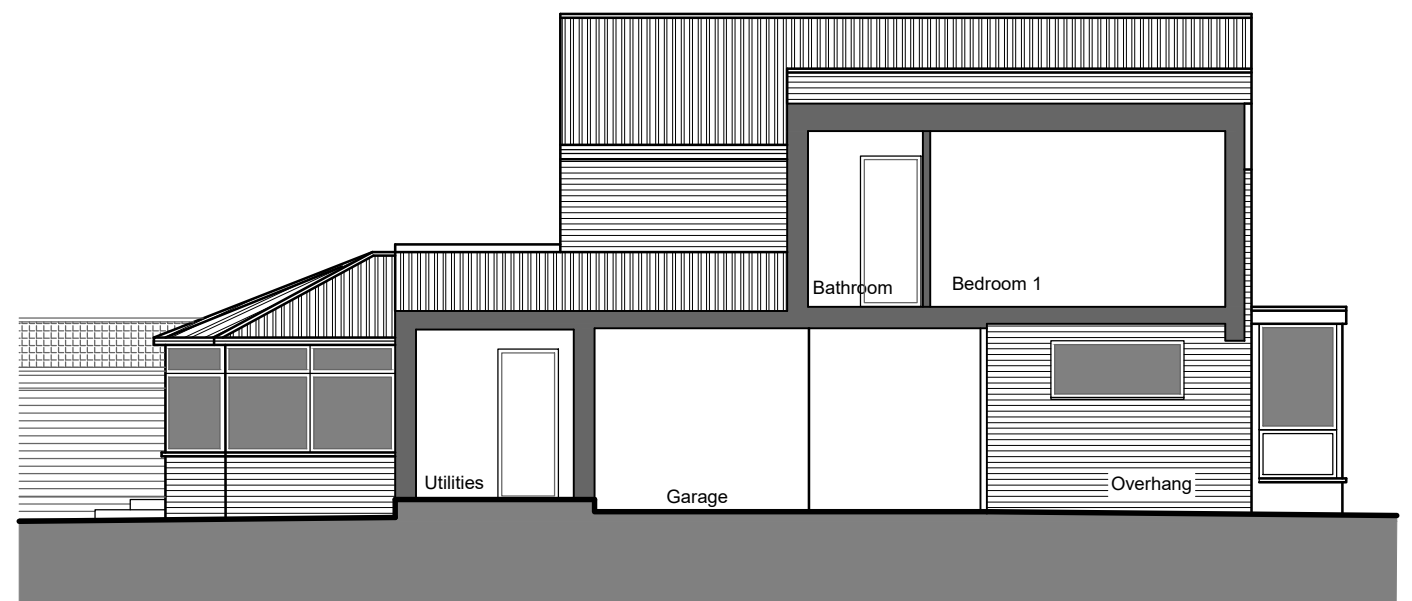

Section 1-1



Section 2-2

IAN HUNT ASSOCIATES




Oakwood House
14 High Tree Drive Earley
Reading Berkshire RG6 1EU
0118 935 3655
info@ihaltld.co.uk

Project
Proposed Alterations at:
24 Broadwater Road, Twyford,
Reading RG10 0EX

Client
Jim Quartermain

Title
Existing Sections

Revision

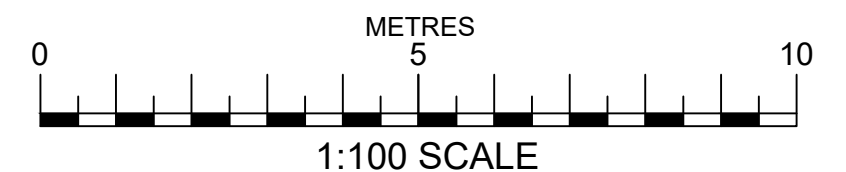

Drawn
NA

Scale
1:100

Date
Nov 2024

Drawing No
1597.05

Rev

A3

All dimensions to be checked on site prior to the commencement of any construction. This drawing may not be reproduced in any part or form without the written consent of Ian Hunt Associates Ltd.

ALL COPYRIGHTS RESERVED